


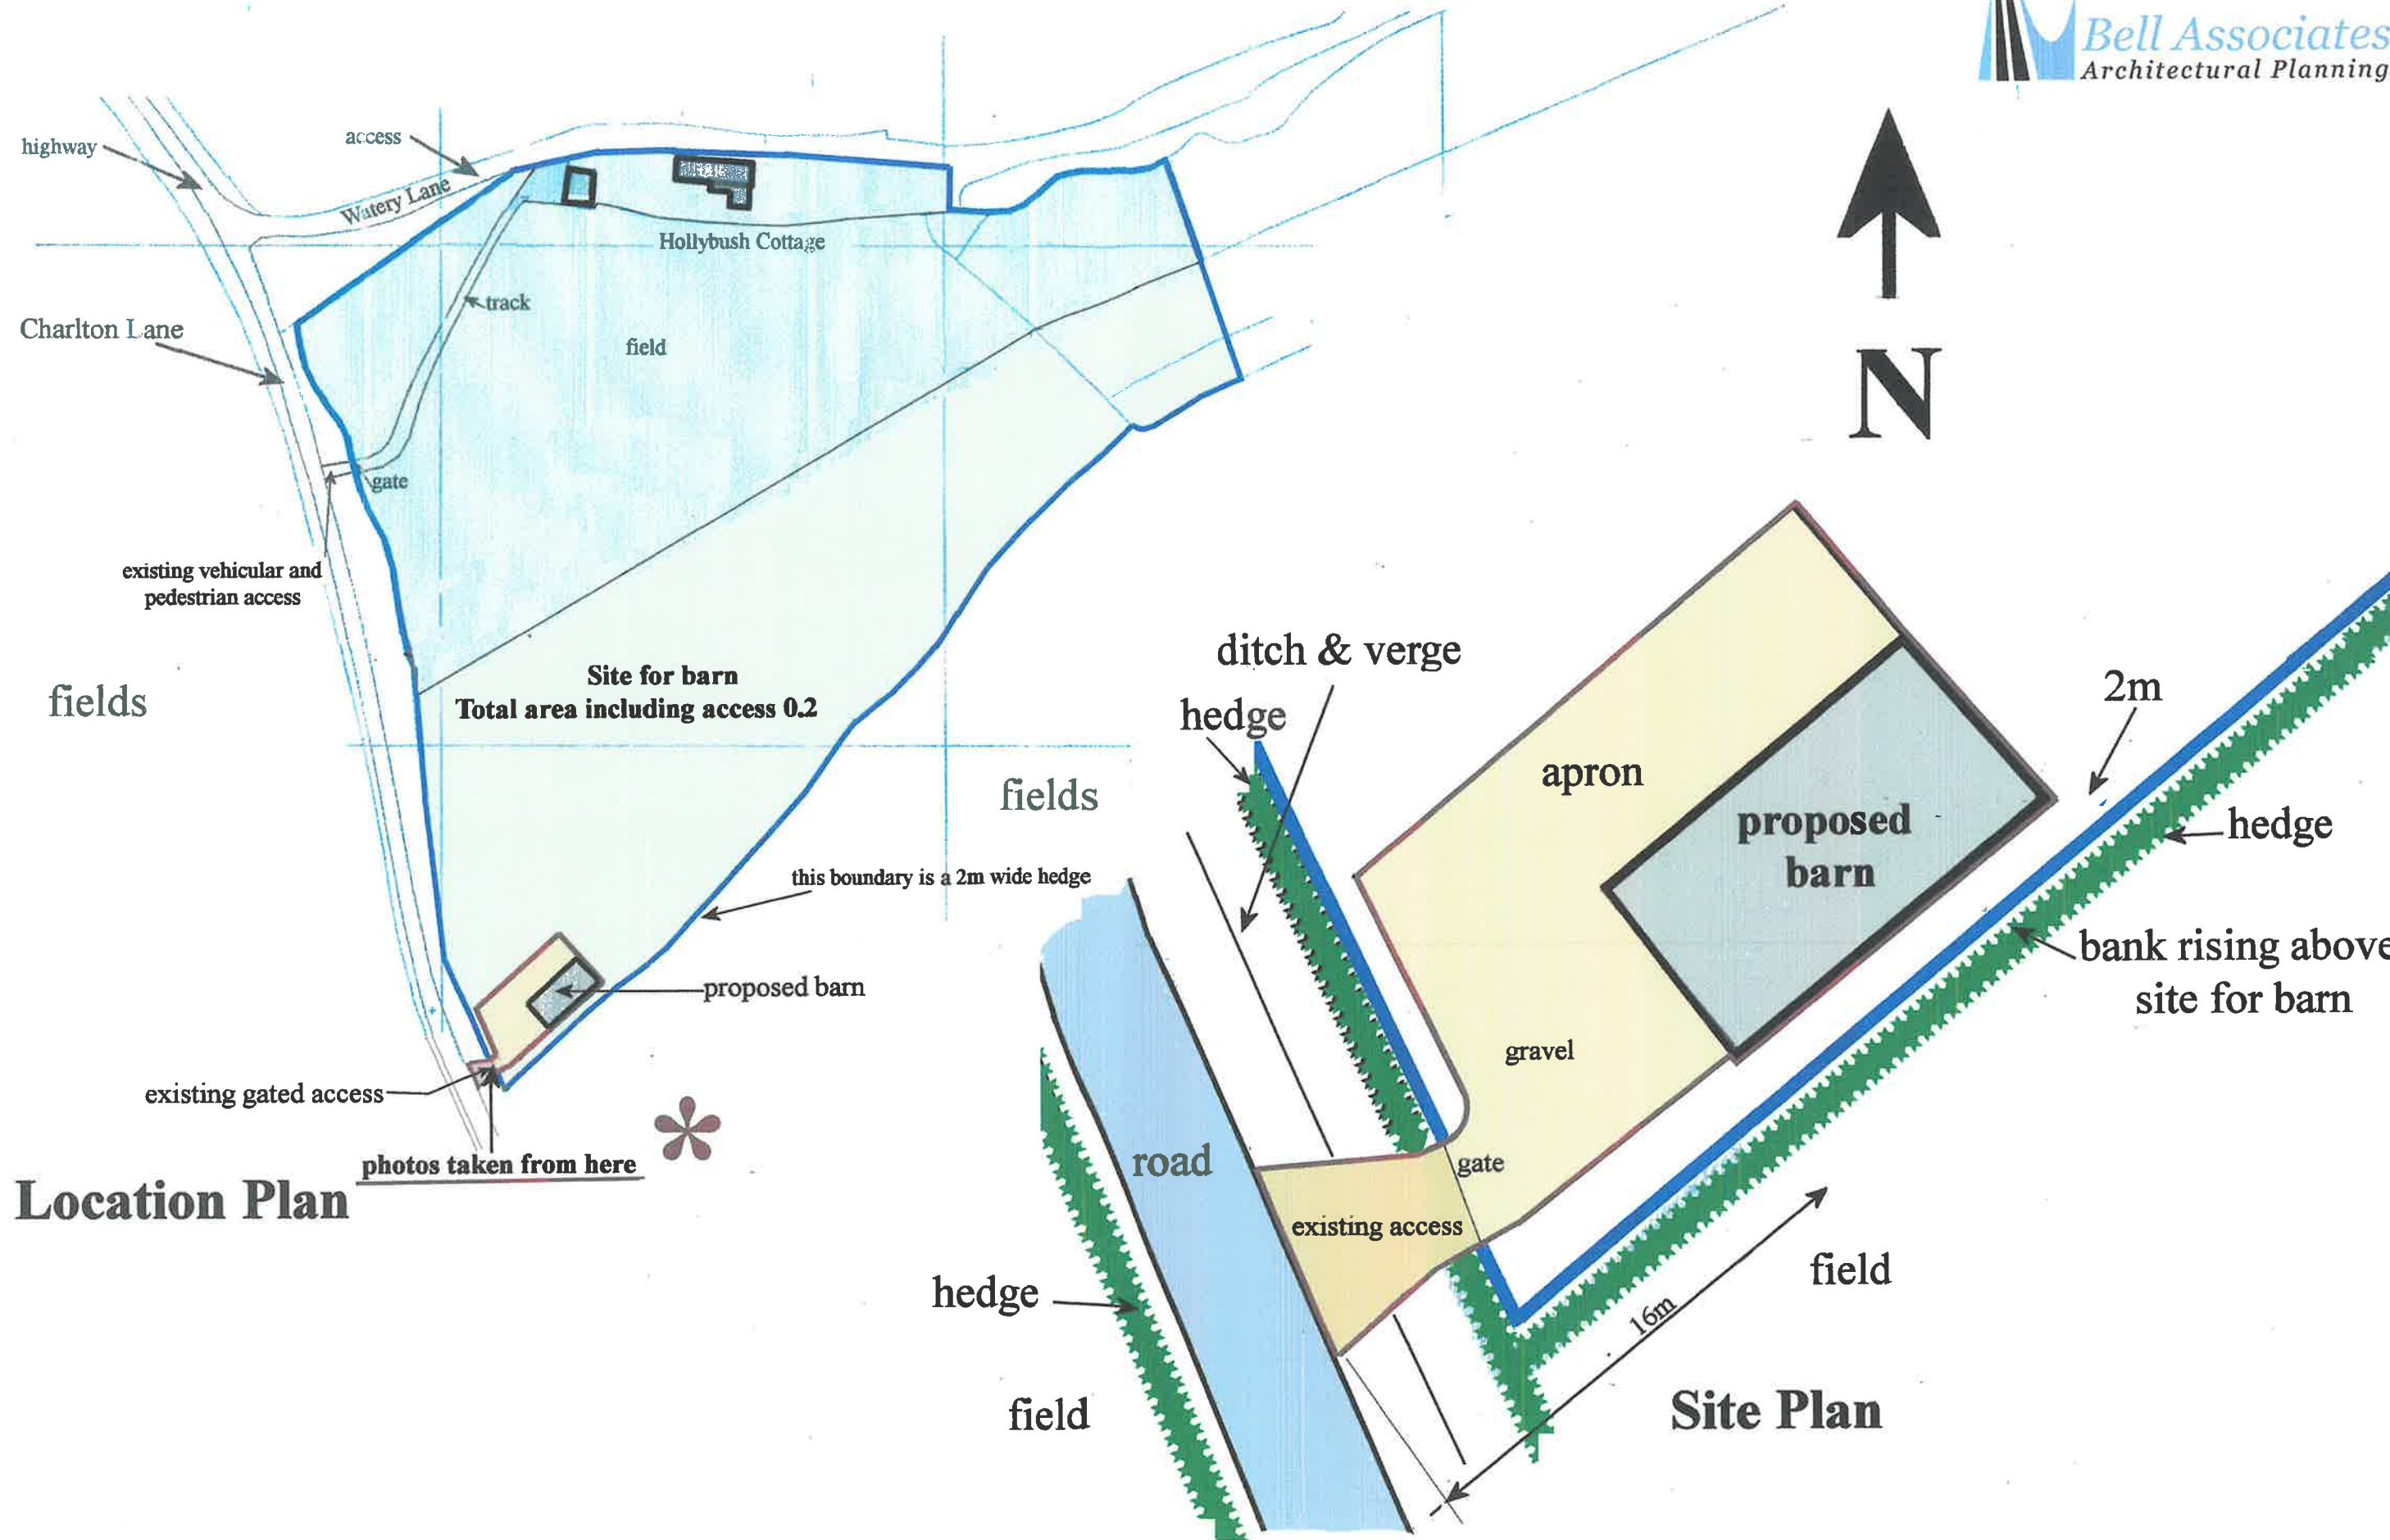

Location Plan

Site Plan

HOLLY BUSH COTTAGE, CHARLTON, SP7 0EL

Site & location plans

Scales 1 : 200 & 1 : 1250

September 2026

