





HW
07/07/2026

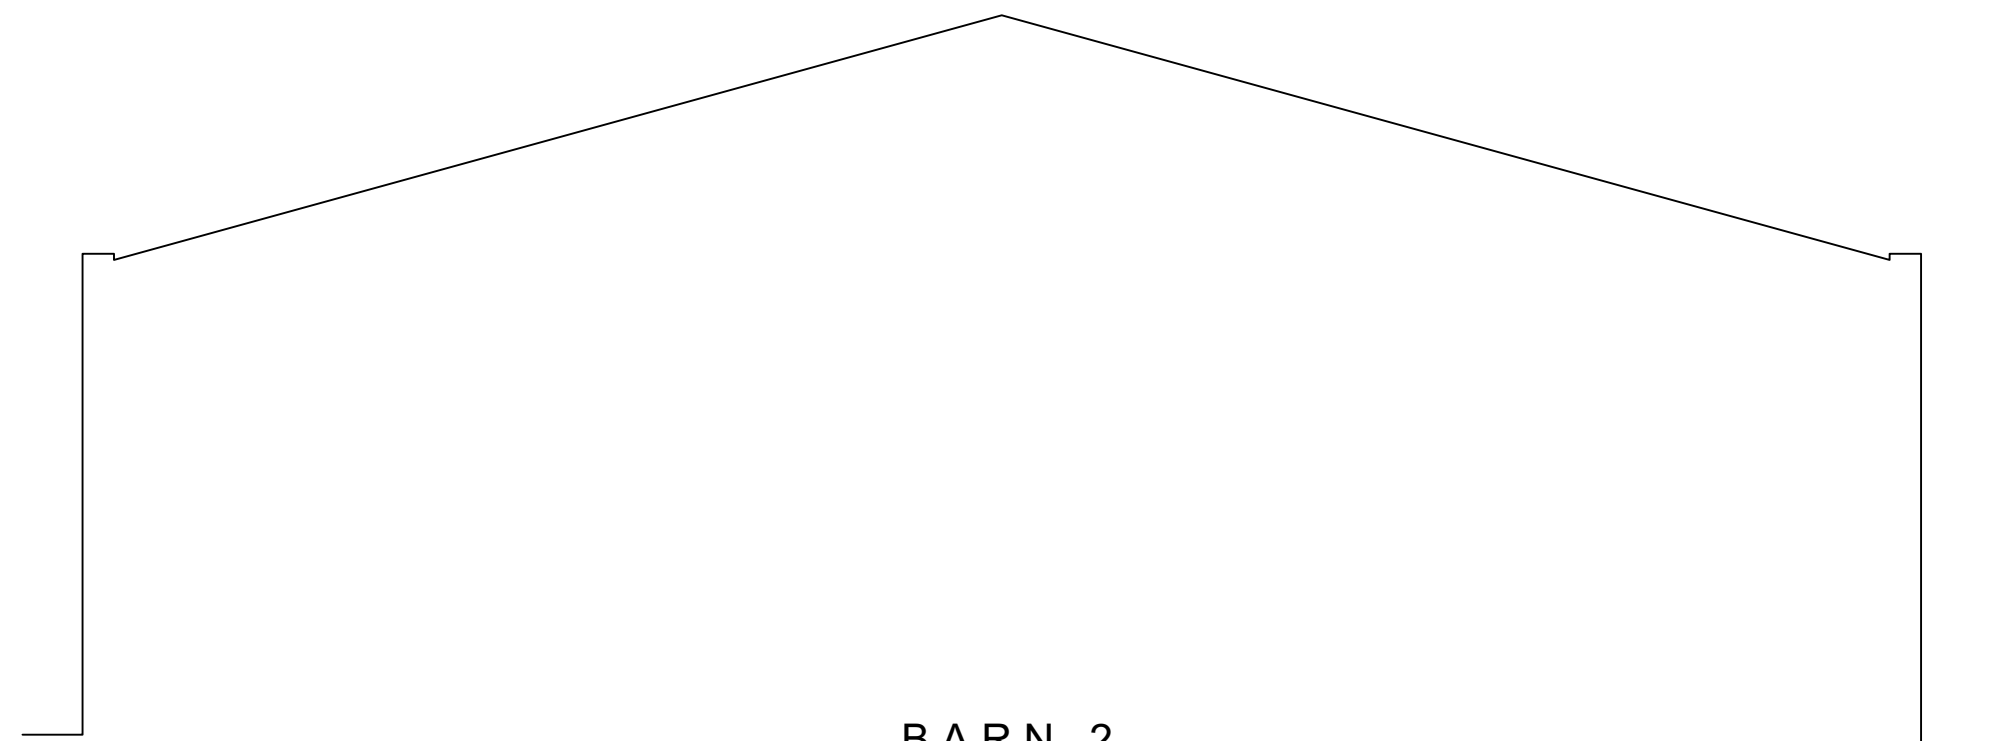



BARN 2

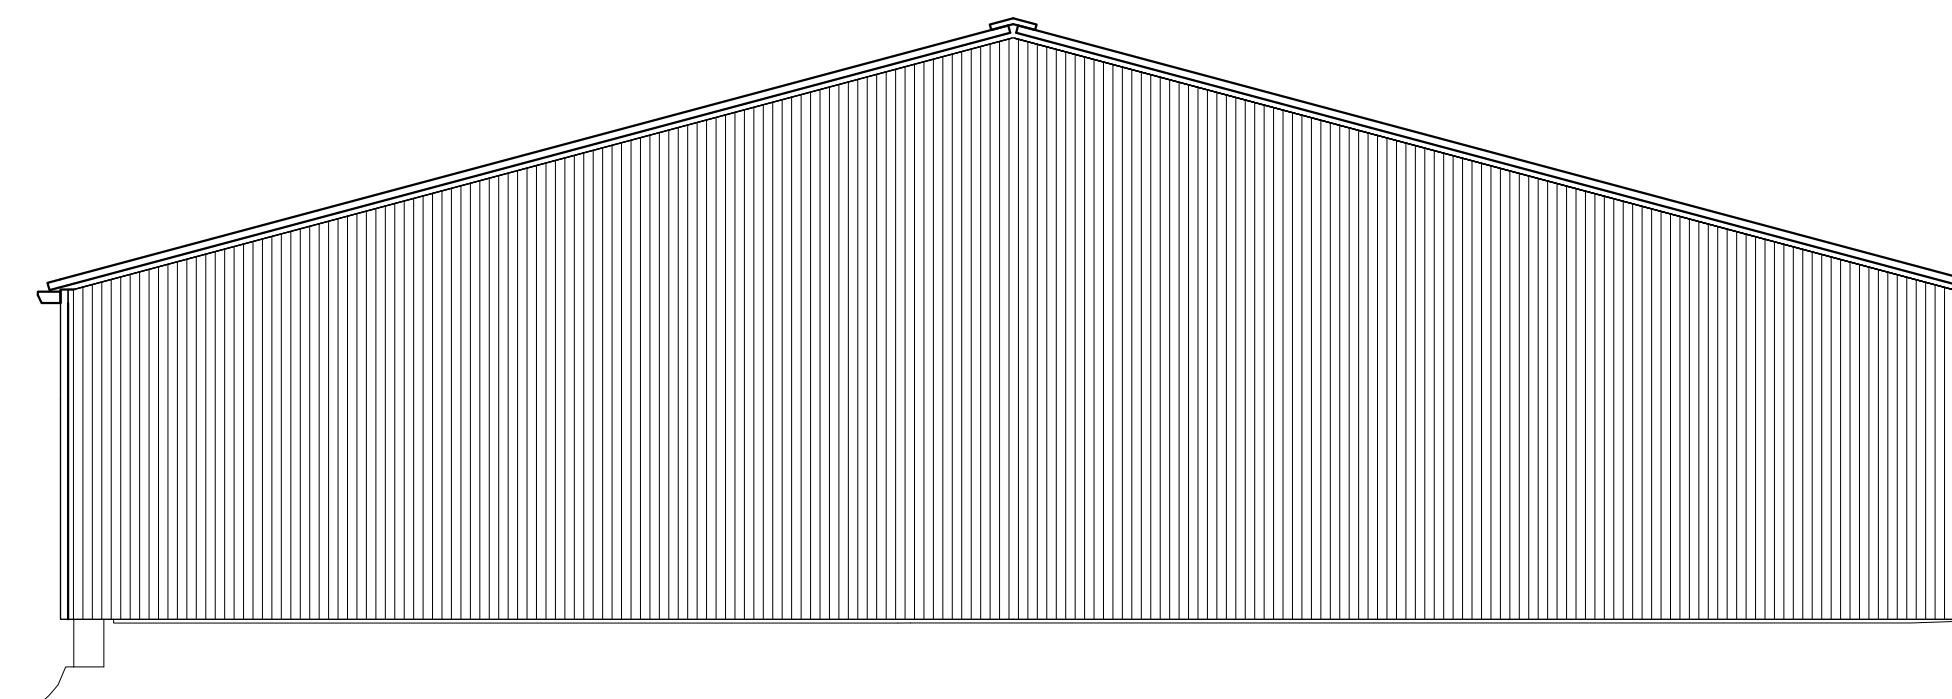


Clamp West Elev

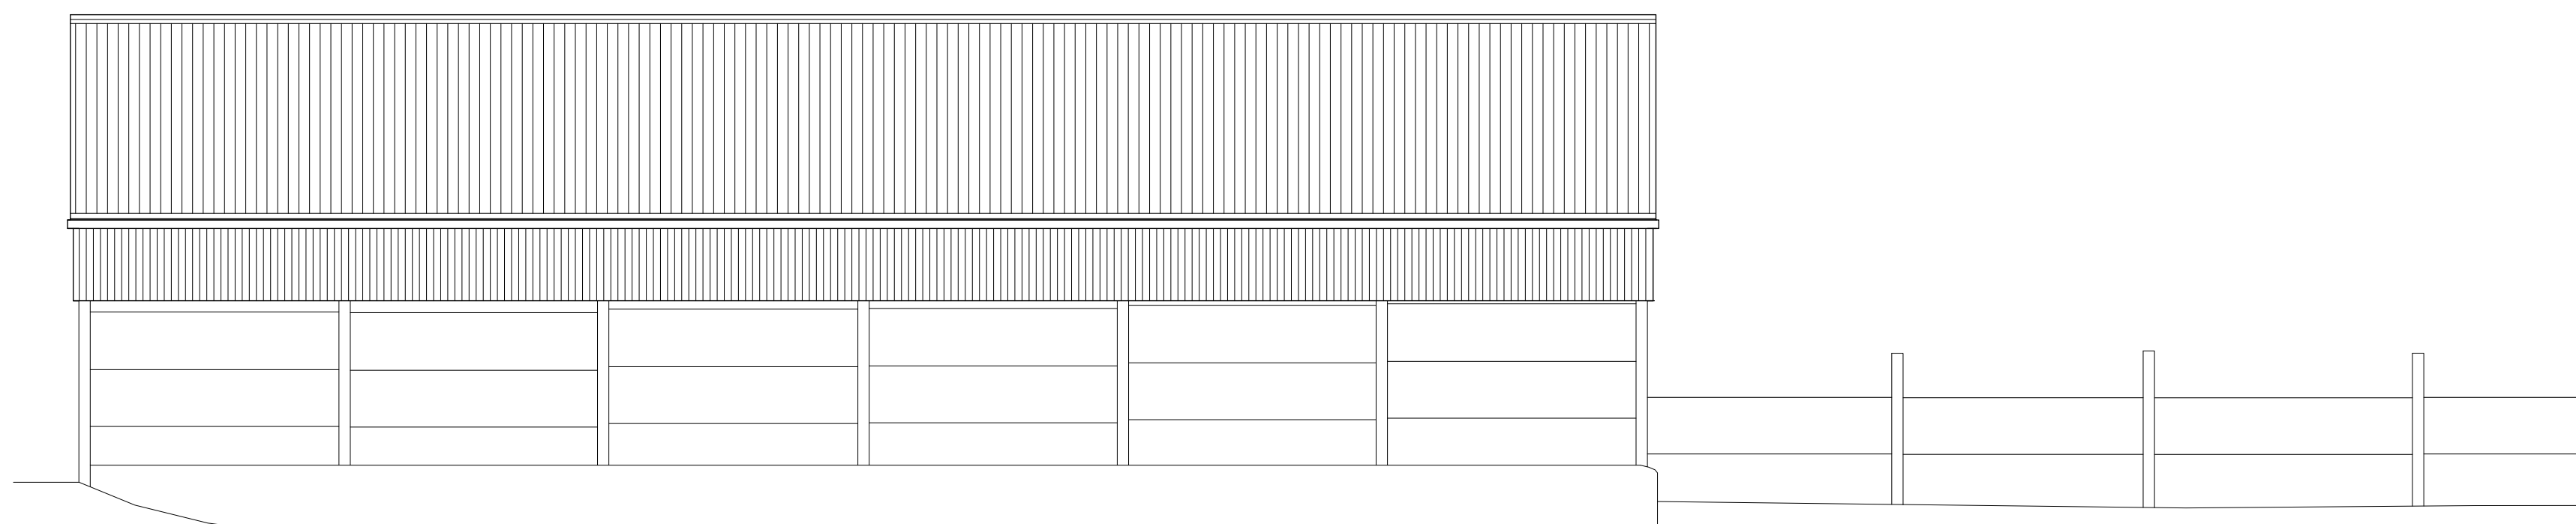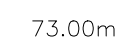

Clamp North Elev

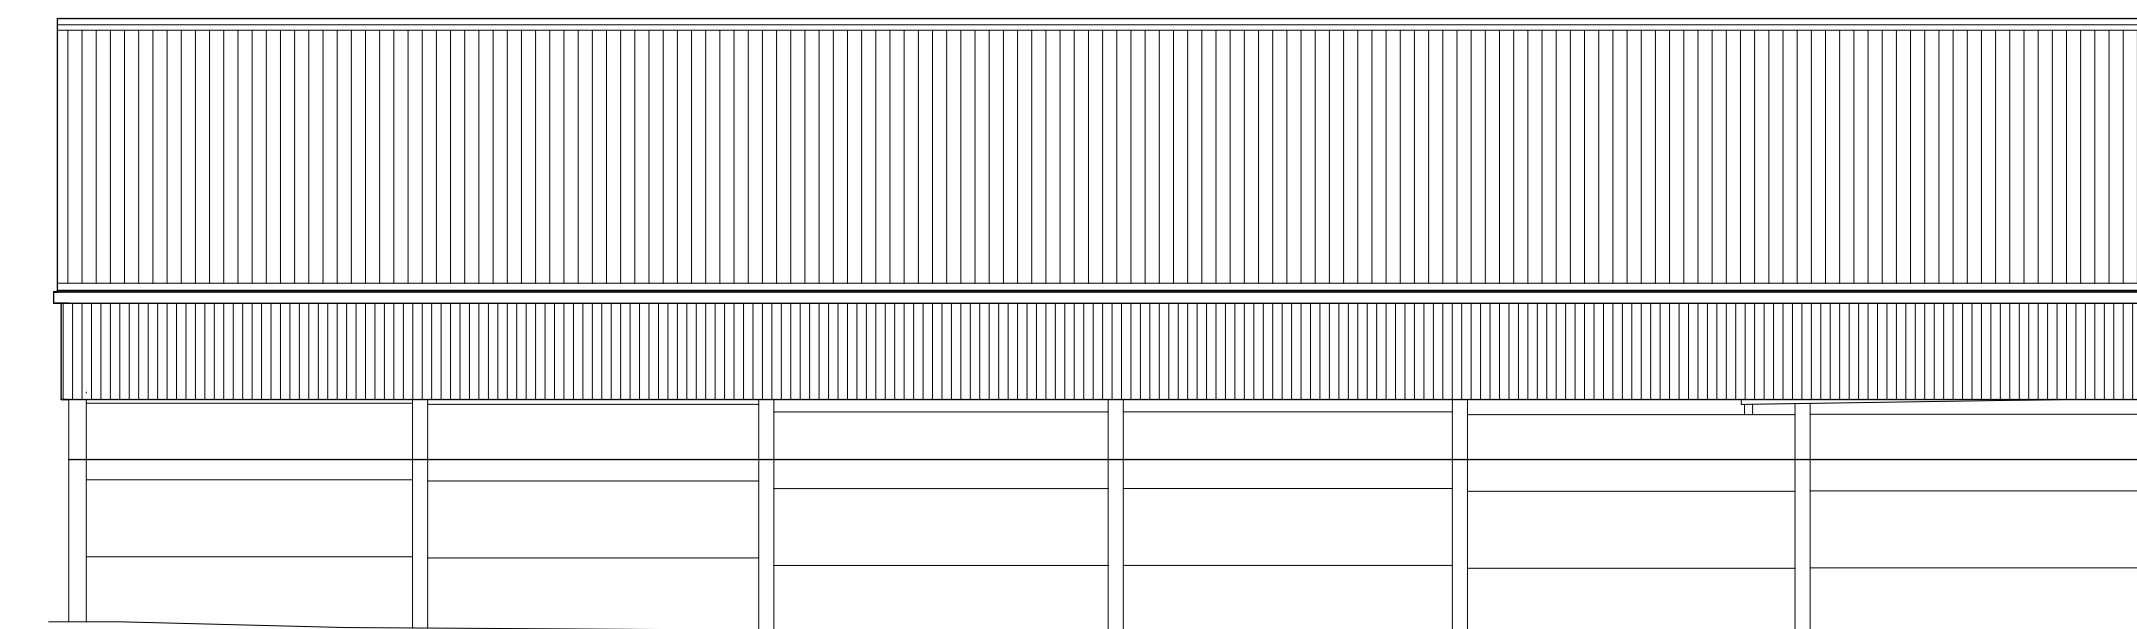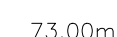

Clamp South Elev

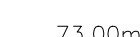


Side Elevations, (South & North): Clamp walls to remain visible, but the 1m extra height is to be clad with Juniper Green steel box section cladding.



The rear gable, (West) - To be fully clad to floor in Juniper Green steel box section cladding.

Front gable, (East) - To be open fronted. The apex only is to be Juniper Green steel box section cladding.


The roof covering is to be steel box section cladding-
Goose Wing Grey.

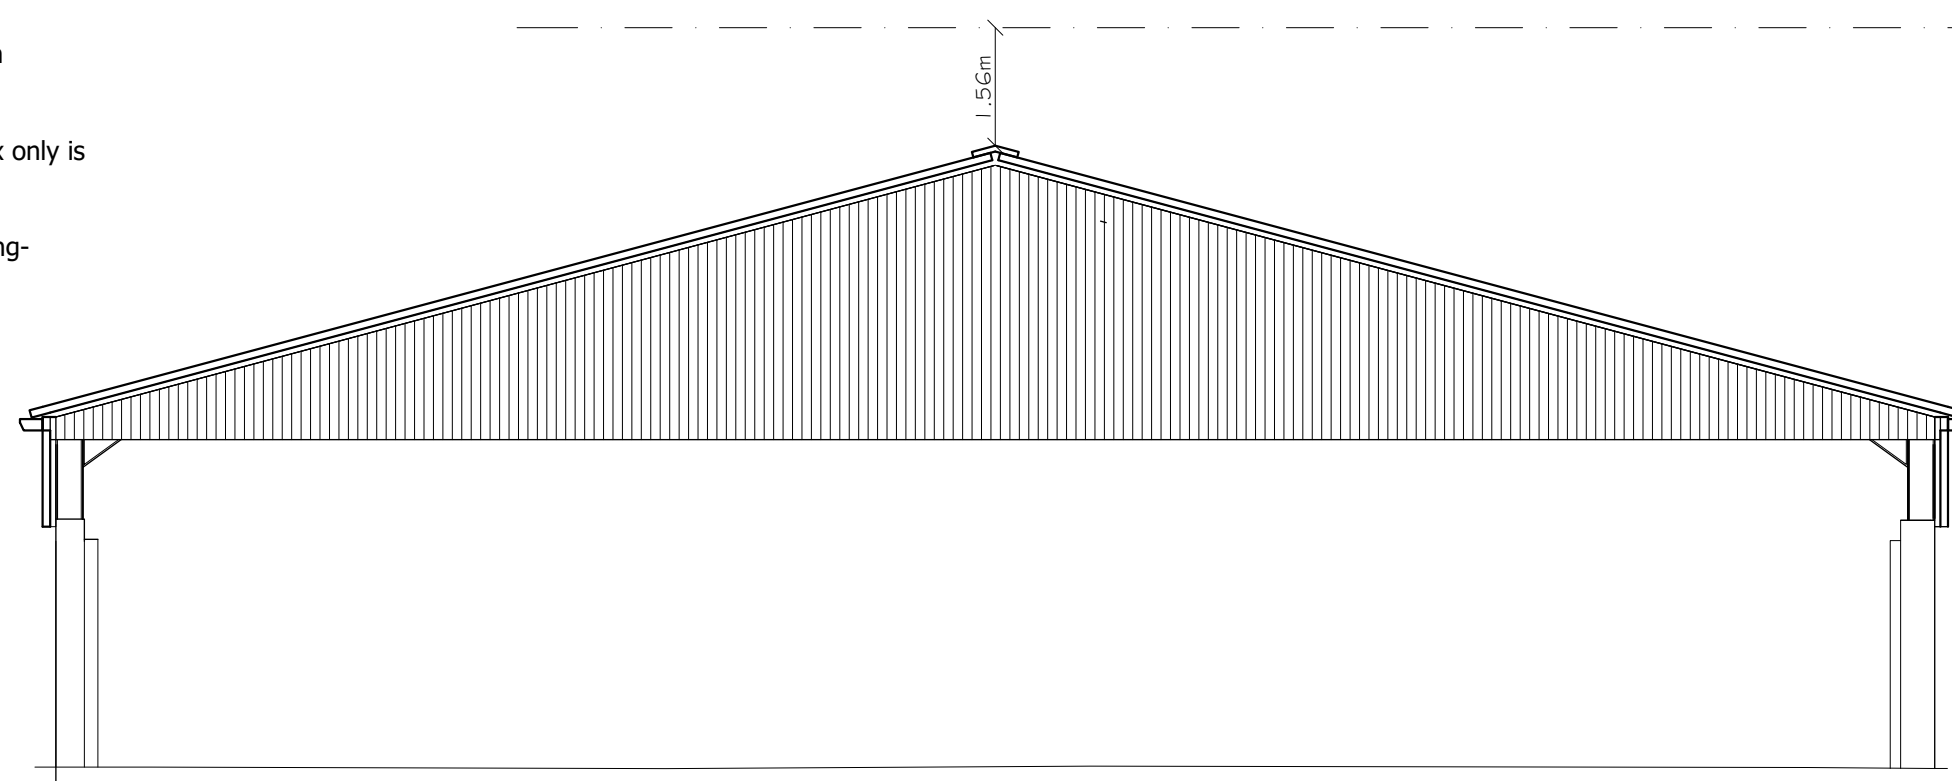

Clamp East Elev

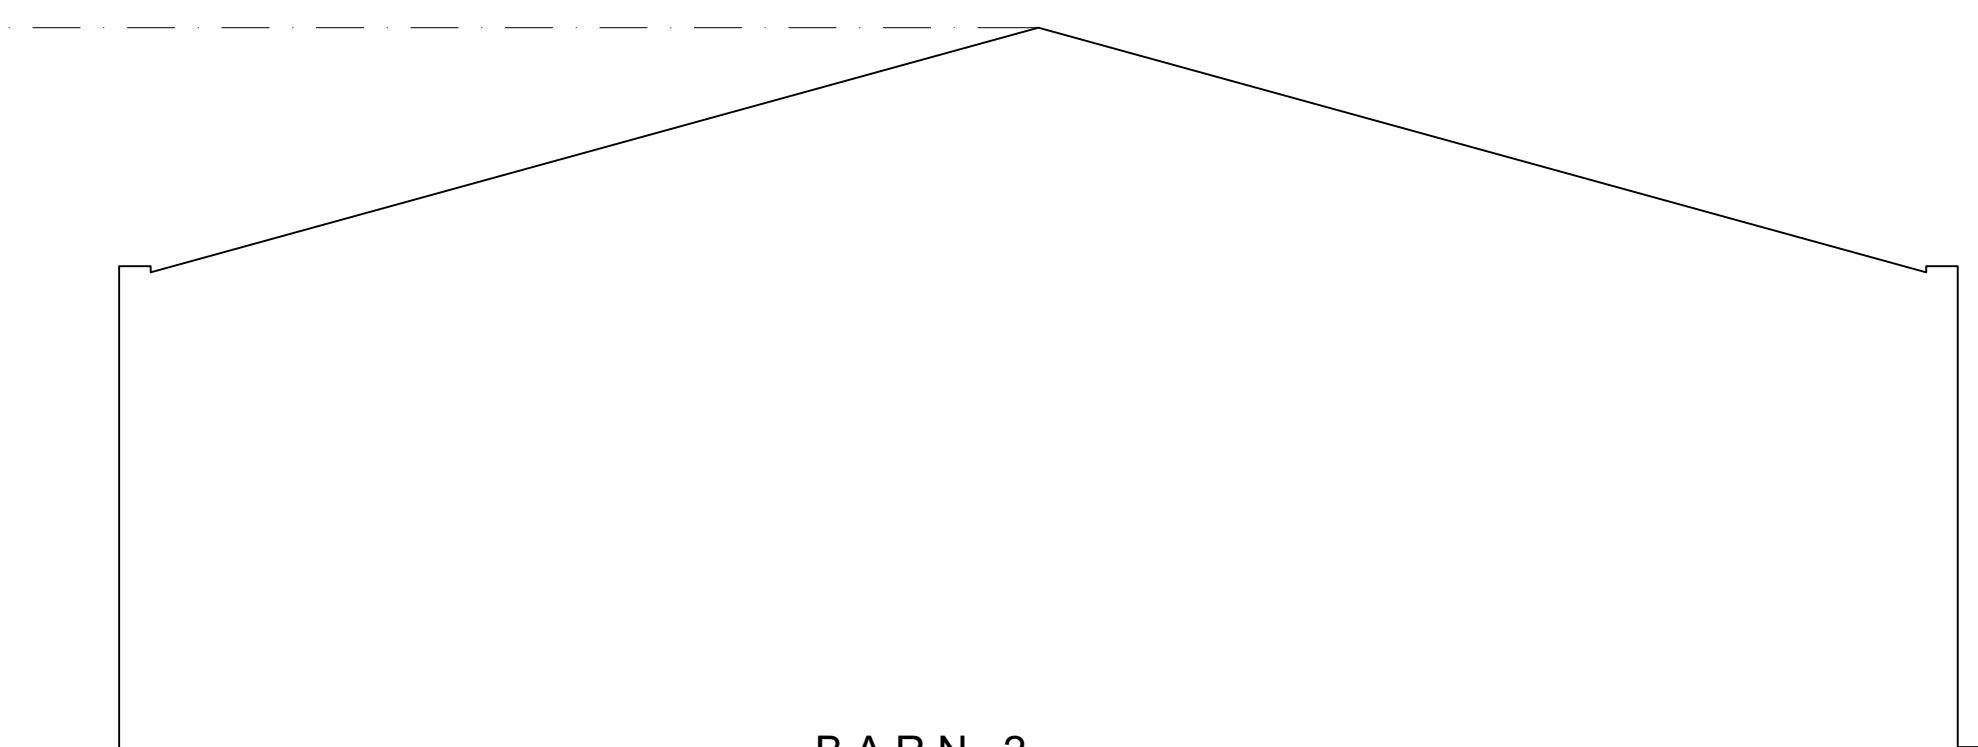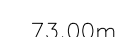

BARN 2

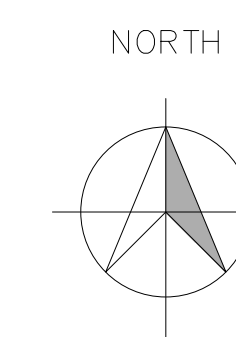

Proposed Elevations

MATHEWSON WATERS

The Old Surgery
Crowlie Road • Lambourn Rk
Berkshire RG17 8NR

enquiries@mwarchitects.co.uk
www.mw-architects.co.uk
01488 73131

© MATHEWSON WATERS ARCHITECTS LTD

P5003-102

hire .
dries@mw-archi
www.mw-architects.
01488 73131
© MATHEWSON WATERS ARCHITECTS
25003-102

PROJECT

Raydown Farm, Edington, Wiltshire. BA13 4NW

REVISION DATE AMENDMENTS

- - -

0 1 2 3 4 5 6 7 8 9 10

SCALE BAR = 1:100

ALL FIGURED DIMENSIONS ARE TO BE TAKEN IN PREFERENCE TO SCALED DIMENSIONS AND ANY INACCURACIES ARE TO BE REPORTED TO THE ARCHITECT. DIMENSIONS TO BE CHECKED ON SITE BEFORE ANY WORK IS PUT IN HAND OR PREFABRICATED. COPYRIGHT OF THIS DRAWING IS RETAINED BY THE ARCHITECT AND IT MUST NOT BE REPRODUCED WITHOUT THEIR WRITTEN CONSENT.