



DO NOT SCALE this drawing. Use figured dimensions only.
The Contractor must check & verify all dimensions on site.
Any discrepancies must be reported immediately to the Engineer for clarification before proceeding.
This drawing is copyright and owned by Morgan Civil + Structural.

SAFETY, HEALTH AND ENVIRONMENTAL INFORMATION
Refer to the relevant Construction (Design and Management) documentation where applicable.
It is assumed that all works on this drawing will be carried out by a competent contractor, working where appropriate to an approved method statement.

- Notes**
- Drawing for Planning purposes only. Do not scale from this drawing.
 - All site/roadside highway works shall be carried out in accordance with the specific requirements of Wiltshire Council's Highway Works Guide.
 - This drawing is to be read in conjunction with all other relevant drawing specifications.
 - All the above requirements shall apply unless otherwise stated in the general arrangement drawings/specification. In the event of a contradiction the contract specific documents shall be deemed to prevail.
 - The Contractor is to check and verify all site dimensions and levels, including existing sewer invert levels and utilities, prior to start on site.
 - Positions of existing services/statutory undertakers apparatus adjacent to or crossing proposed excavations are to be confirmed prior to start on site.
 - This drawing is to be read in conjunction with and checked against all relevant details, specifications, geotechnical and other relevant documentation provided.
 - Where trees adjacent to highways or drainage are proposed, root barriers (type to be approved) are required to prevent structural damage.
 - Any anomaly or contradictions between any of the above is to be reported immediately.
 - The contractor is to comply in all aspects with the current British standards, building regulations and building legislation etc.
- Drawing References**
- For Typical Highway Details see Drg No. 138021-MCS-XX-DR-C-6000.

- Key:**
- Site Boundary
 - Proposed Carriageway
 - Footway Construction
 - Grass Verge
 - Vehicle Crossover
 - Vehicle Crossover - 3 or more properties - to match adjacent carriageway construction
 - Block Paving - Marshall's Keyblok Colour Brindle
 - Give Way Triangle (diagram 1023A)
Base Width 150mm, Base Length 1250mm
Line Width 150mm, Overall Length 3750mm
 - Centre of Carriageway (diagram 1004)
Width 100mm, Mark 4000mm, Gap 2000mm
 - Edge of Carriageway at junction (diagram 1009A)
Width 100mm, Mark 600mm, Gap 300mm
 - Give Way Lines (diagram 1003A)
Width 200mm, Mark 600mm, Gap 300mm
 - Street Sign. Refer to drawing annotation for detail.
 - Vehicle traffic must turn right (diagram 1037.1)
Arrow width 750mm, length 4000mm.
Text height 160mm, gap between text line and arrow 100mm.

Rev	Description	By
01	Issue for Approval	AM
02	Revised drawing	AM
03	Final drawing	AM

Redcliffe Homes

Project

Woodlands Road, Mere

Title

Traffic Signs and Road Markings

Drawing Status

APPROVAL

Drawn	Checked	Approved	Date	Scale @ A0
-------	---------	----------	------	------------

AM	JB	NT	MAR 2026	1:250
----	----	----	----------	-------

Project No.	Drawing No.	Revision
-------------	-------------	----------

138021	138021-MCS-XX-DR-C-3010	P04
--------	-------------------------	-----

Morgan
Civil + Structural

www.morgancivil-structural.com | enquiries@morgancivil-structural.com
Company Registered in England and Wales No. 8146444

Edge of Carriageway at Junction - Diagram 1009A
Centre of Carriageway - Diagram 1004

Give Way Line - Diagram 1003A

Give Way Triangle - Diagram 1023A

Plate to Diagram 609 'Right Turn Only'

Vehicle traffic must turn right - Diagram 1037.1

Edge of Carriageway at Junction - Diagram 1009A

Centre of Carriageway - Diagram 1004

Give Way Line - Diagram 1003A

Give Way Triangle - Diagram 1023A




Plate to Diagram 609 'Right Turn Only'

Vehicle traffic must turn right - Diagram 1037.1

Sign to TSRGD Diag. 609 to be mounted at 2300mm height to underside of sign on 70mmØ galvanneal steel poles with galvanneal steel brackets. 450mm clearance to be provided from kerbline to edge of sign.

Signing Project	Woodlands Road Mere - 138021
Sign Reference	Diagram No. 609
Sign Height	2300mm
Sign Width	600mm
Sign Material	Class B&Z
Background	Blue
Border	White
Logos	None

Structural Calculation Details
Signs:
Reference: Diag No. 609
Diameter: 600mm
Shape: Round
Orientation: Facing Front
Mounted on post: 1
Mounting height: 2300mm, at post
Posts:
Quantity: 1
Type: 76 x 1.2 OHS (S355)
Spacing: N/A
Post T Length: 3800mm
Base:
Type: Planted
Diameter: 300mm
Depth: 800mm
Volume: 0.068m³
Earth cover: 100mm

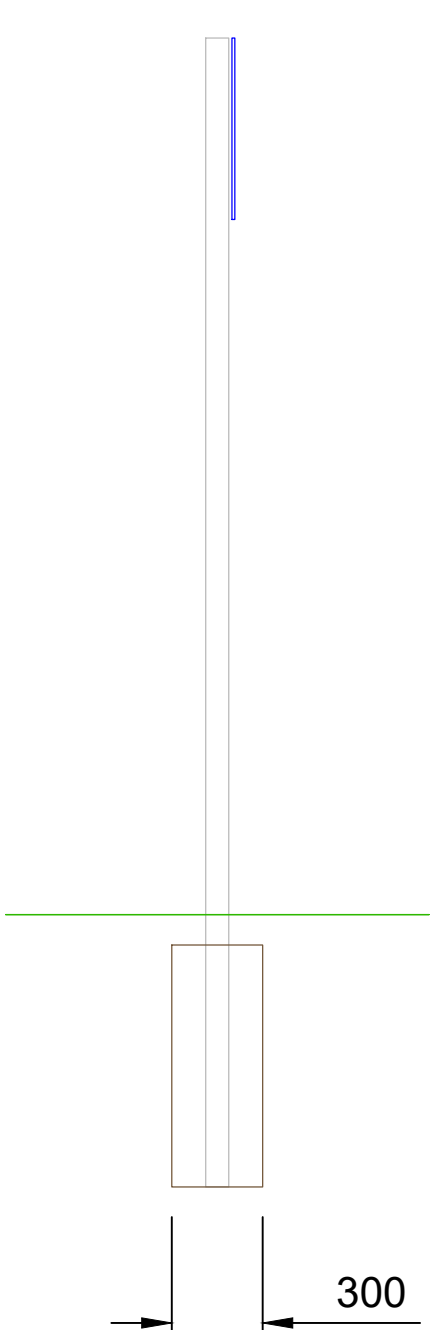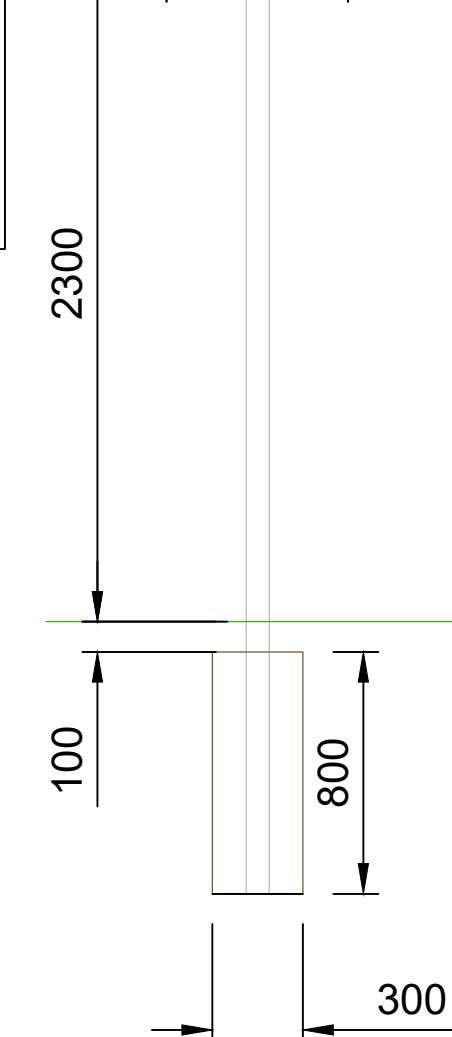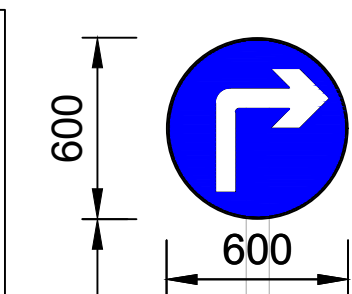

0m 5 10 15 20 25

SCALE 1 : 250

© Morgan Civil + Structural - File Name: M1_005\Year 13\13box Volume Housing\138021 - Woodlands Road, Mere - REDCLIFFE\Drawings\Work in Progress\138021-MCS-XX-DR-C-3010 Traffic Signs and Road Markings.dwg