


HW
10/04/2026

Dashed line represents the
existing roof height for comparison

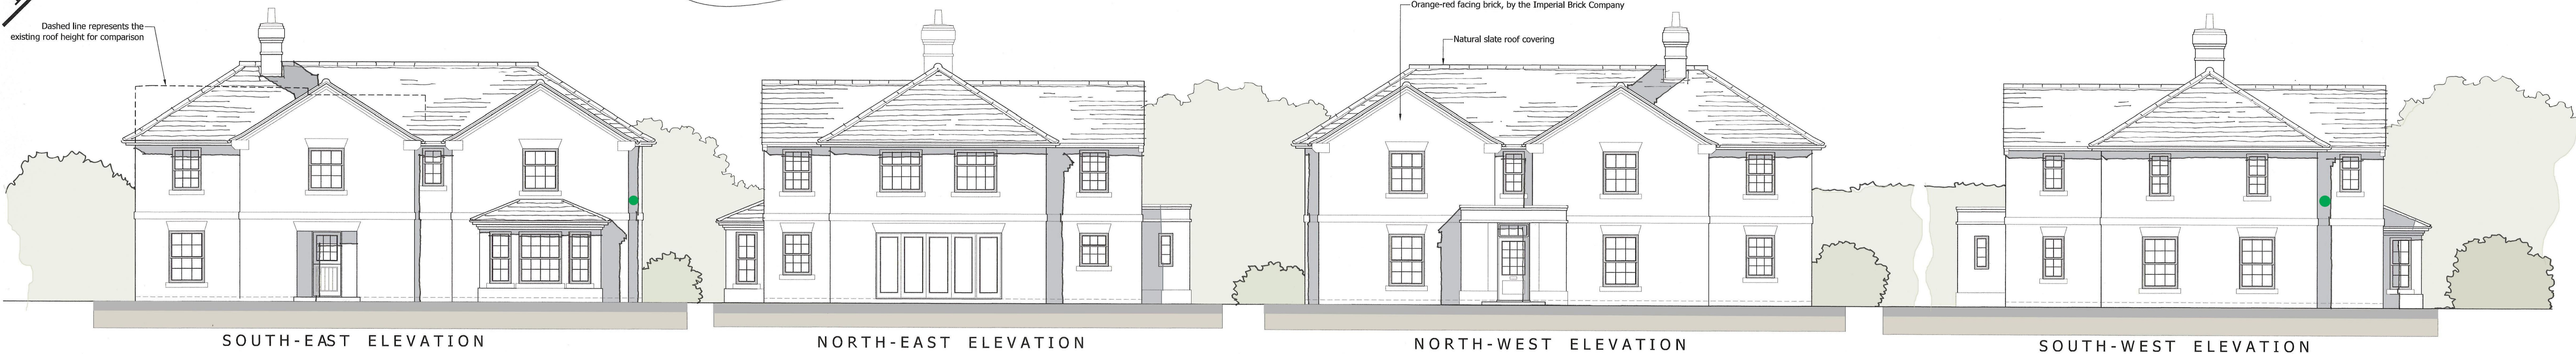


● Denotes the installation of a 1WQ Schwegler Summer & Winter Bat Roost; (2no. as shown on south-west & south-east elevations)




FIRST FLOOR PLAN



GROUND FLOOR PLAN

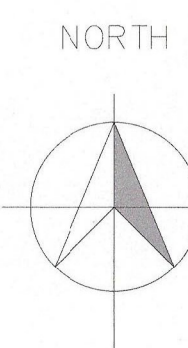


Shading indicates the existing part of the dwelling

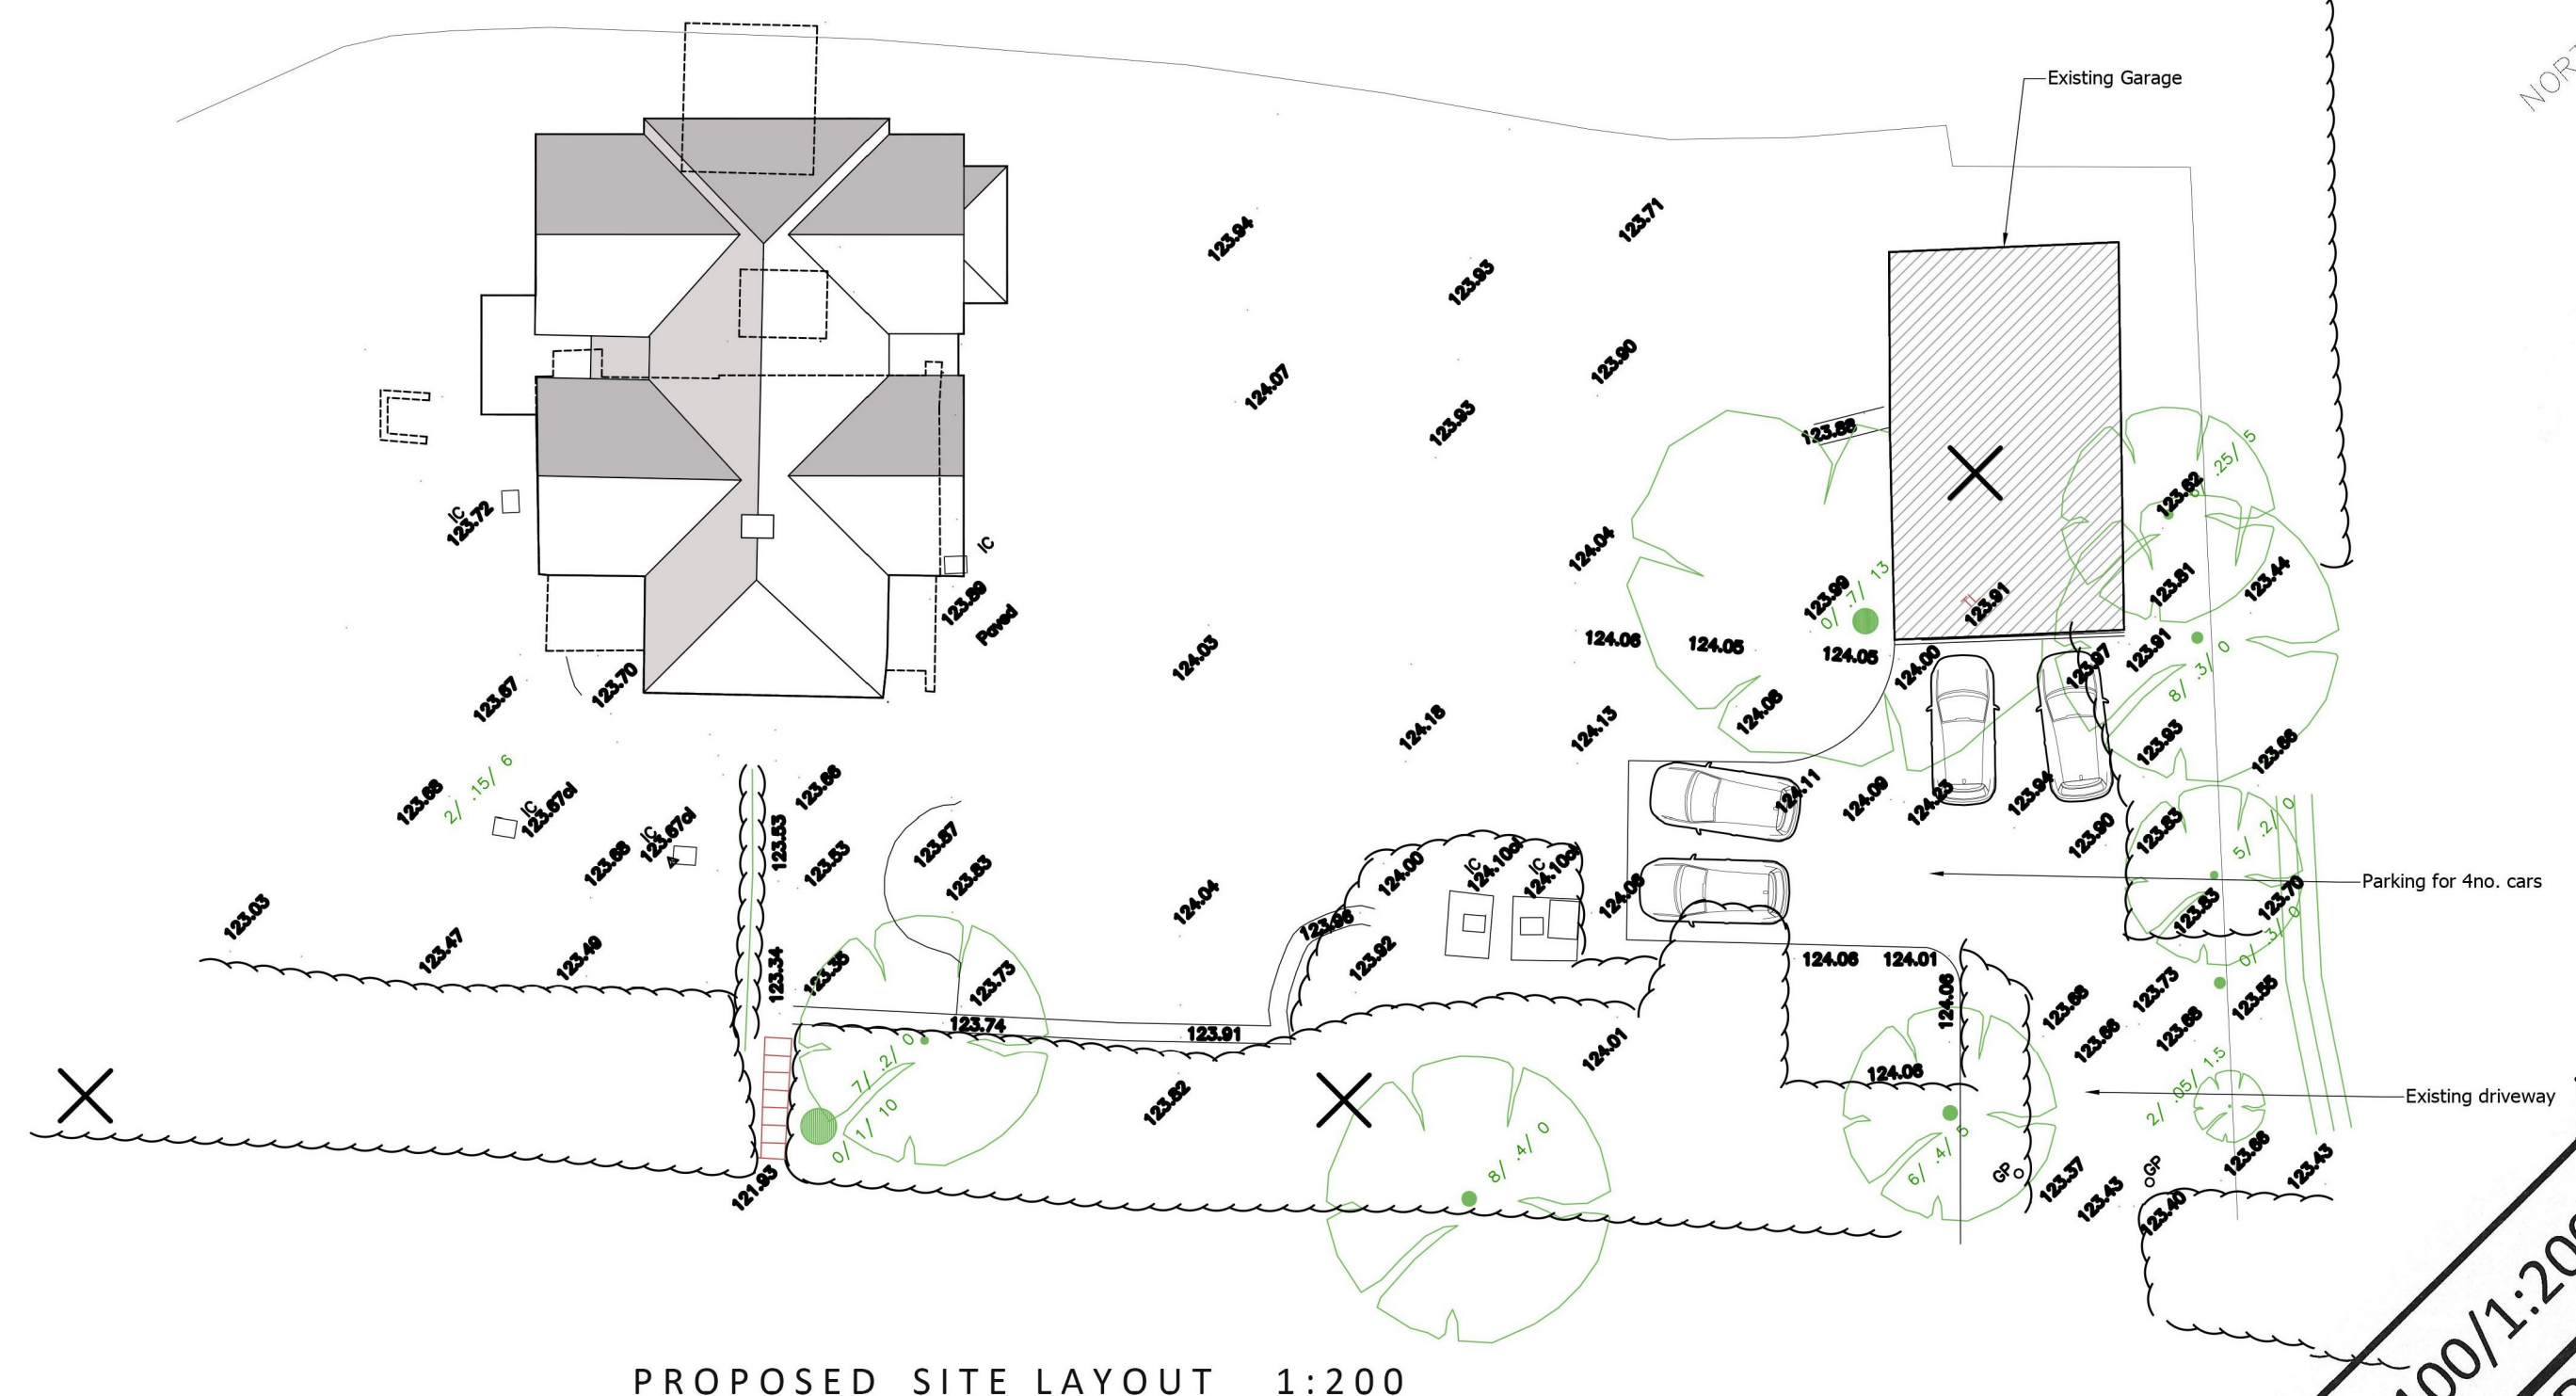

PROPOSED SITE LAYOUT 1:200

PROJECT

The Rosiers, Wood Street, Clyffe Pypard. SN4 7PZ

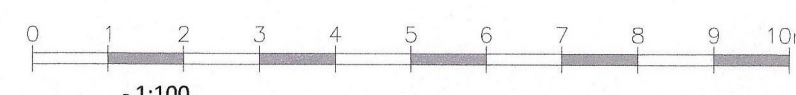

REVISION	DATE	AMENDMENTS
1	10/04/2026	Initial design proposal

Design proposal
1:100/1:200 @ A1
MATHEWSON WATERS ARCHITECTS
The Old Surgery
Crowle Road · Lambourn
Berkshire · RG17 8NR
enquiries@mw-architects.co.uk
www.mw-architects.co.uk
01488 73131
© MATHEWSON WATERS ARCHITECTS LTD
25117-105-E