



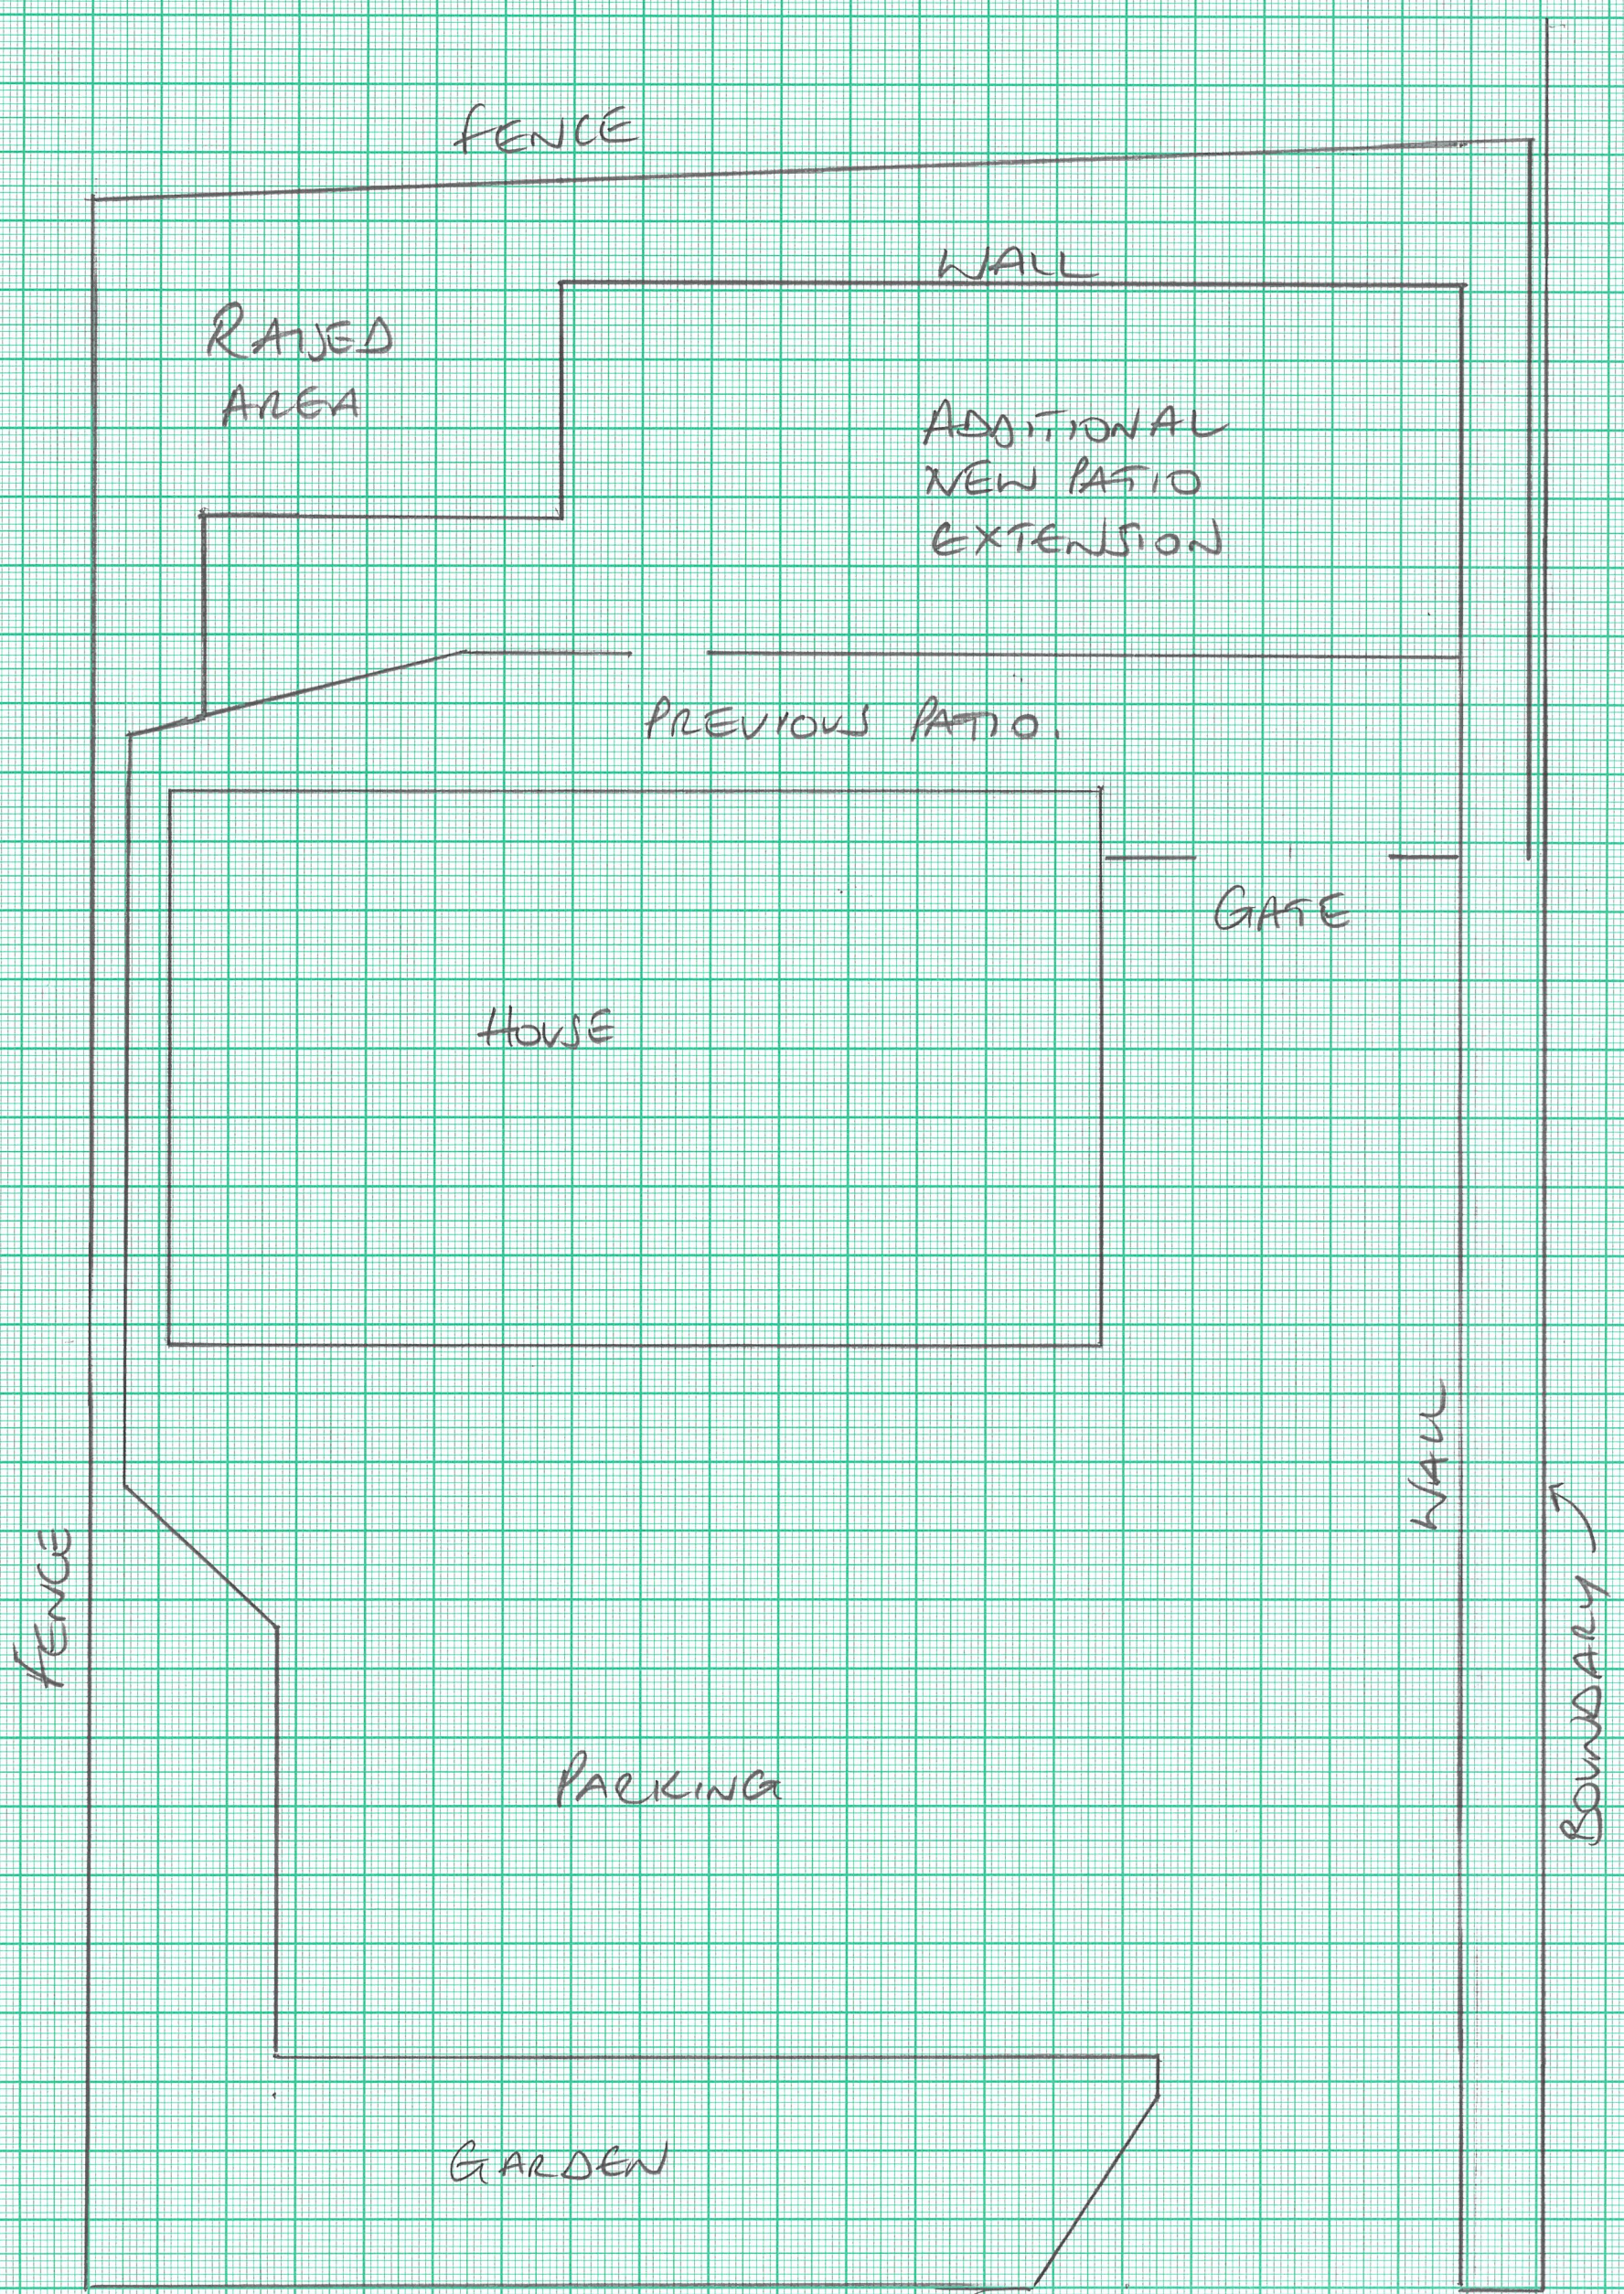

SHANAWAY
MAPLE DRIVE
FIRSDOWN
SALISBURY
SP5 1SY

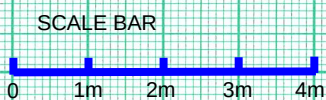

SCALE:
1cm = 1m

26 AUG 2026

X/C/G-11 Road