



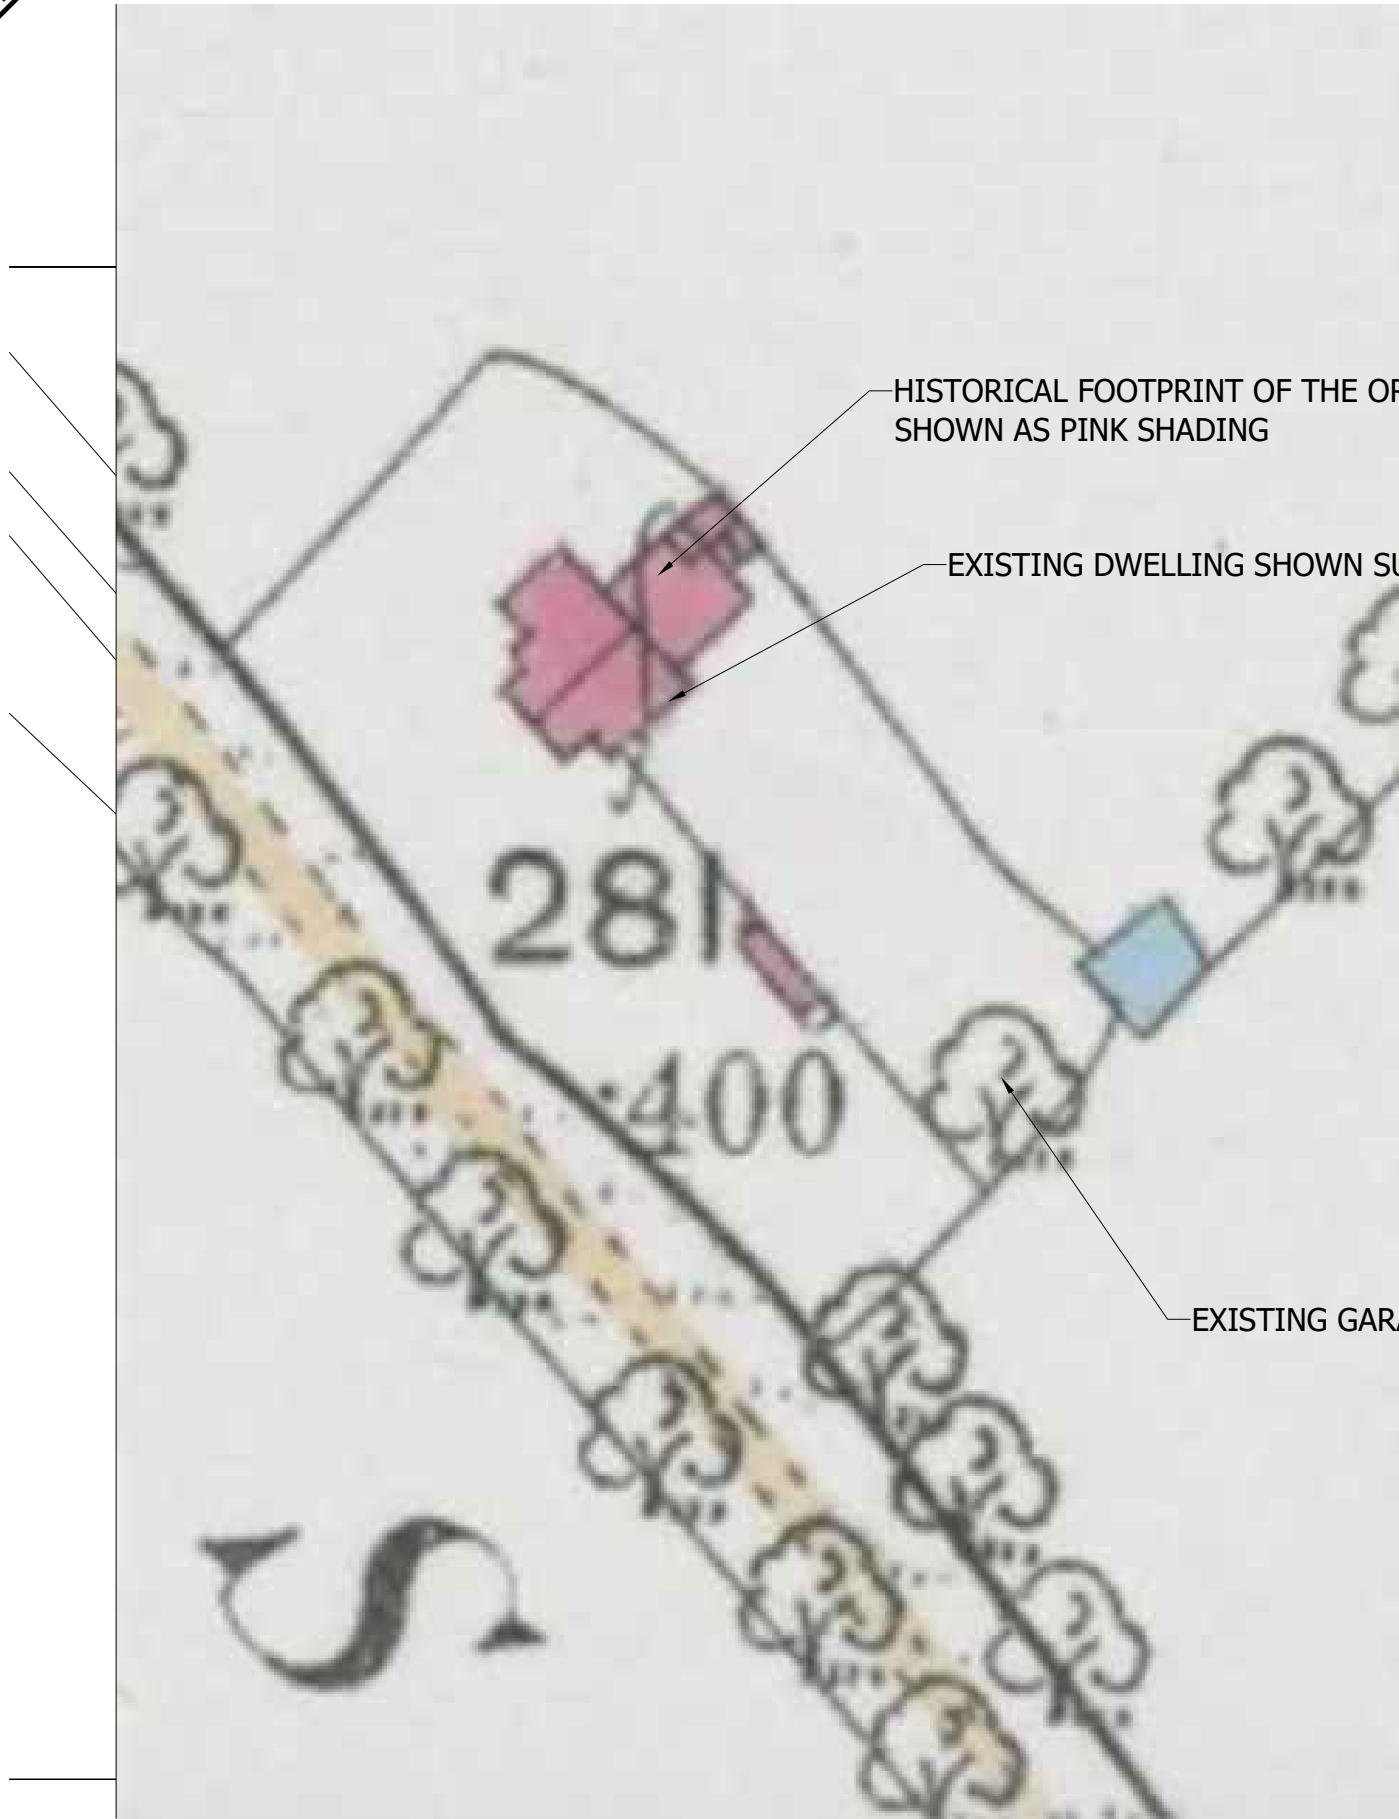

1888 HISTORICAL OS BLOCK PLAN (For Context) 1:500

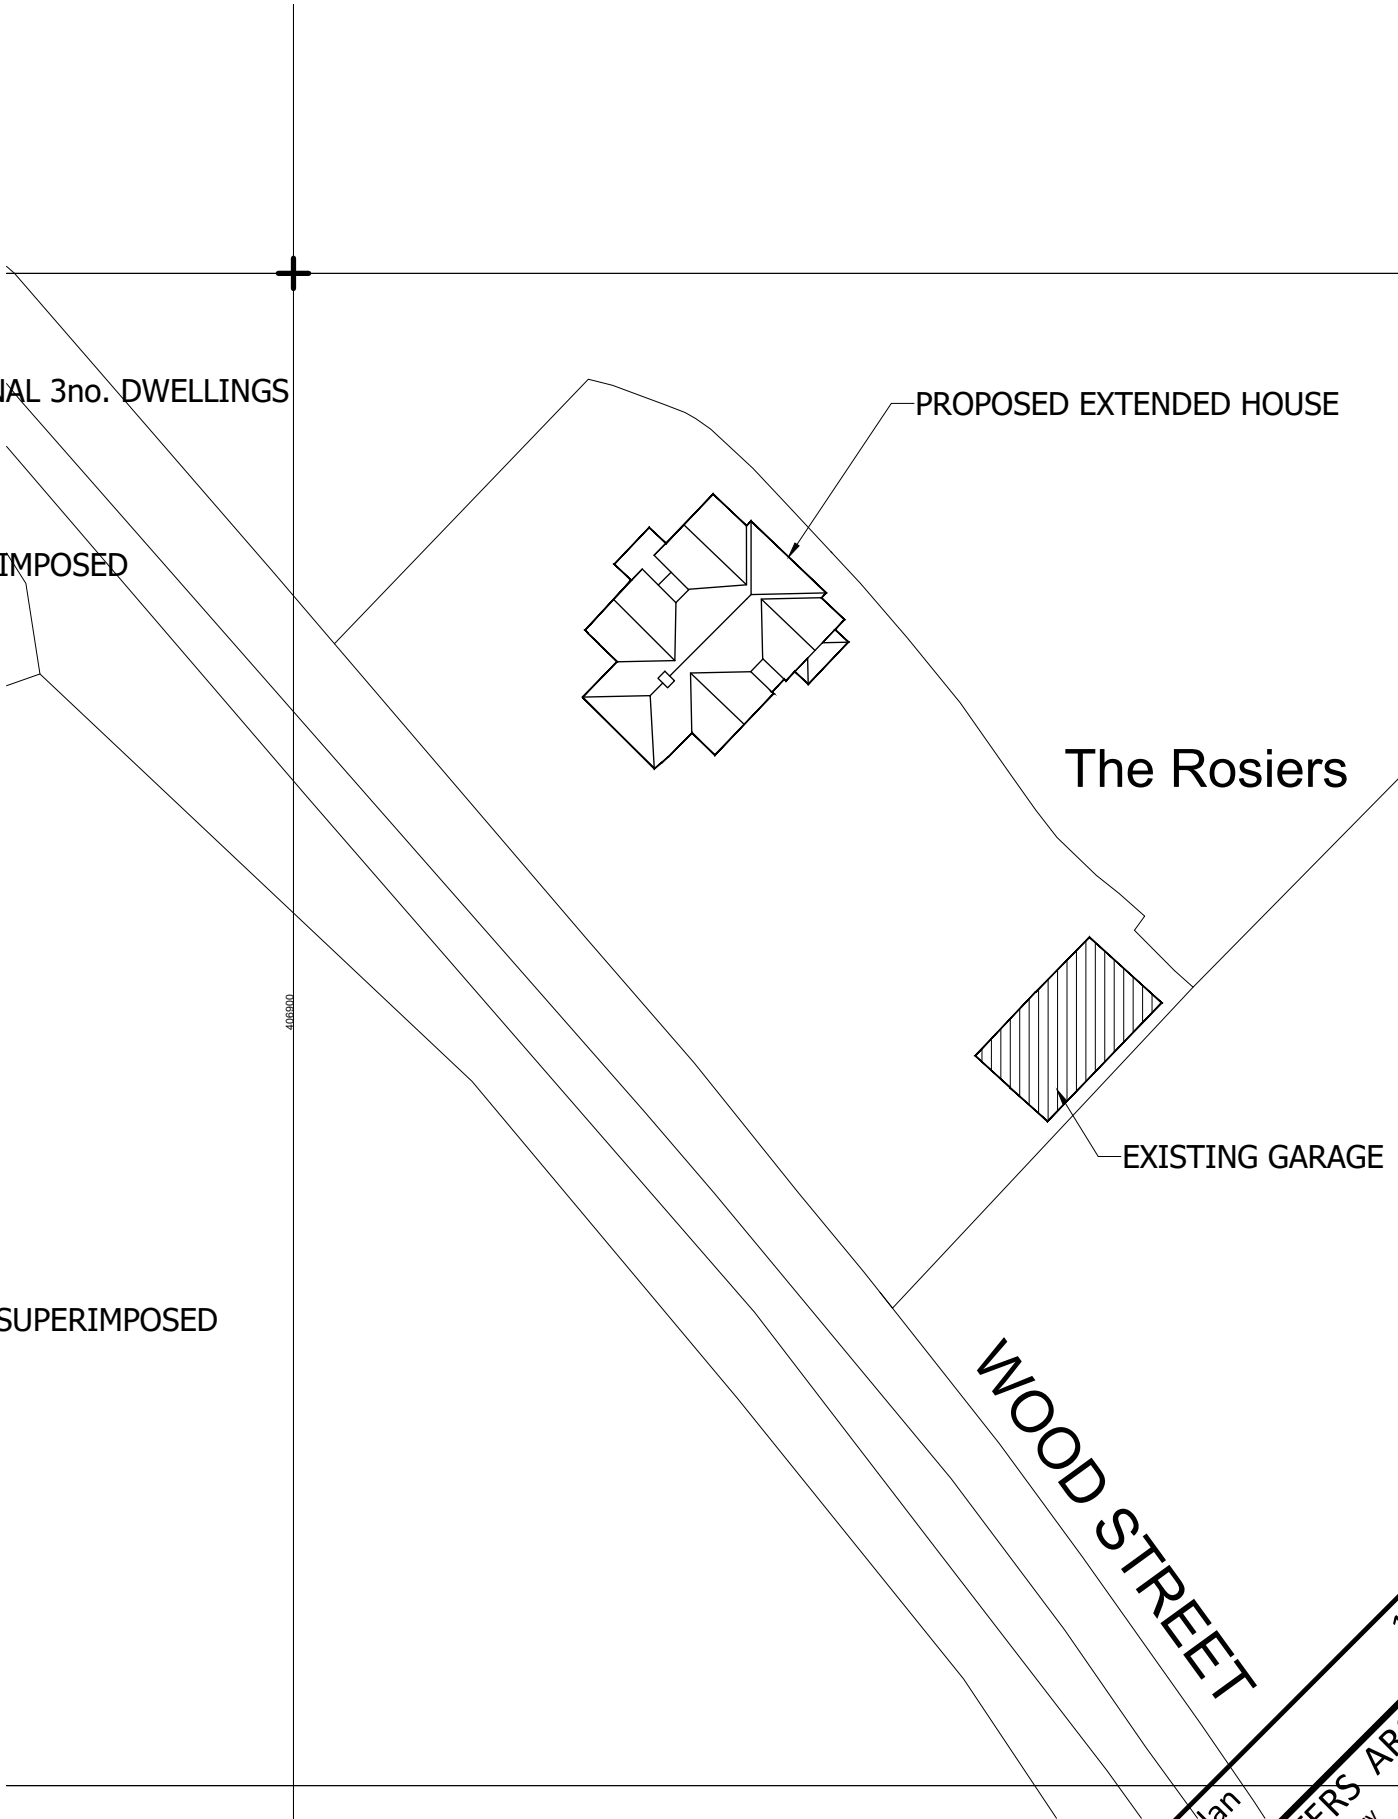

PROPOSED BLOCK PLAN 1:500

PROJECT
The Rosiers, Wood Street, Clyffe Pypard. SN4 7PZ

REVISION	DATE	AMENDMENTS
0	-	-
10	-	-
20	-	-
25m	-	-

SCALE BAR - 1:500

Proposed Block Plan

MATHEWSON WATERS ARCHITECTS

1:500 @ A3

Winchburn Studio
01380 721994

The Old Surgery
Crowle Road · Lambourn
Berkshire · RG17 8NR
enquiries@mw-architects.co.uk
01488 73131
www.mw-architects.co.uk

RIBA #

Chartered Practice

© MATHEWSON WATERS ARCHITECTS LP

25117-107-A

HW