




Proposed North / Front Elevation



Proposed South / Rear Elevation

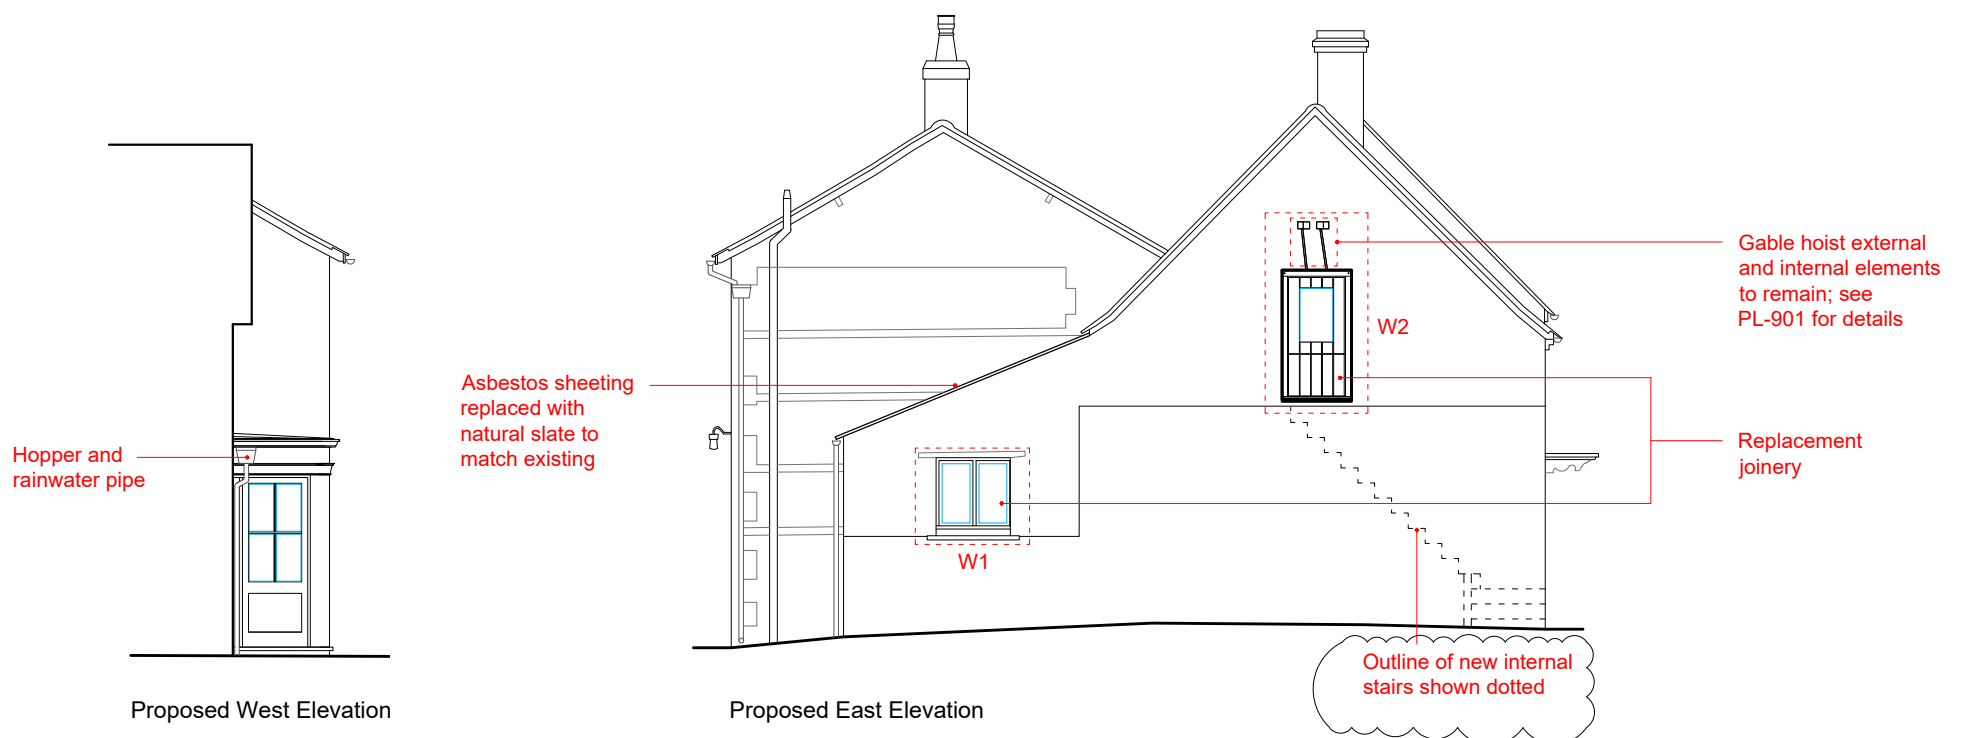

Proposed West Elevation

Proposed East Elevation

D- 22.09.2026- Amended gable hoist note
C- 16.09.2026- Gable hoist marked
B- 21.08.2026- LBC amendments
A- 12.06.2026- Revised lantern

Client -		Contractors must check all dimensions on site. Only figured dimensions are to be worked from. Discrepancies must be reported to the Architect before proceeding. THIS DRAWING IS COPYRIGHT. (C)			The Studio 105 Southbroom Road Devizes Wiltshire SN10 1LY tel: 01380 722 204 mob:07733 885 770 www.dra-architects.co.uk		
Mr & Mrs T Bartholomew		Date -	By -	Scale -			REV -

