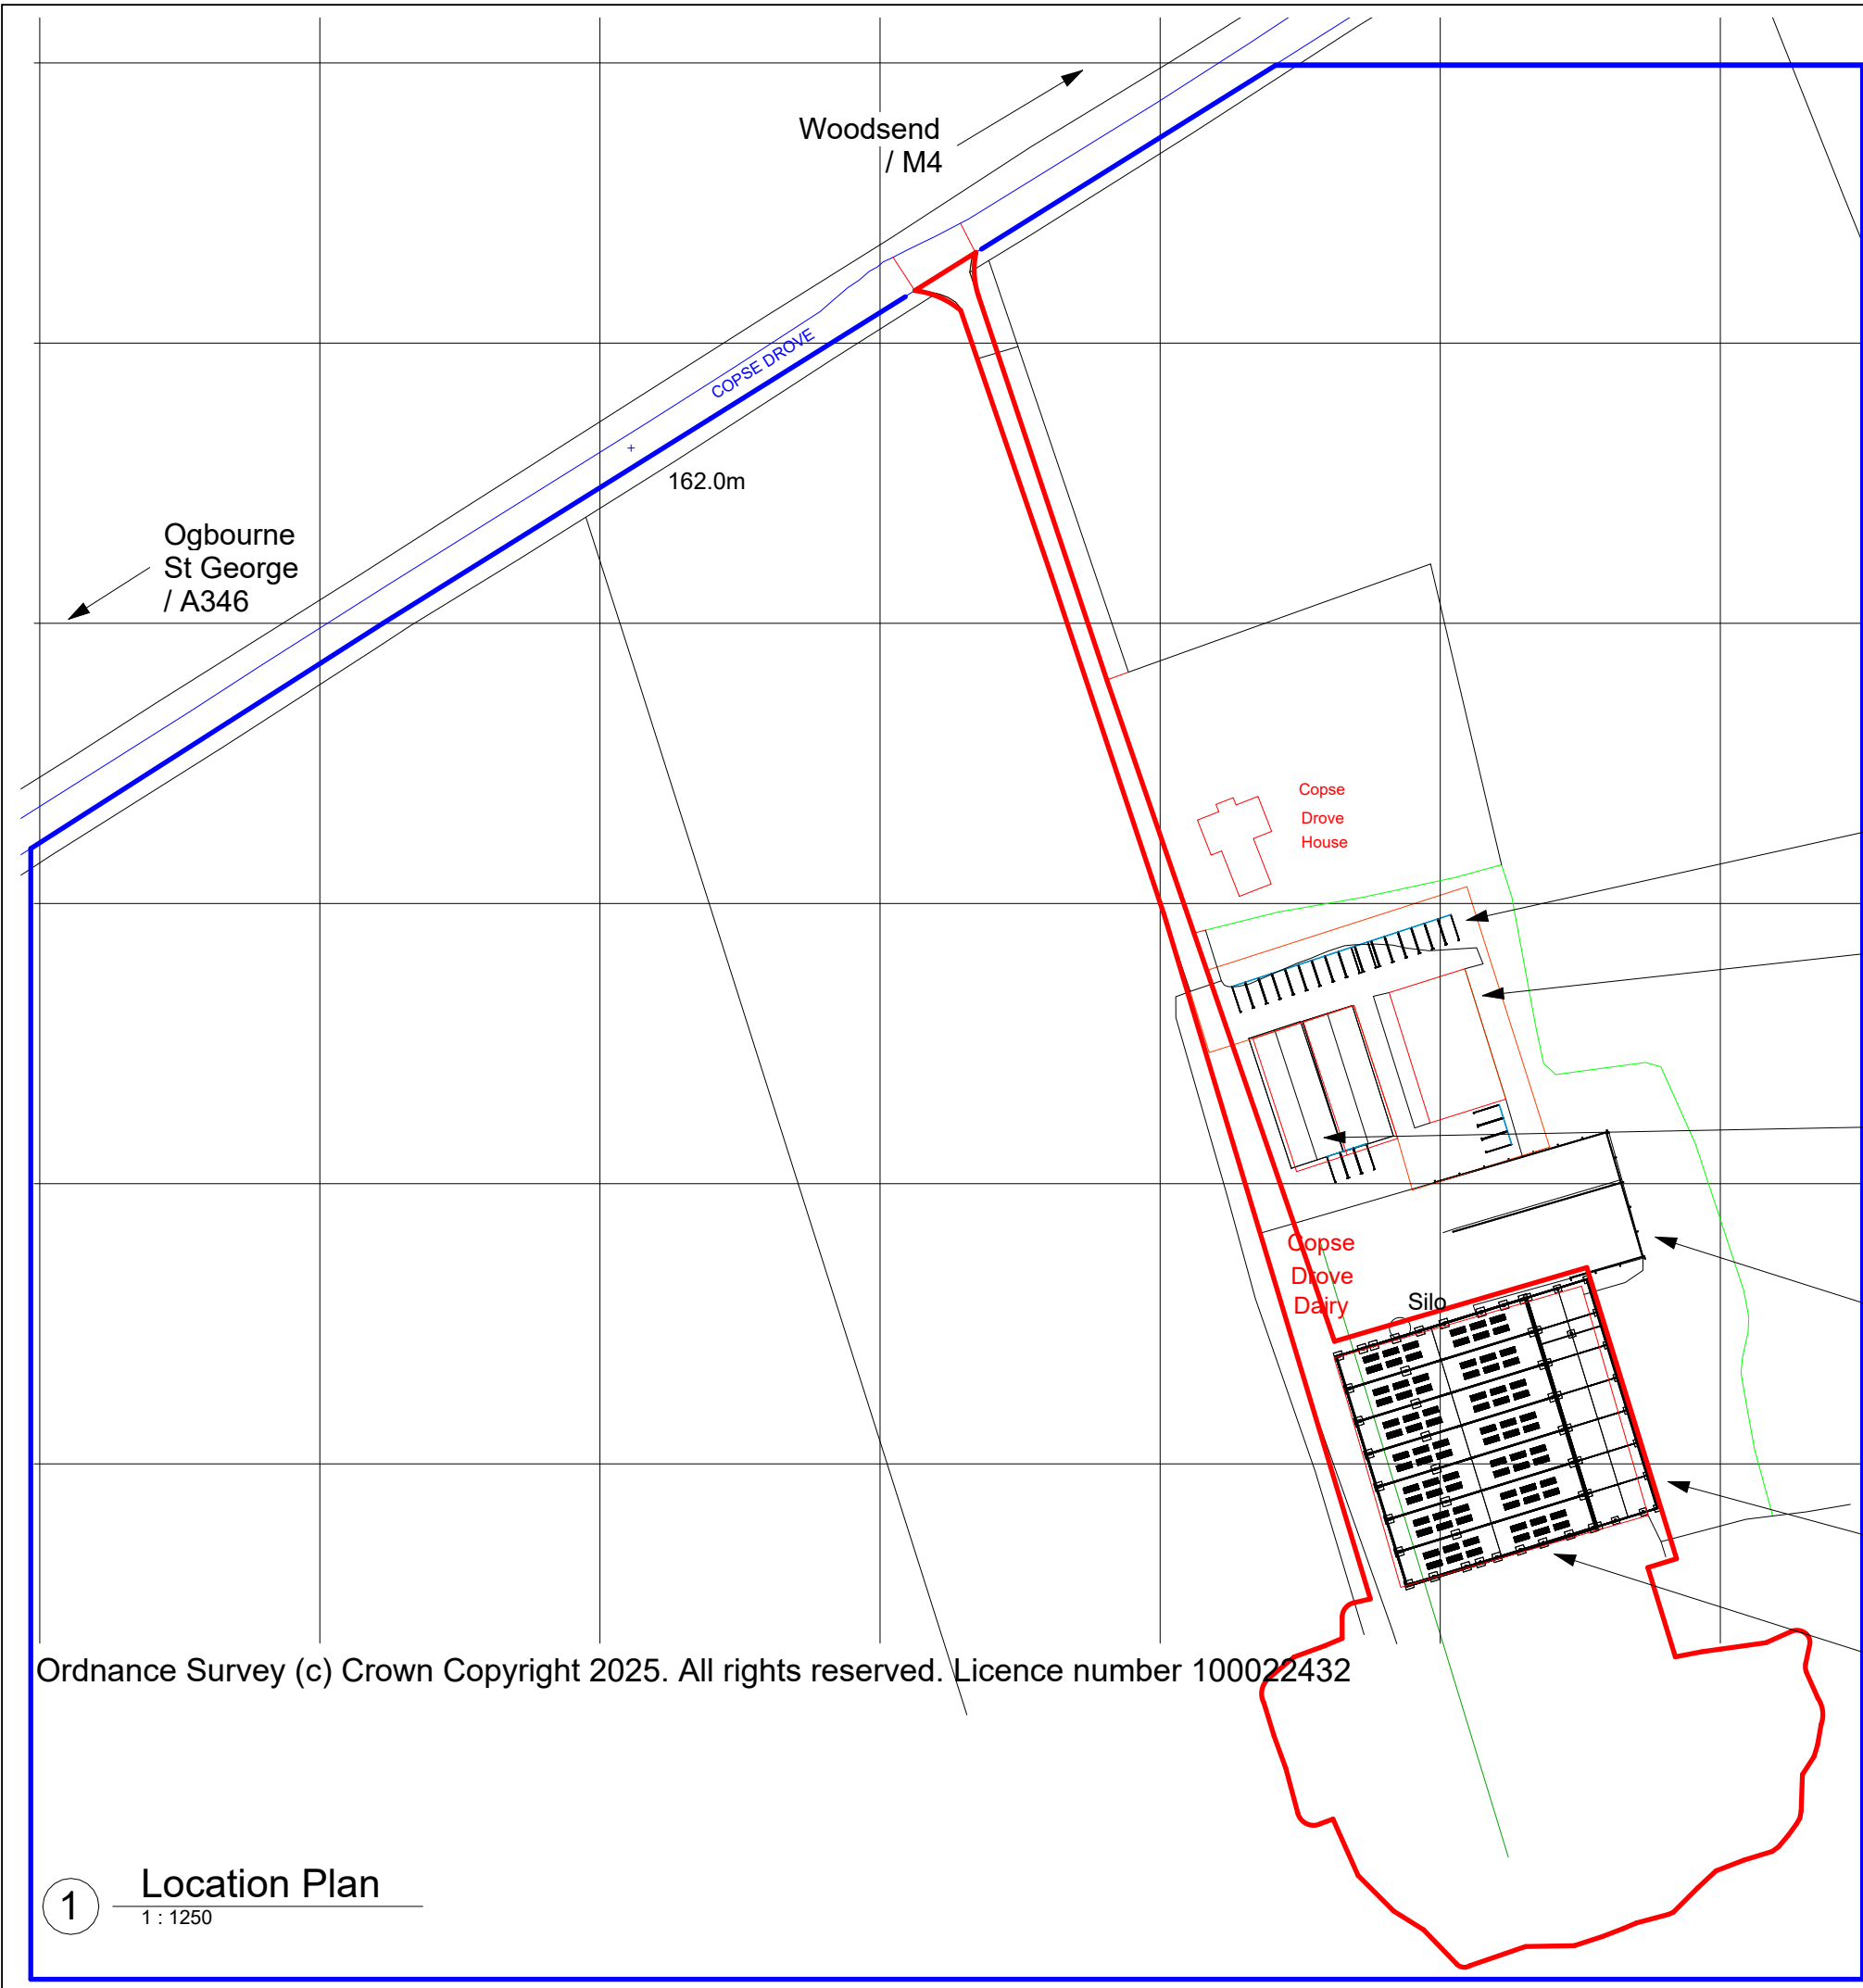


Combination of Class E(g), B2 and B8 uses
(between 16 and 65 car parking spaces required)

Building Footprint: 35.071 x 42.672 = 1,496.5

Site Area = 8,600 sqm

Existing Parking (22 Spaces)

Commercial Class B8
Building C
(PL/2025/04393) 22/07/2025

Commercial Class E(g) /B8
Buildings A&B
(PL/2022/07247) 2/11/2022.

Silage Clamp

Existing Agricultural
Building F2

Existing Agricultural
Building F1

Grid Reference (6 figure)
SU207744
X (Easting): 420771
Y (Northing): 174419

No.	Description	Date
R1	Red line revomed from around silage clamps.	29/7/26
R2	Red line amended as per BNG.	22/9/26

This drawing is the property of BK Grain Handling Engineers and must not be copied or disclosed to third parties, except on the order of, or with the permission of BK Grain Handling Engineers and is subject to their recall.

Enclosure to.....



BK GRAIN
EST 1981

Littlecote Road
Froxfield
Nr. Marlborough
Wiltshire
SN8 3JY

Specialist in Grain Handling and Milling Equipment
Tel: (01488) 684154
Email: info@bkgrain.co.uk
Website: bkgrain.co.uk

PROJECT
Existing Buildings A, B, C & F

CUSTOMER
Reachswitch Ltd
Copse Drove Dairy, Copse Drove,
Ogbourne St George, Wiltshire, SN8 1RW

SHEET
Location Plan

SCALE 1 : 1250	DRAWING NO. BK-2623-101-R2
DATE 13/07/2026	DWG BY RD
	CHK BY BB

Ordnance Survey (c) Crown Copyright 2025. All rights reserved. Licence number 100022432