




① Context View from East
1 : 200

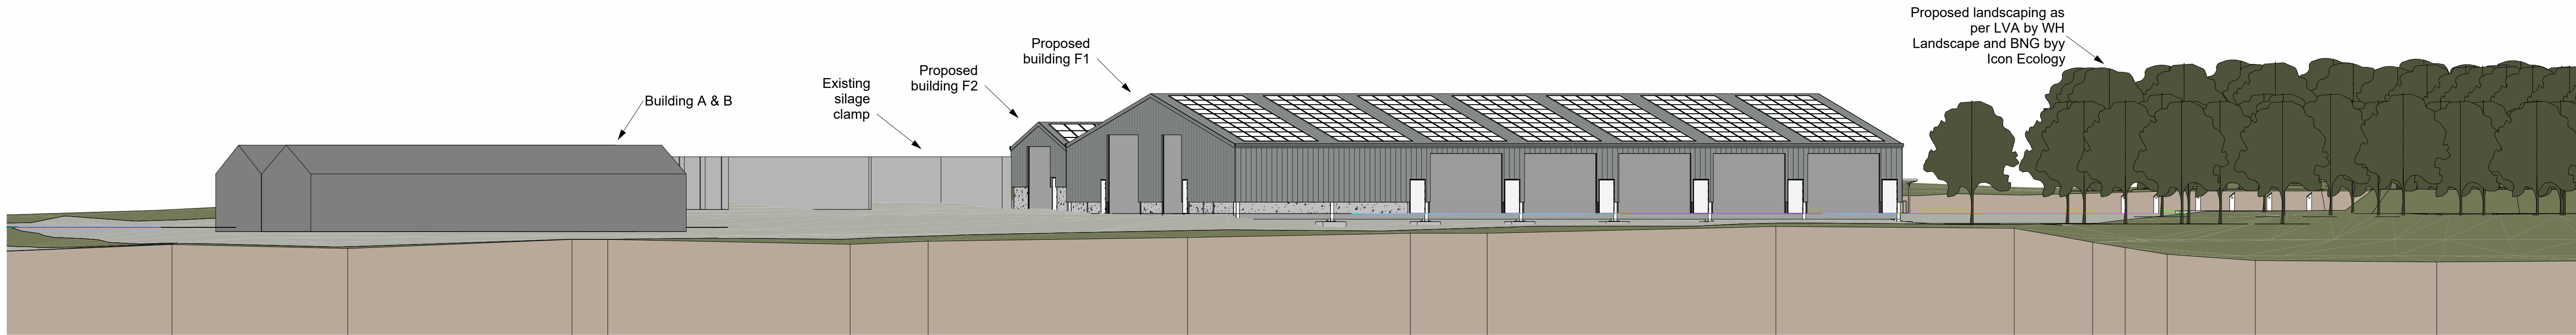


③ Context View from West
1 : 200

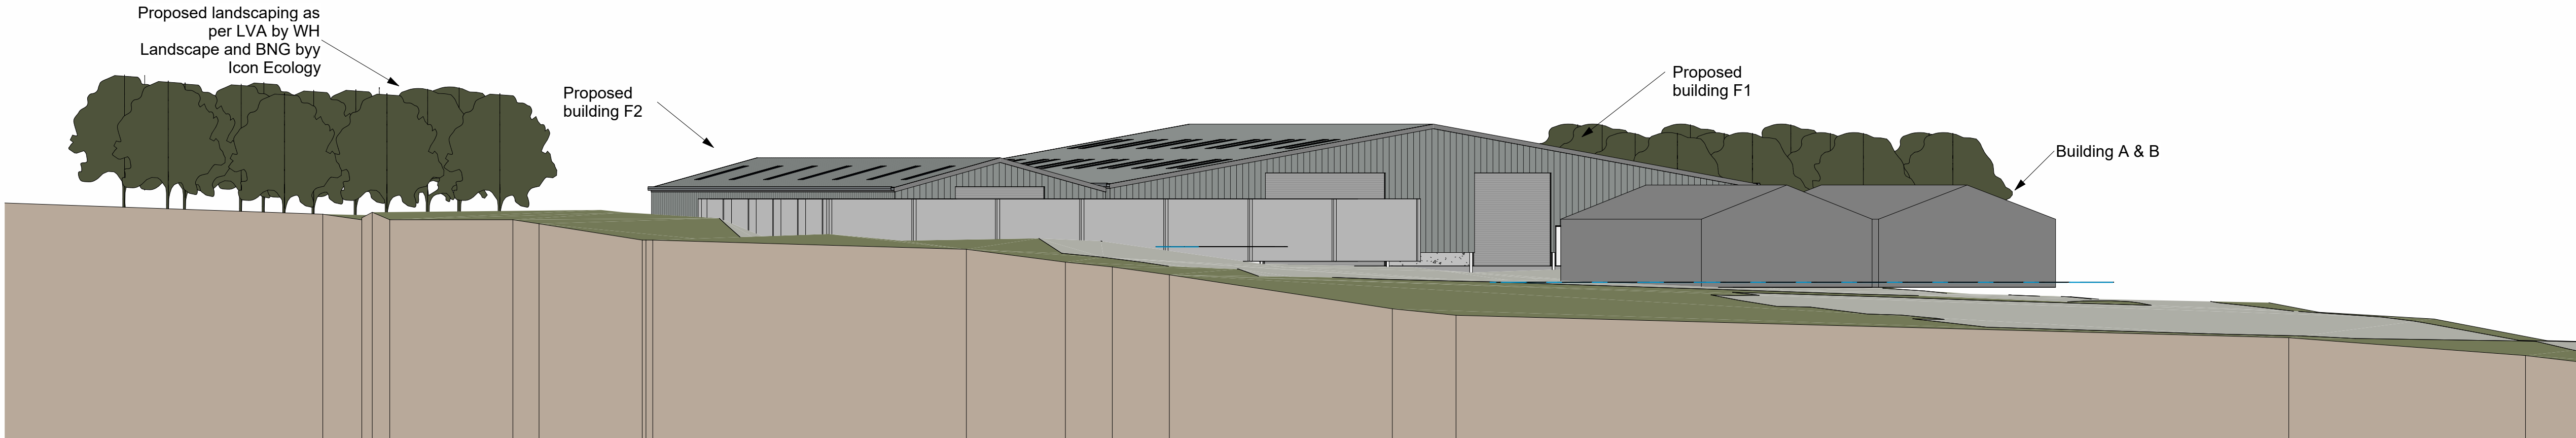

④ Context View from North
1 : 200

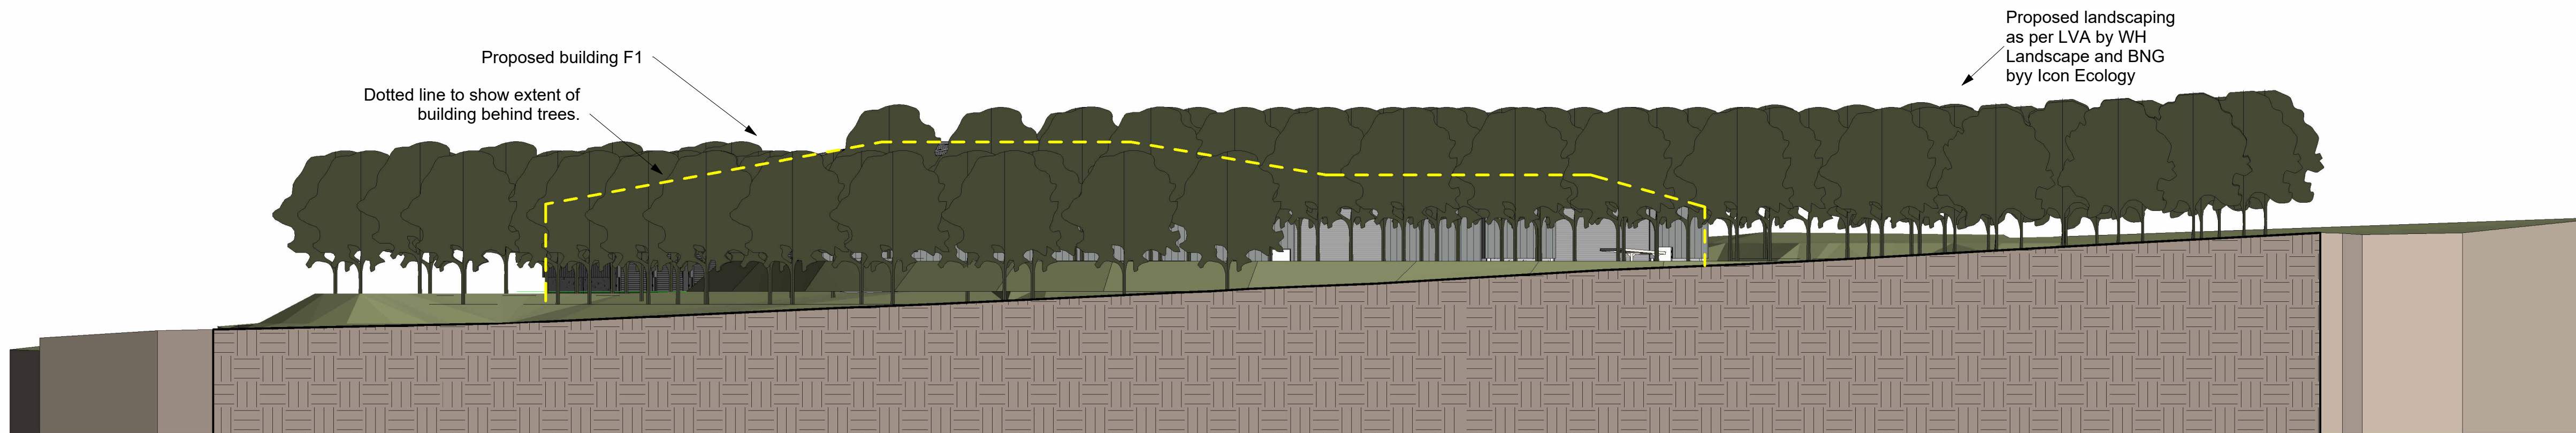

② Context View from South
1 : 200

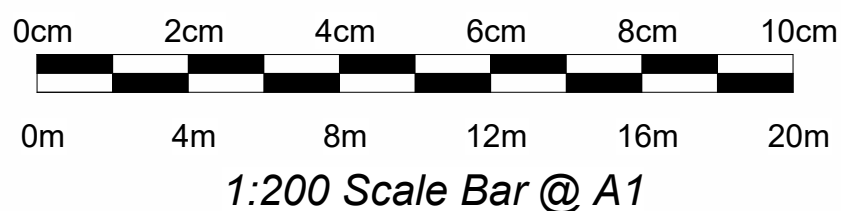

No.	Description	Date
R1	Drawing updated with landscaping.	22/9/26

This drawing is the property of BK Grain Handling Engineers and must not be copied or disclosed to third parties, except on the order of, or with the permission of BK Grain Handling Engineers and is subject to their recall.

Enclosure to



Littlecote Road
Froxfield
Nr. Marlborough
Wiltshire
SN8 3JY

Specialist in Grain Handling and Milling Equipment
Tel: (01488) 684154
Email: info@bkgrain.co.uk
Website: bkgrain.co.uk

PROJECT
Proposed Commercial Buildings (F1, F2)

CUSTOMER
Reachswitch Ltd
Copse Drove Dairy, Copse Drove, Ogbourne
St George, Wiltshire, SN8 1RW

SHEET
Proposed Context Plans

SCALE	1 : 200	DRAWING NO.	BK-2623-602-R1
DATE	10/07/2026	DWG BY	RD
		CHK BY	BB