




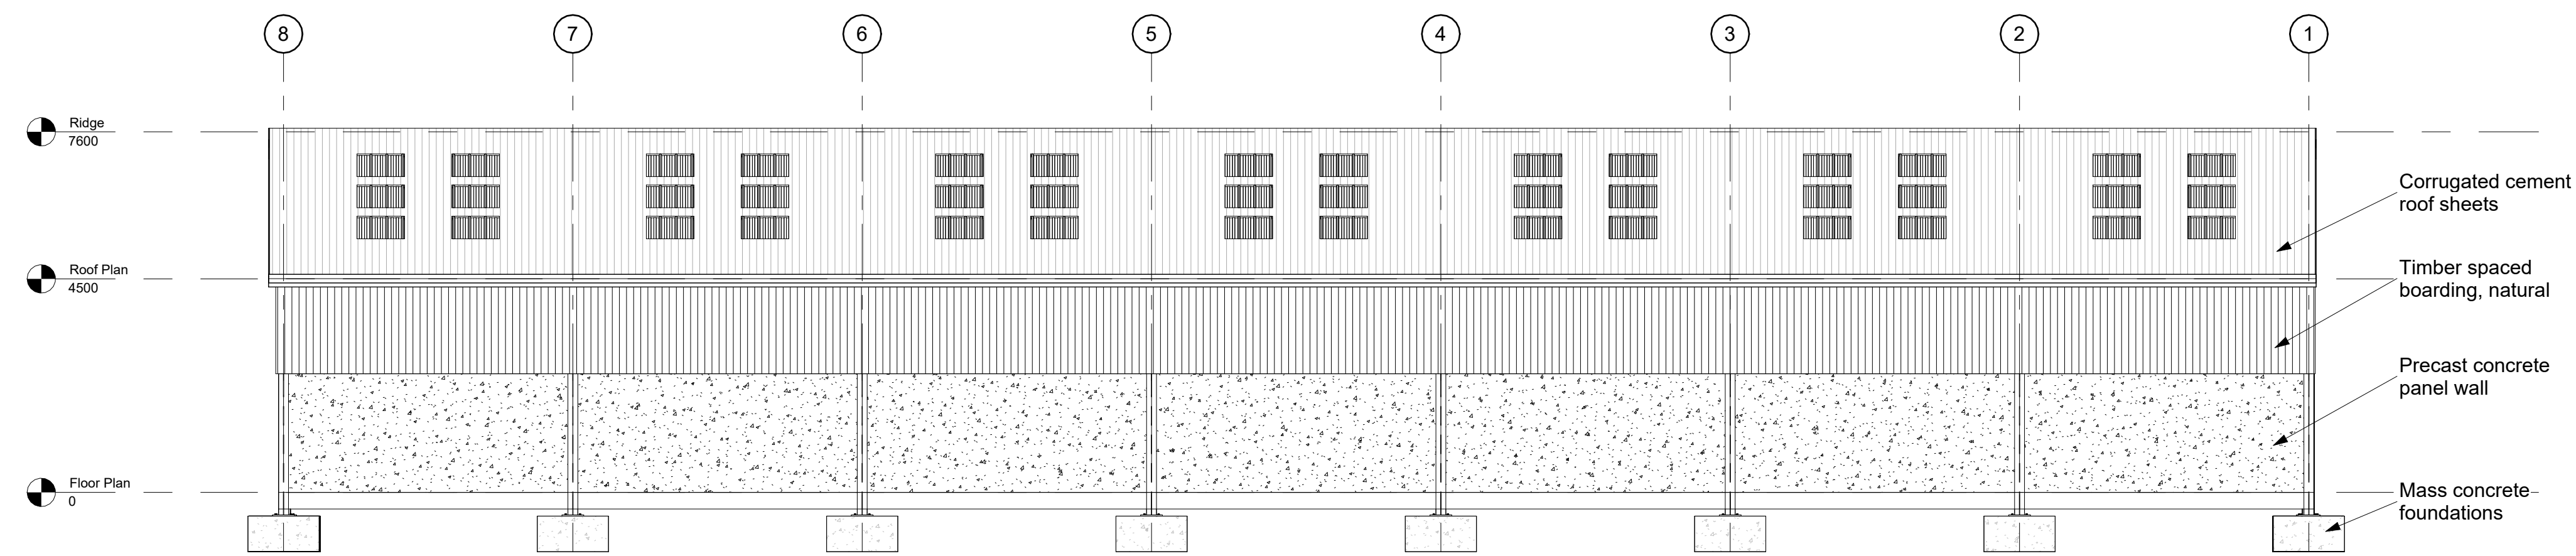


4 Elevation from west  
1 : 100

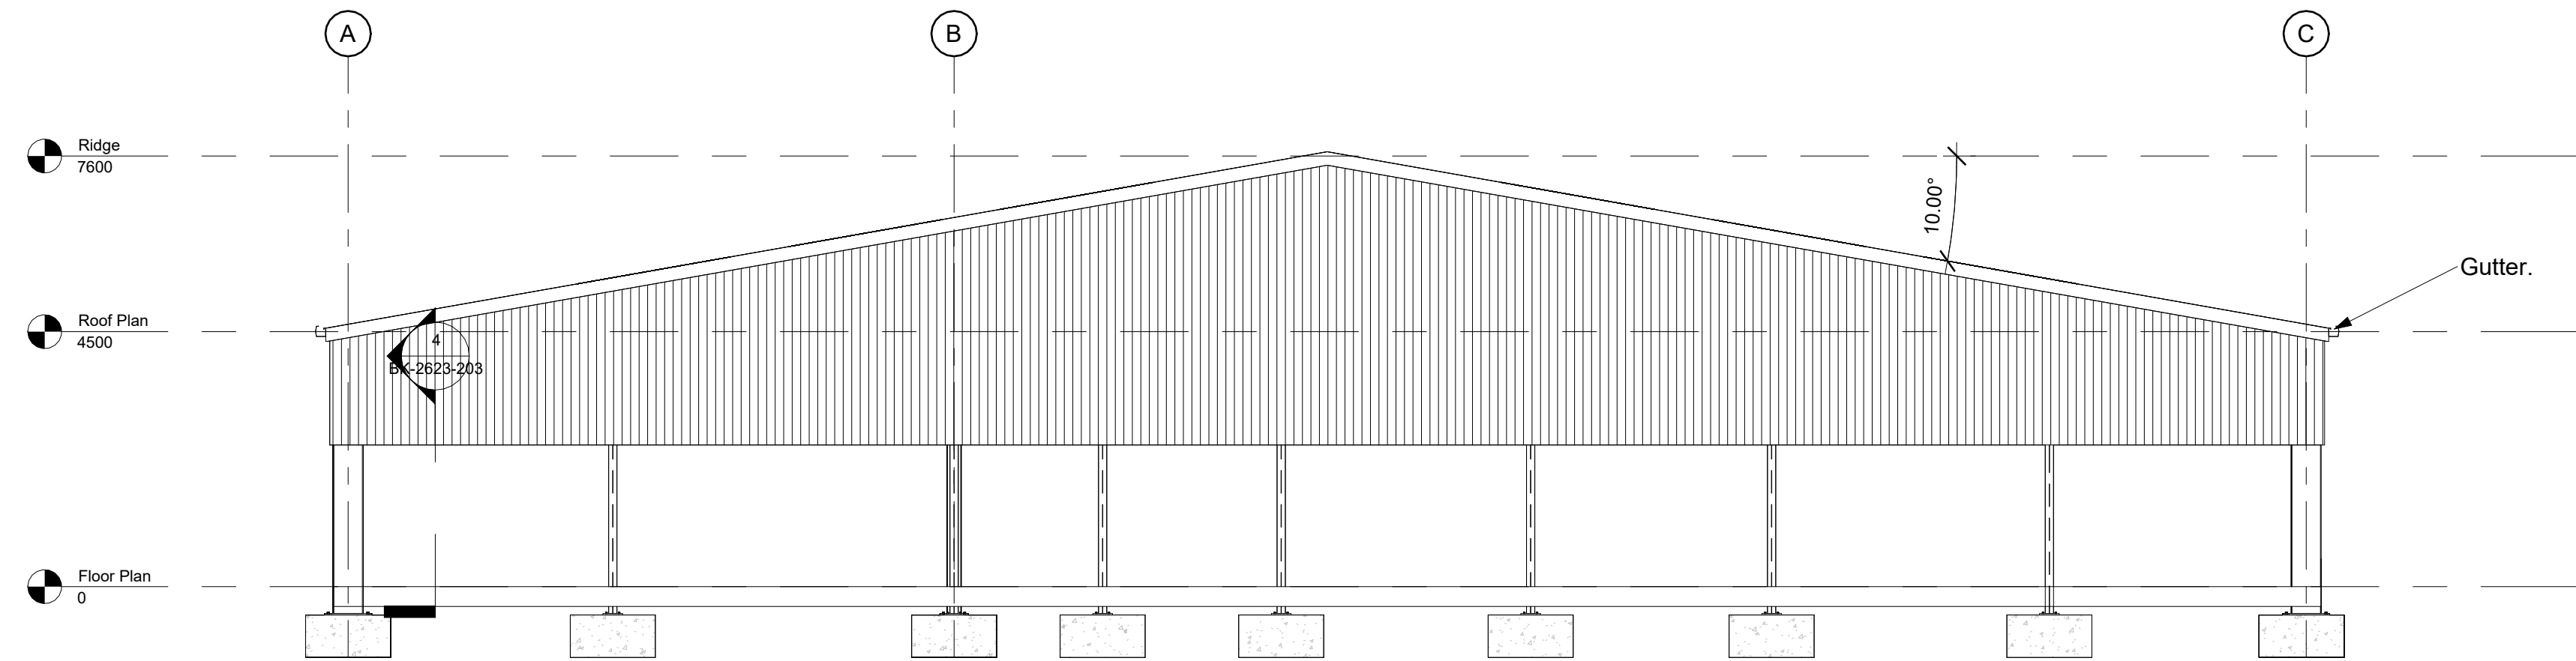


1 Elevation from north  
1 : 100

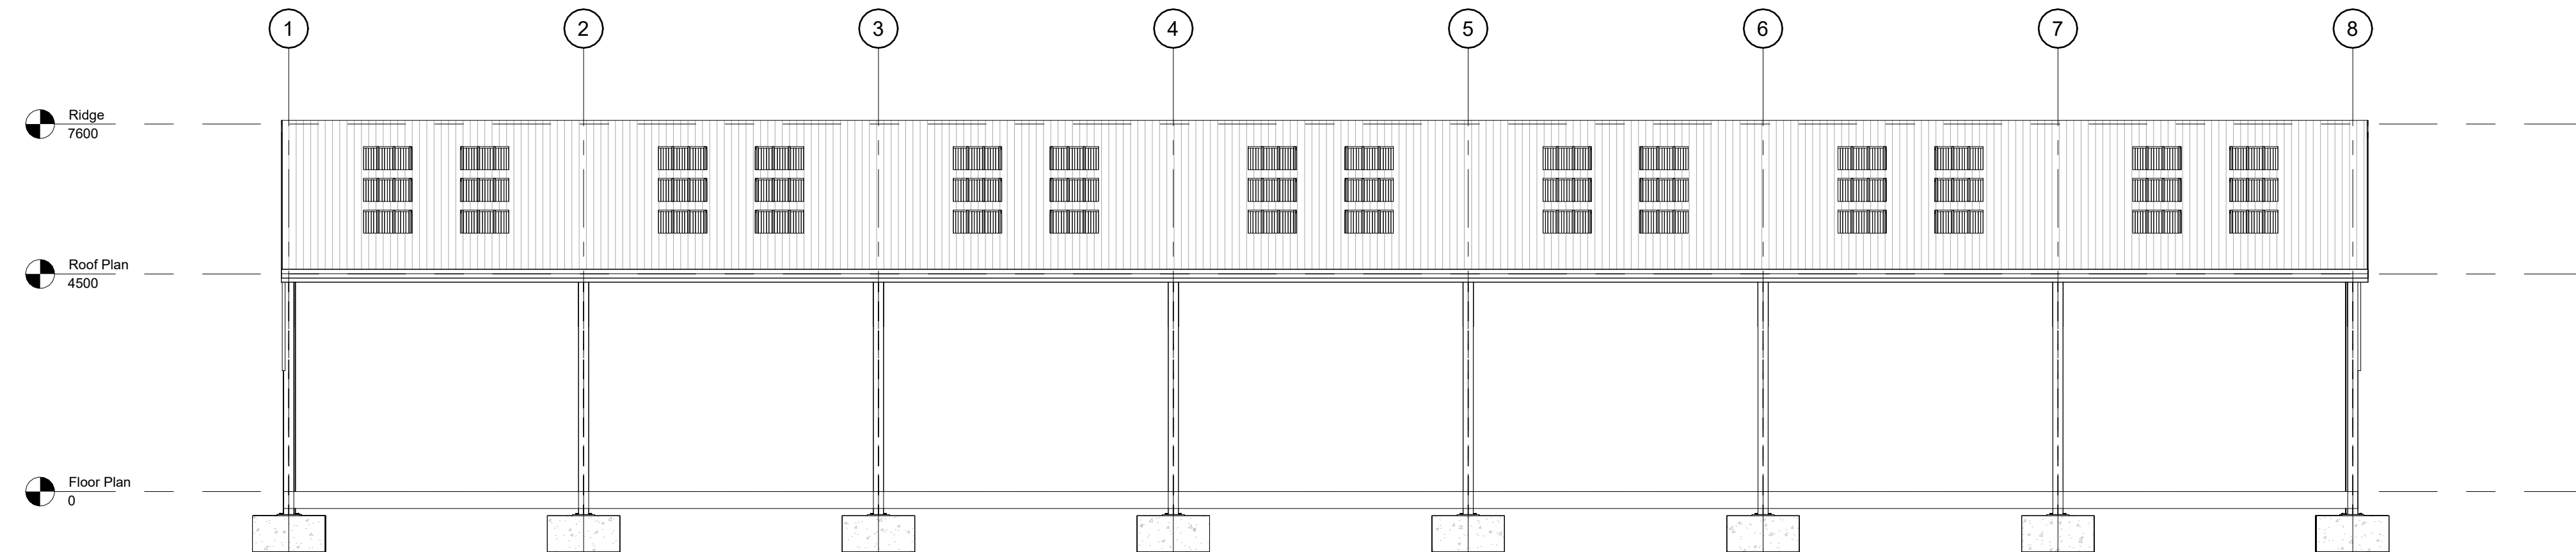

2 Elevation from east  
1 : 100

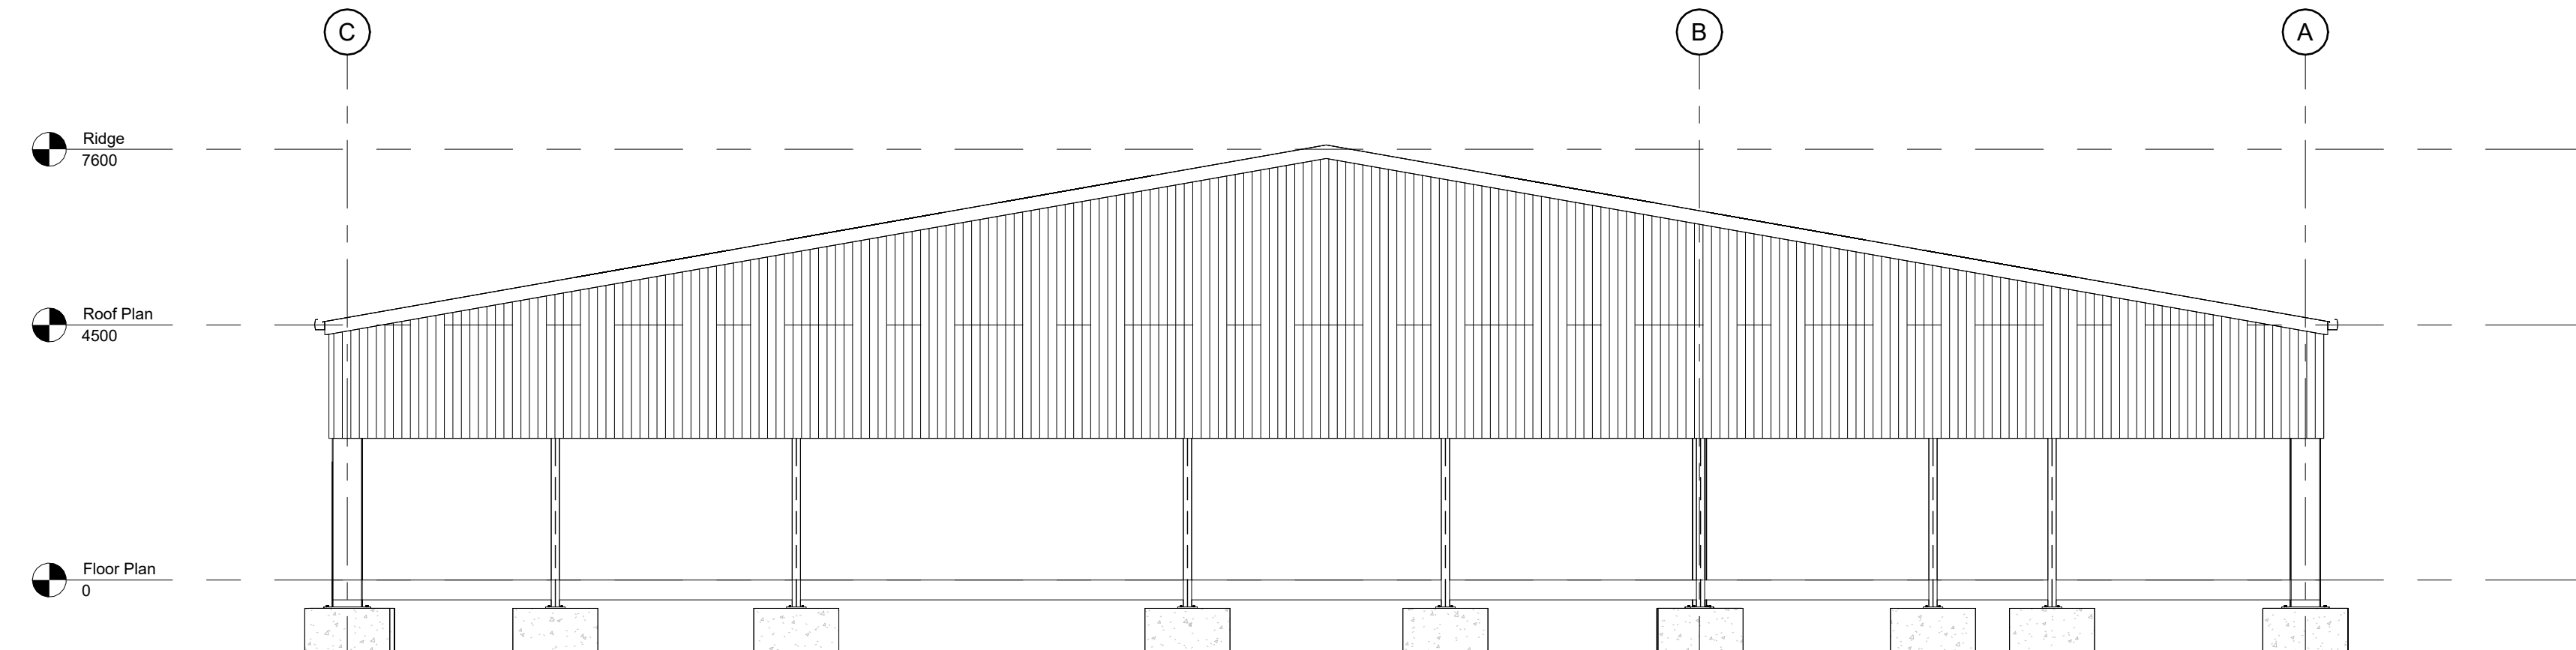

3 Elevation from south  
1 : 100

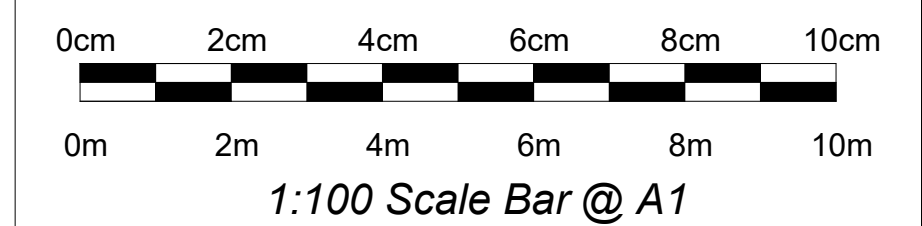

| No. | Description             | Date     |
|-----|-------------------------|----------|
| R1  | Elevations re-labelled. | 24/07/26 |
|     |                         |          |
|     |                         |          |
|     |                         |          |

This drawing is the property of BK Grain Handling Engineers and must not be copied or disclosed to third parties, except on the order of, or with the permission of BK Grain Handling Engineers and is subject to their recall.

Enclosure to .....



**BK** GRAIN  
EST 1981

Littlecote Road  
Froxfield  
Nr. Marlborough  
Wiltshire  
SN8 3JY

Specialist in Grain Handling and Milling Equipment  
Tel: (01488) 684154  
Email: info@bkgrain.co.uk  
Website: bkgrain.co.uk

|          |            |                                                                                              |                |
|----------|------------|----------------------------------------------------------------------------------------------|----------------|
| PROJECT  |            | Existing Agricultural Building (F1)                                                          |                |
| CUSTOMER |            | Reachswitch Ltd<br>Copse Drive Dairy, Copse Drive, Ogbourne<br>St George, Wiltshire, SN8 1RW |                |
| SHEET    |            | Elevations                                                                                   |                |
| SCALE    | 1 : 100    | DRAWING NO.                                                                                  | BK-2623-202-R1 |
| DATE     | 23/03/2026 | DWG BY                                                                                       | RD             |
|          |            | CHK BY                                                                                       | BB             |