




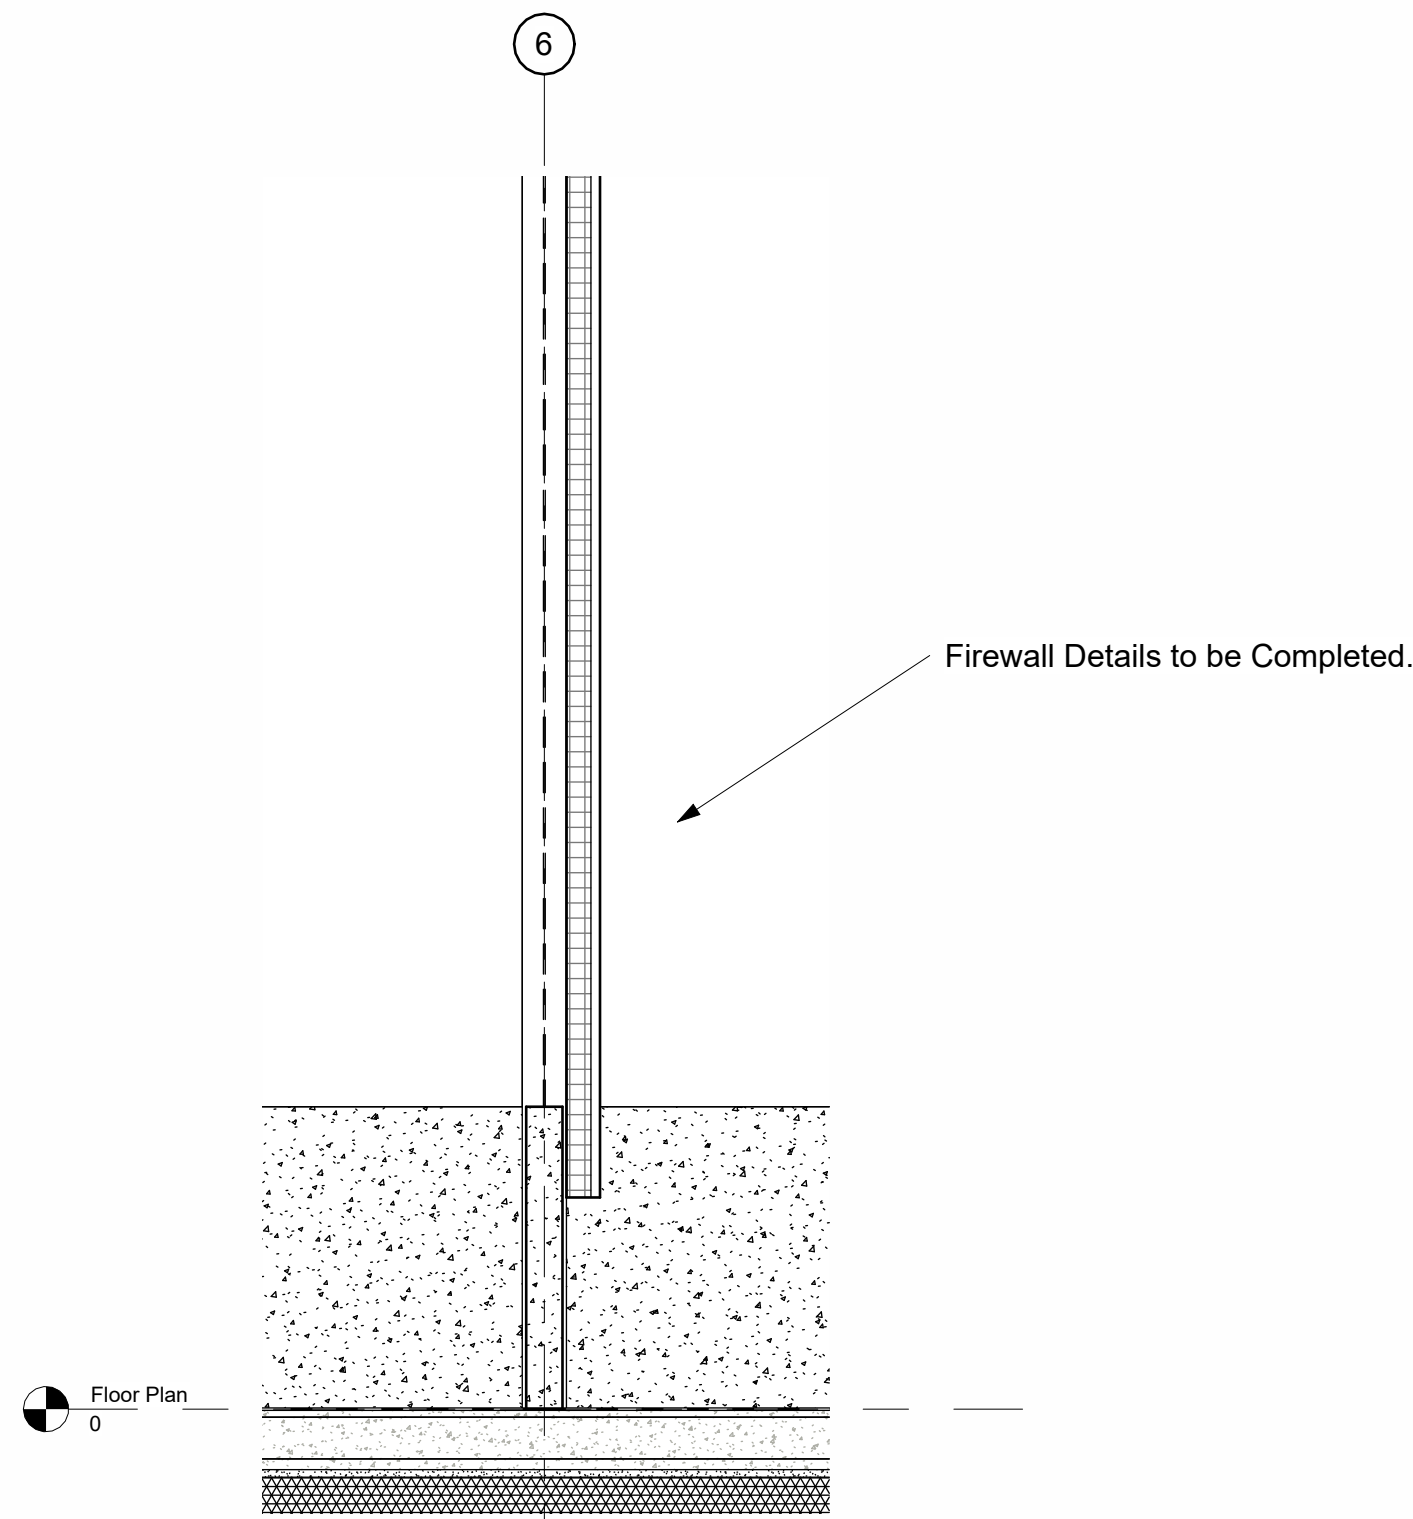


4 Typical Division Wall Detail
1:25

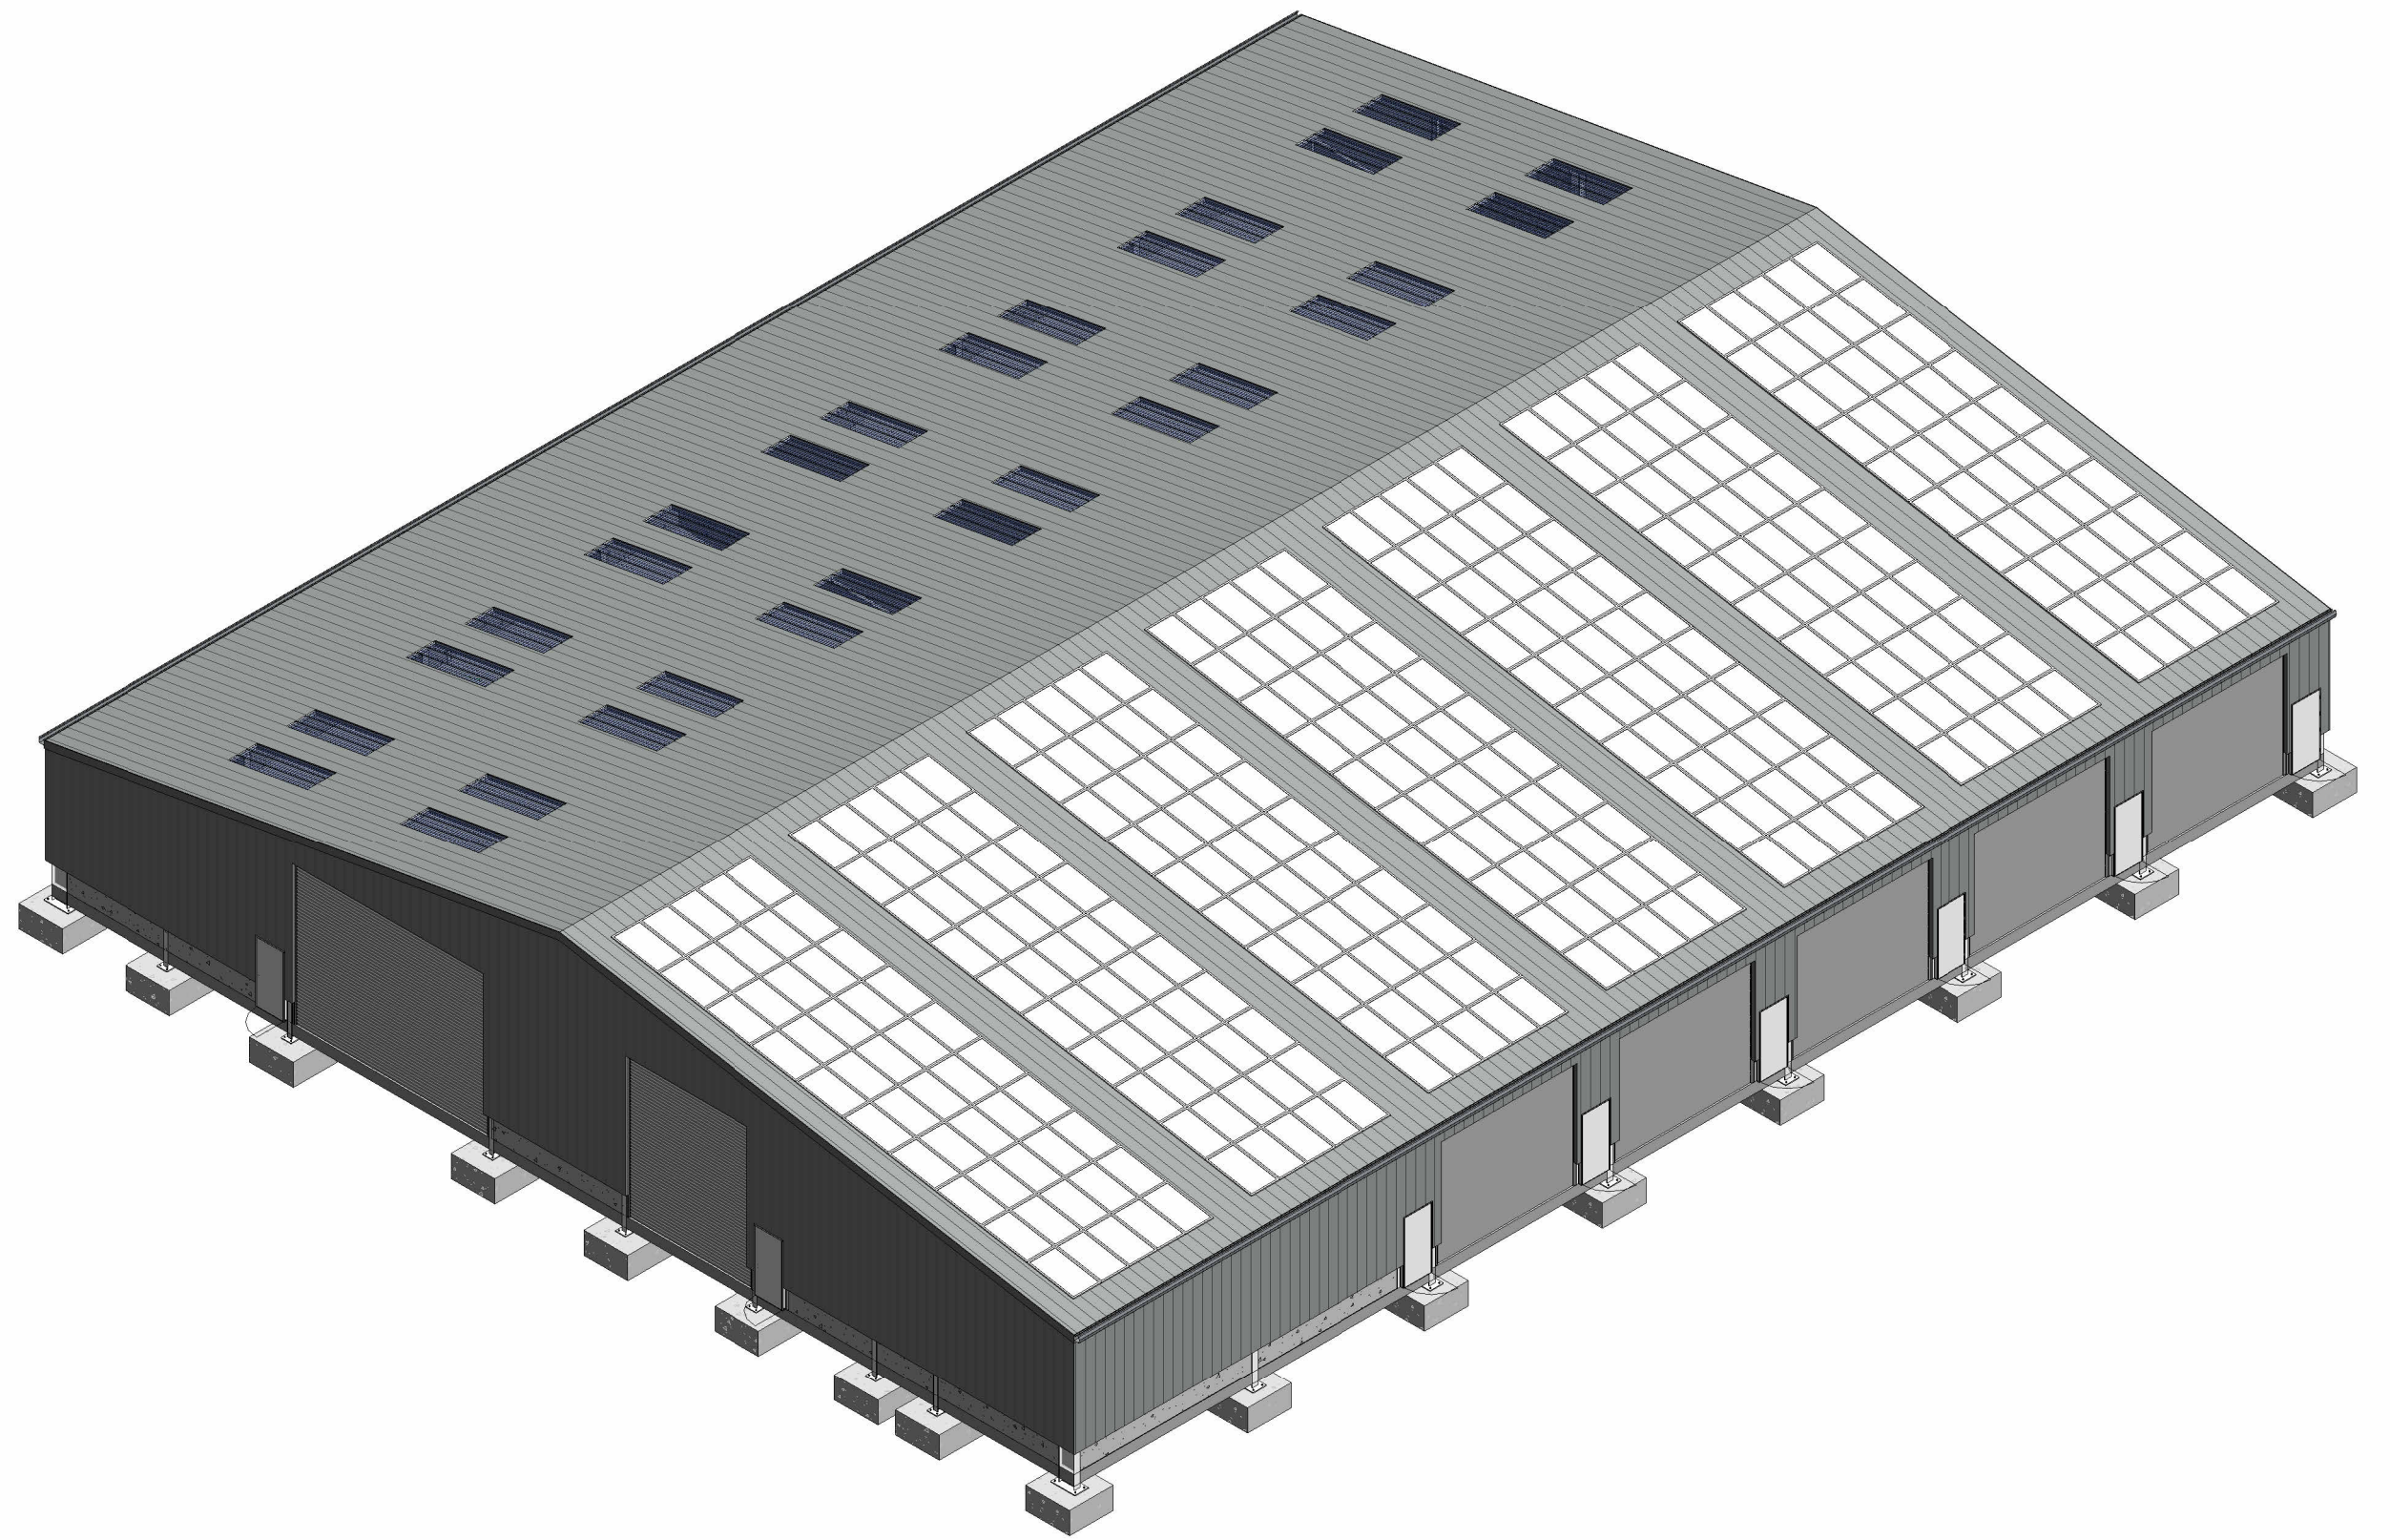


3 3D View

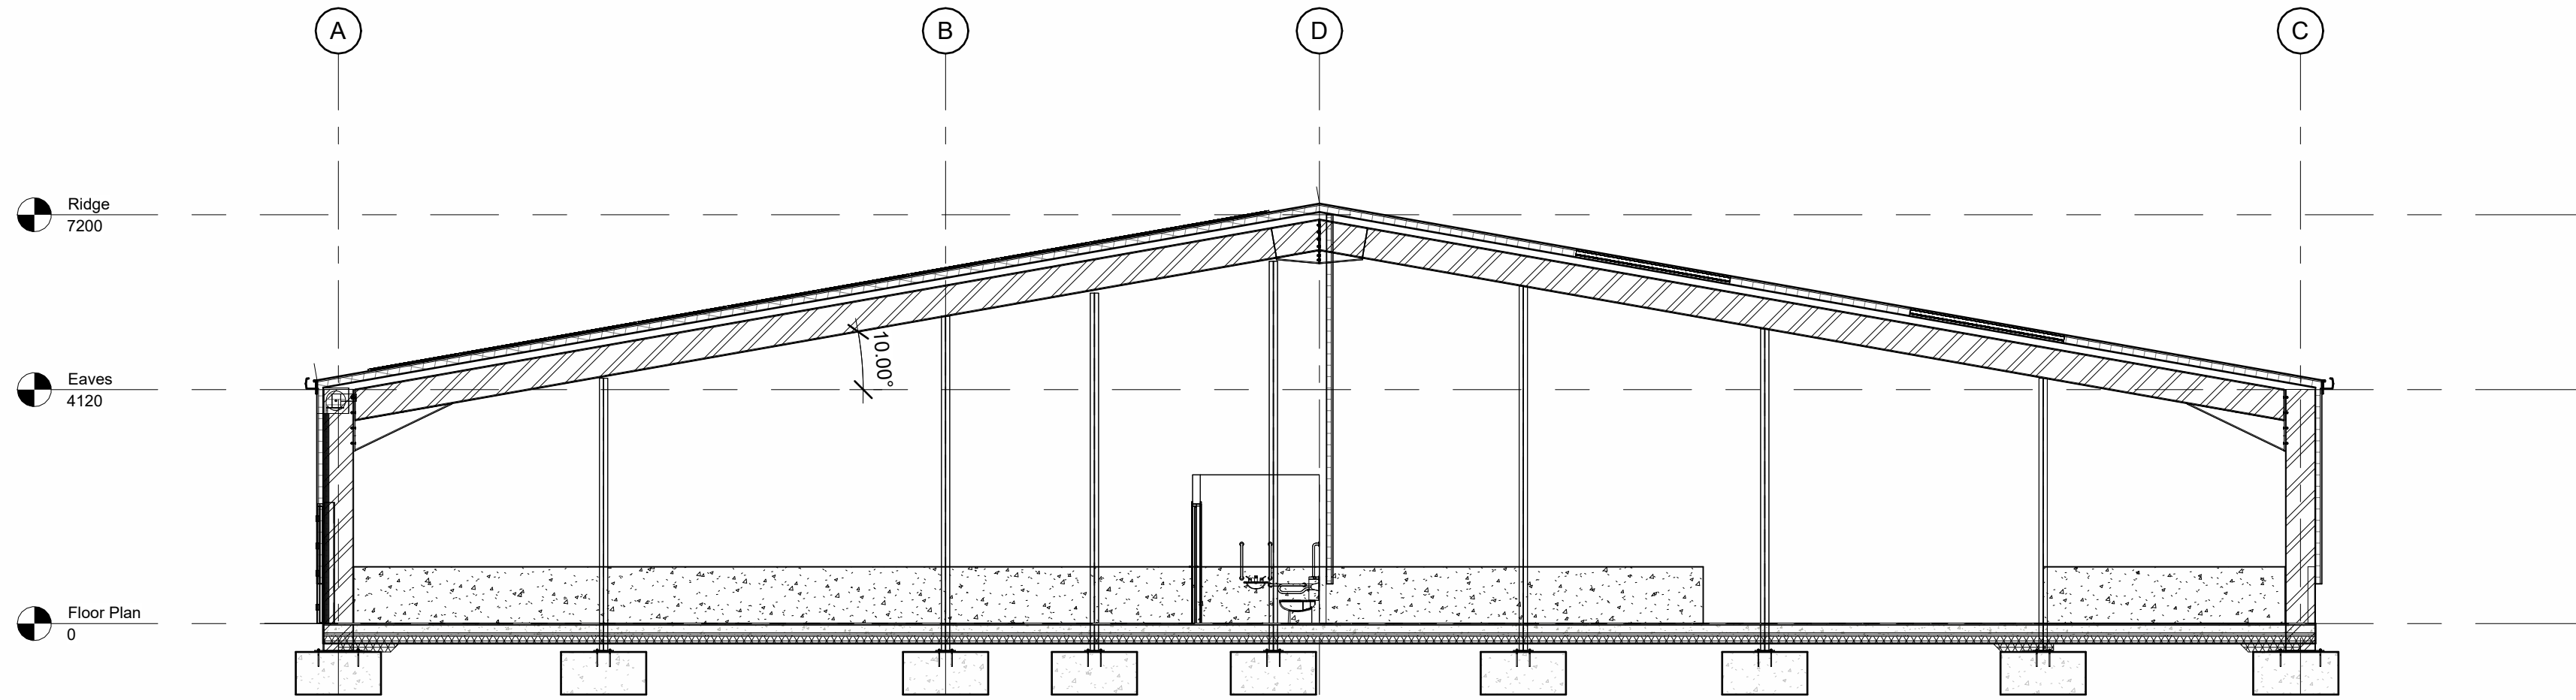

1 Typical Gable Section
1:100

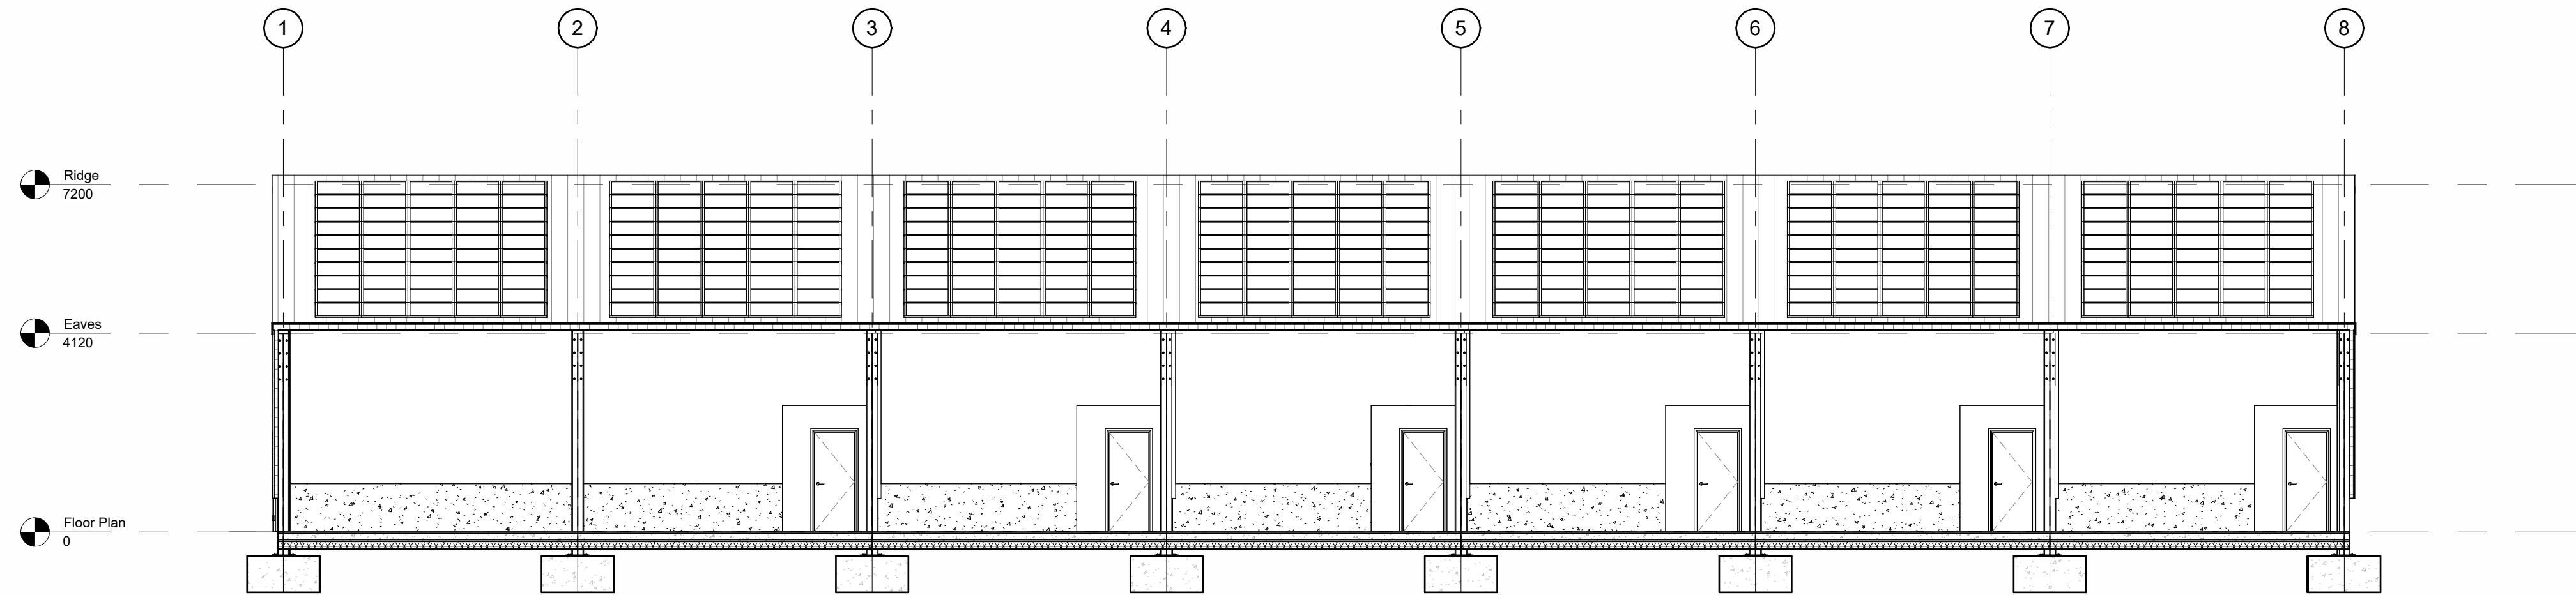

2 Typical Cross Section
1:100

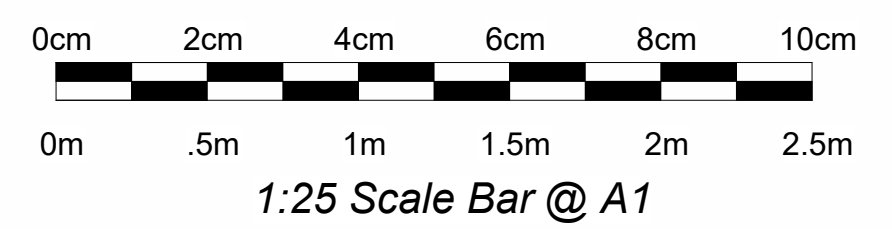

No.	Description	Date

This drawing is the property of BK Grain Handling Engineers and must not be copied or disclosed to third parties, except on the order of, or with the permission of BK Grain Handling Engineers and is subject to their recall.

Enclosure to



Littlecote Road
Froxfield
Nr. Marlborough
Wiltshire
SN8 3JY

Specialist in Grain Handling and Milling Equipment
Tel: (01488) 684154
Email: info@bkgrain.co.uk
Website: bkgrain.co.uk

PROJECT
Proposed Commercial Building (F1)

CUSTOMER
Reachswitch Ltd
Copse Drive Dairy, Copse Drive, Ogbourne
St George, Wiltshire, SN8 1RW

SHEET
Sections and 3D View

SCALE	As indicated	DRAWING NO.	BK-2623-303
DATE	20/03/2026	DWG BY	RD
		CHK BY	BB