




4 Elevation from west
1 : 100

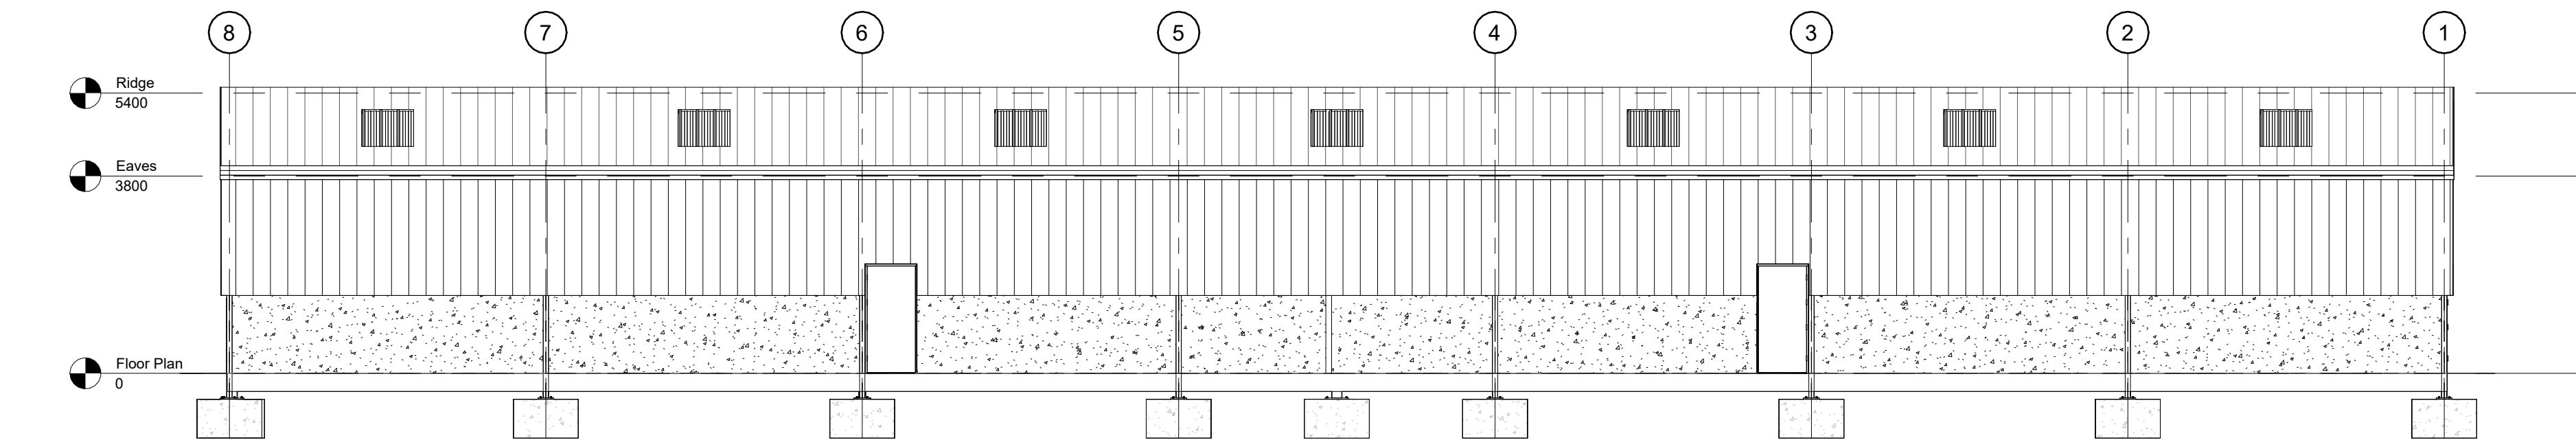


2 Elevation from east
1 : 100

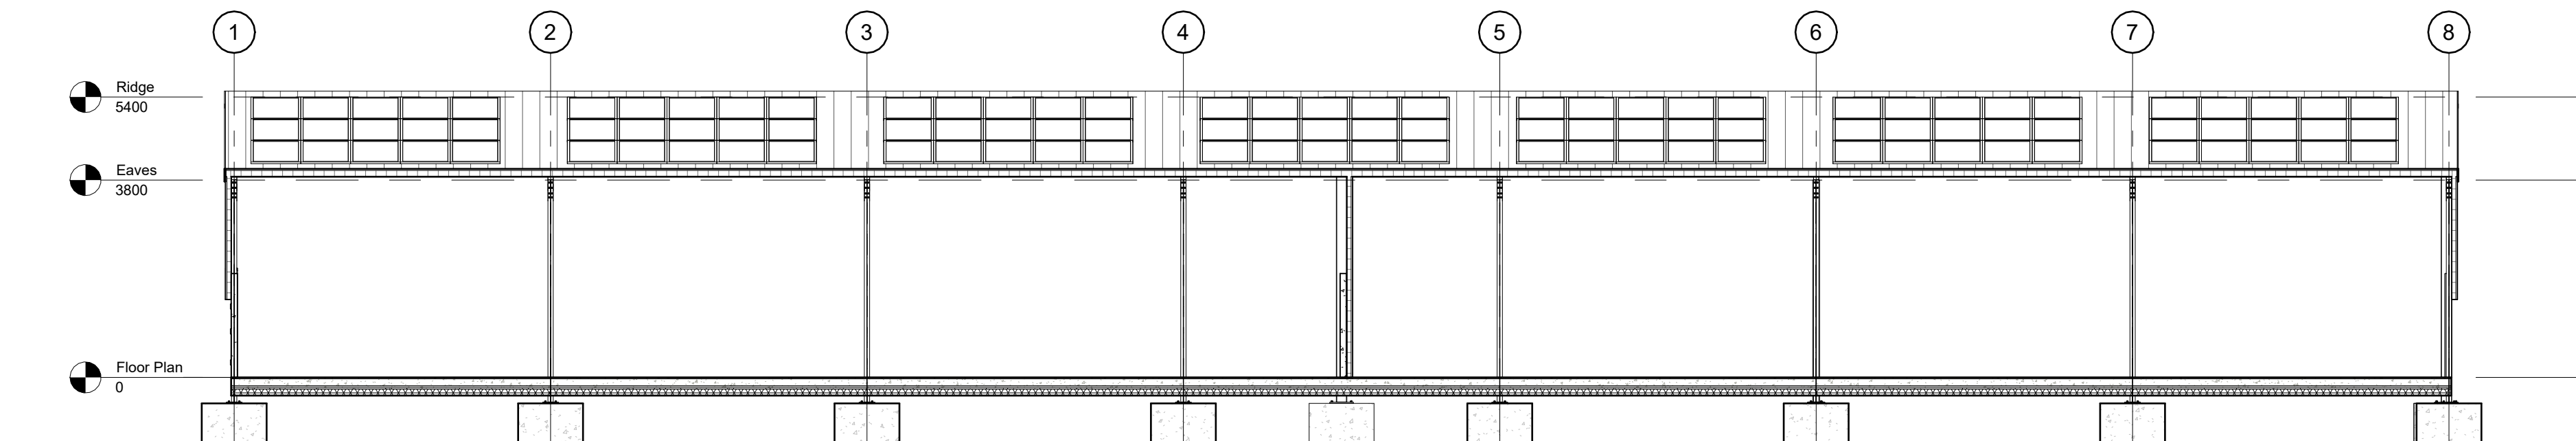


5 Typical Cross Section
1 : 100

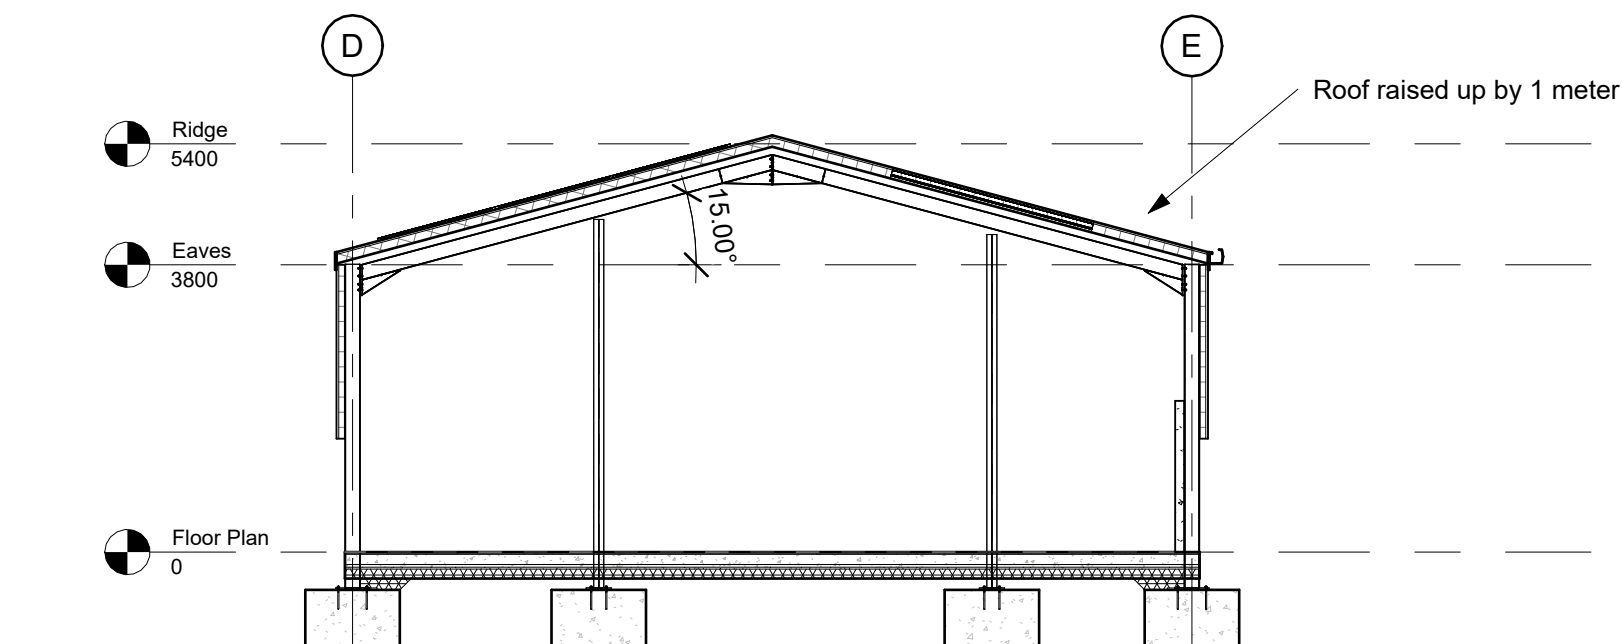


6 Typical Gable Section
1 : 100

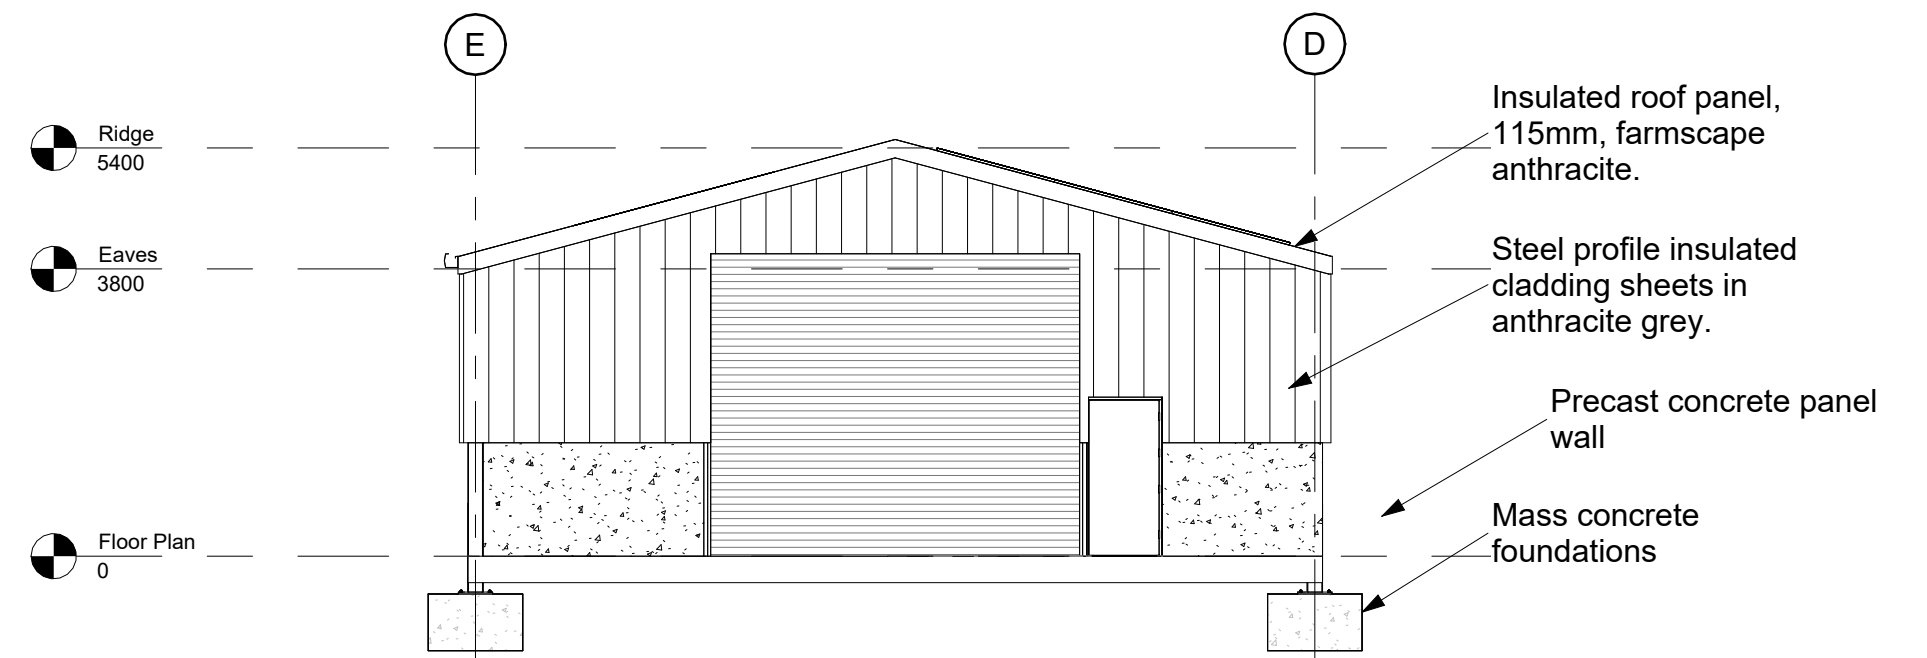

1 Elevation from north
1 : 100

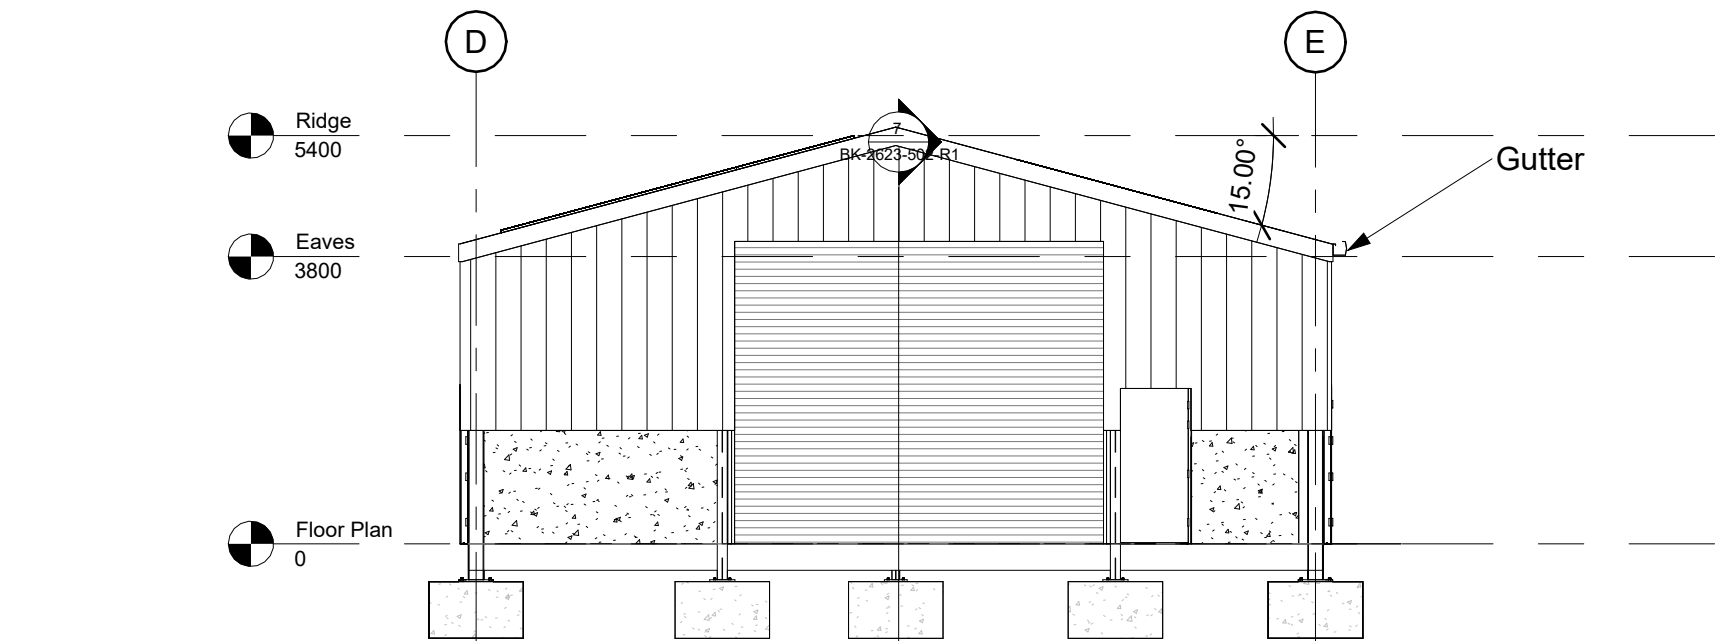

3 Elevation from south
1 : 100

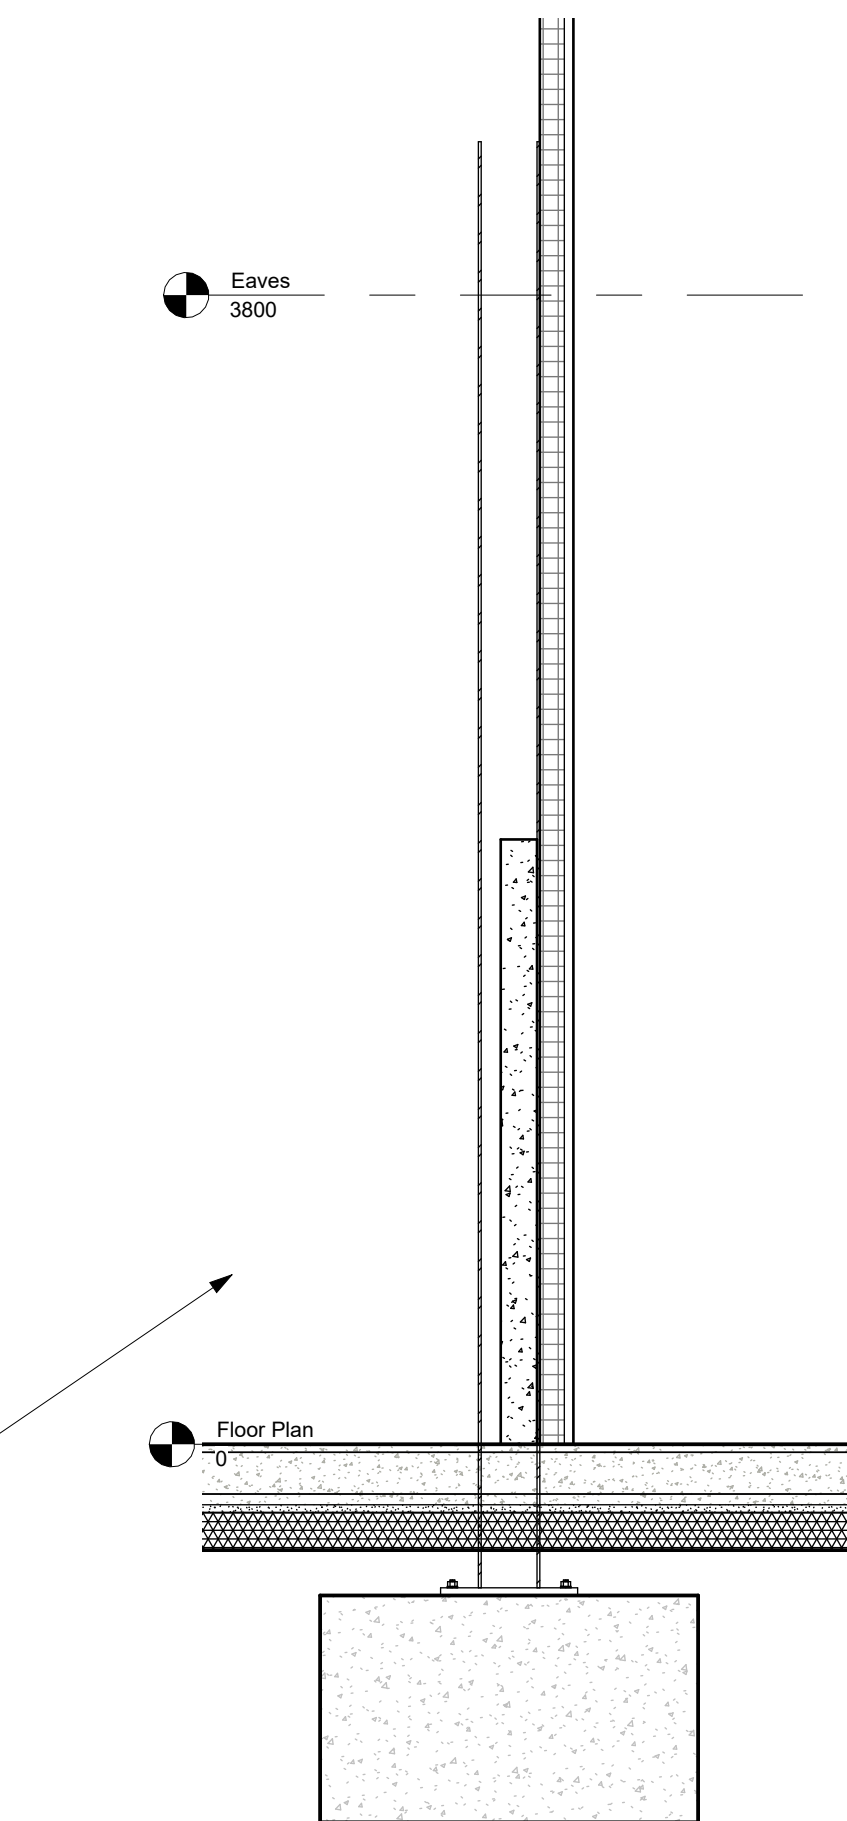

7 Typical Wall Detail
1 : 25



No.	Description	Date
Rev b	Option to raise roof height by 1m	23/03/26
R1	Elevations re-labelled and job number updated.	24/07/26

This drawing is the property of BK Grain Handling Engineers and must not be copied or disclosed to third parties, except on the order of, or with the permission of BK Grain Handling Engineers and is subject to their recall.

Enclosure to



Littlecote Road
Froxfield
Nr. Marlborough
Wiltshire
SN8 3JY

Specialist in Grain Handling and Milling Equipment
Tel: (01488) 684154
Email: info@bkgrain.co.uk
Website: bkgrain.co.uk

PROJECT
Commercial Building (F2)

CUSTOMER
Reachswitch Ltd
Copse Drove Dairy, Copse Drove, Ogbourne
St George, Wiltshire, SN8 1RW

SHEET
Elevations and Sections

SCALE	As indicated	DRAWING NO.	BK-2623-502-R1
DATE	20/03/2026	DWG BY	RD
		CHK BY	BB