



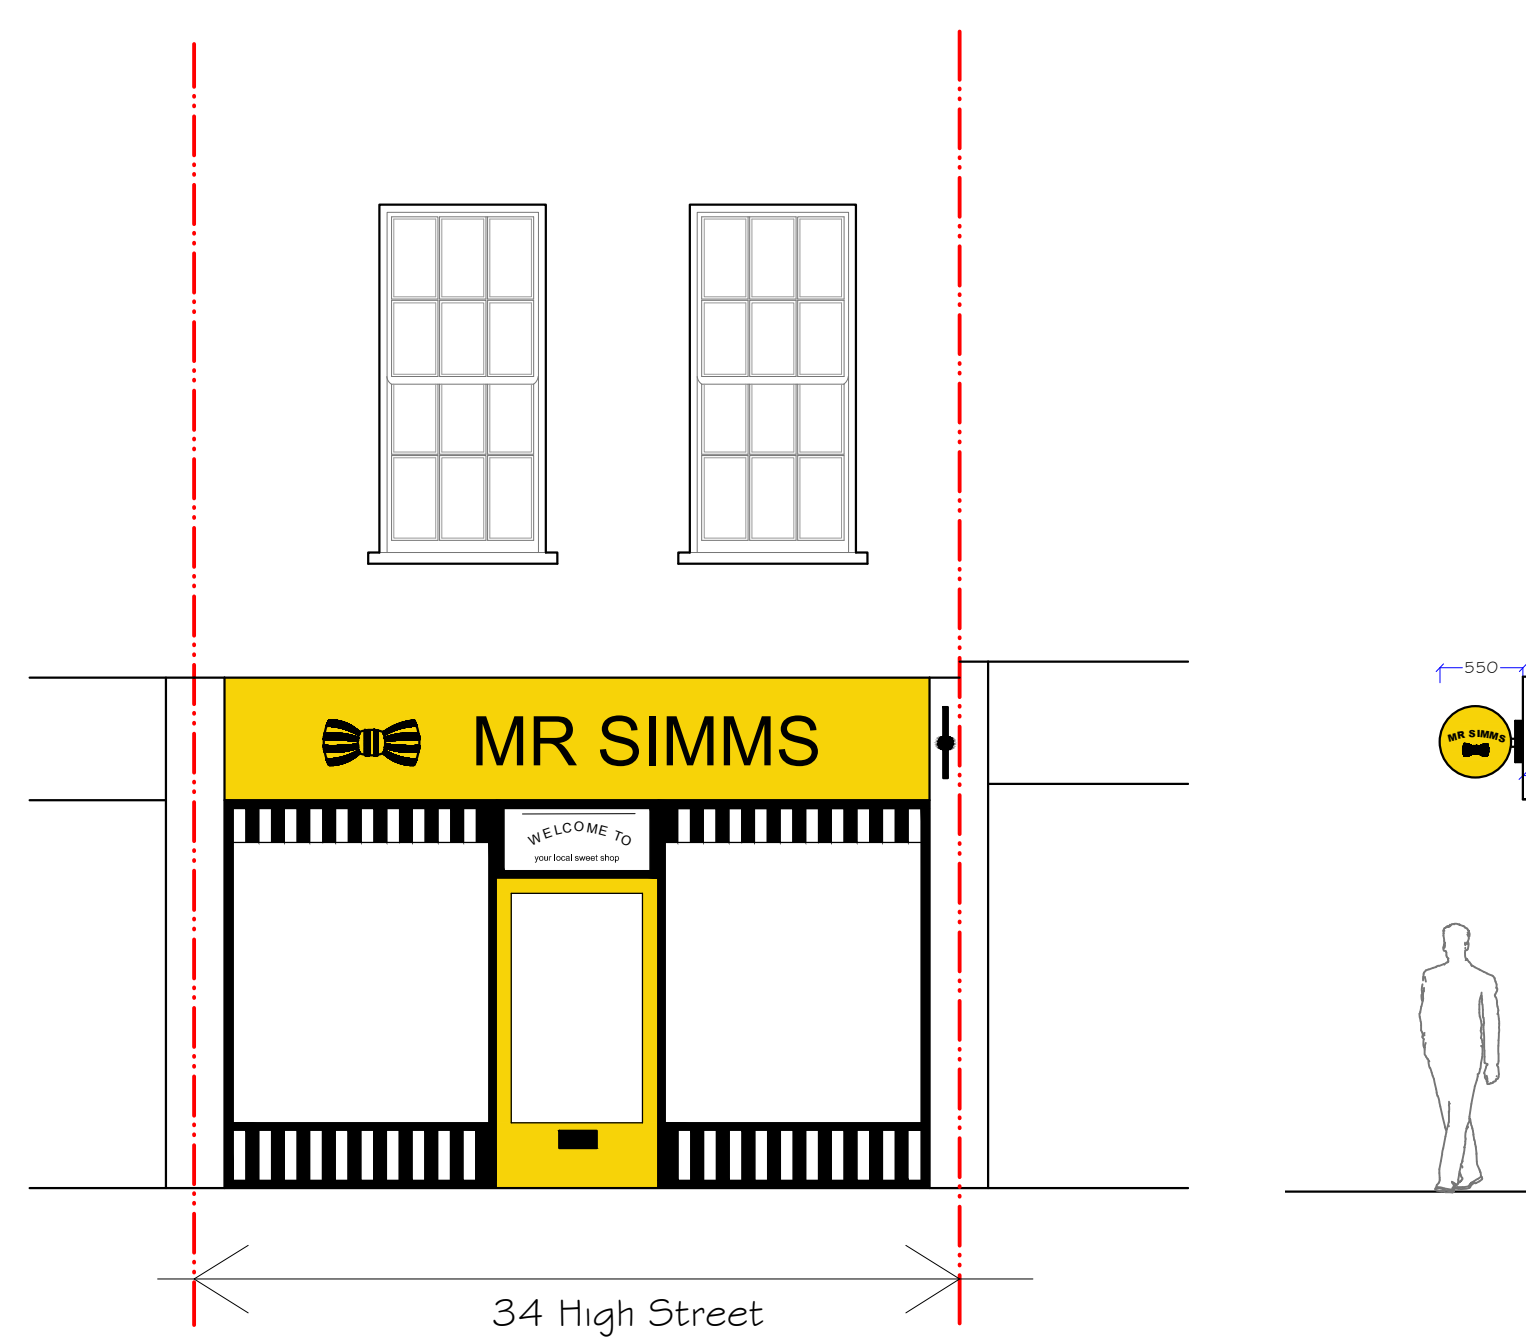


As Existing

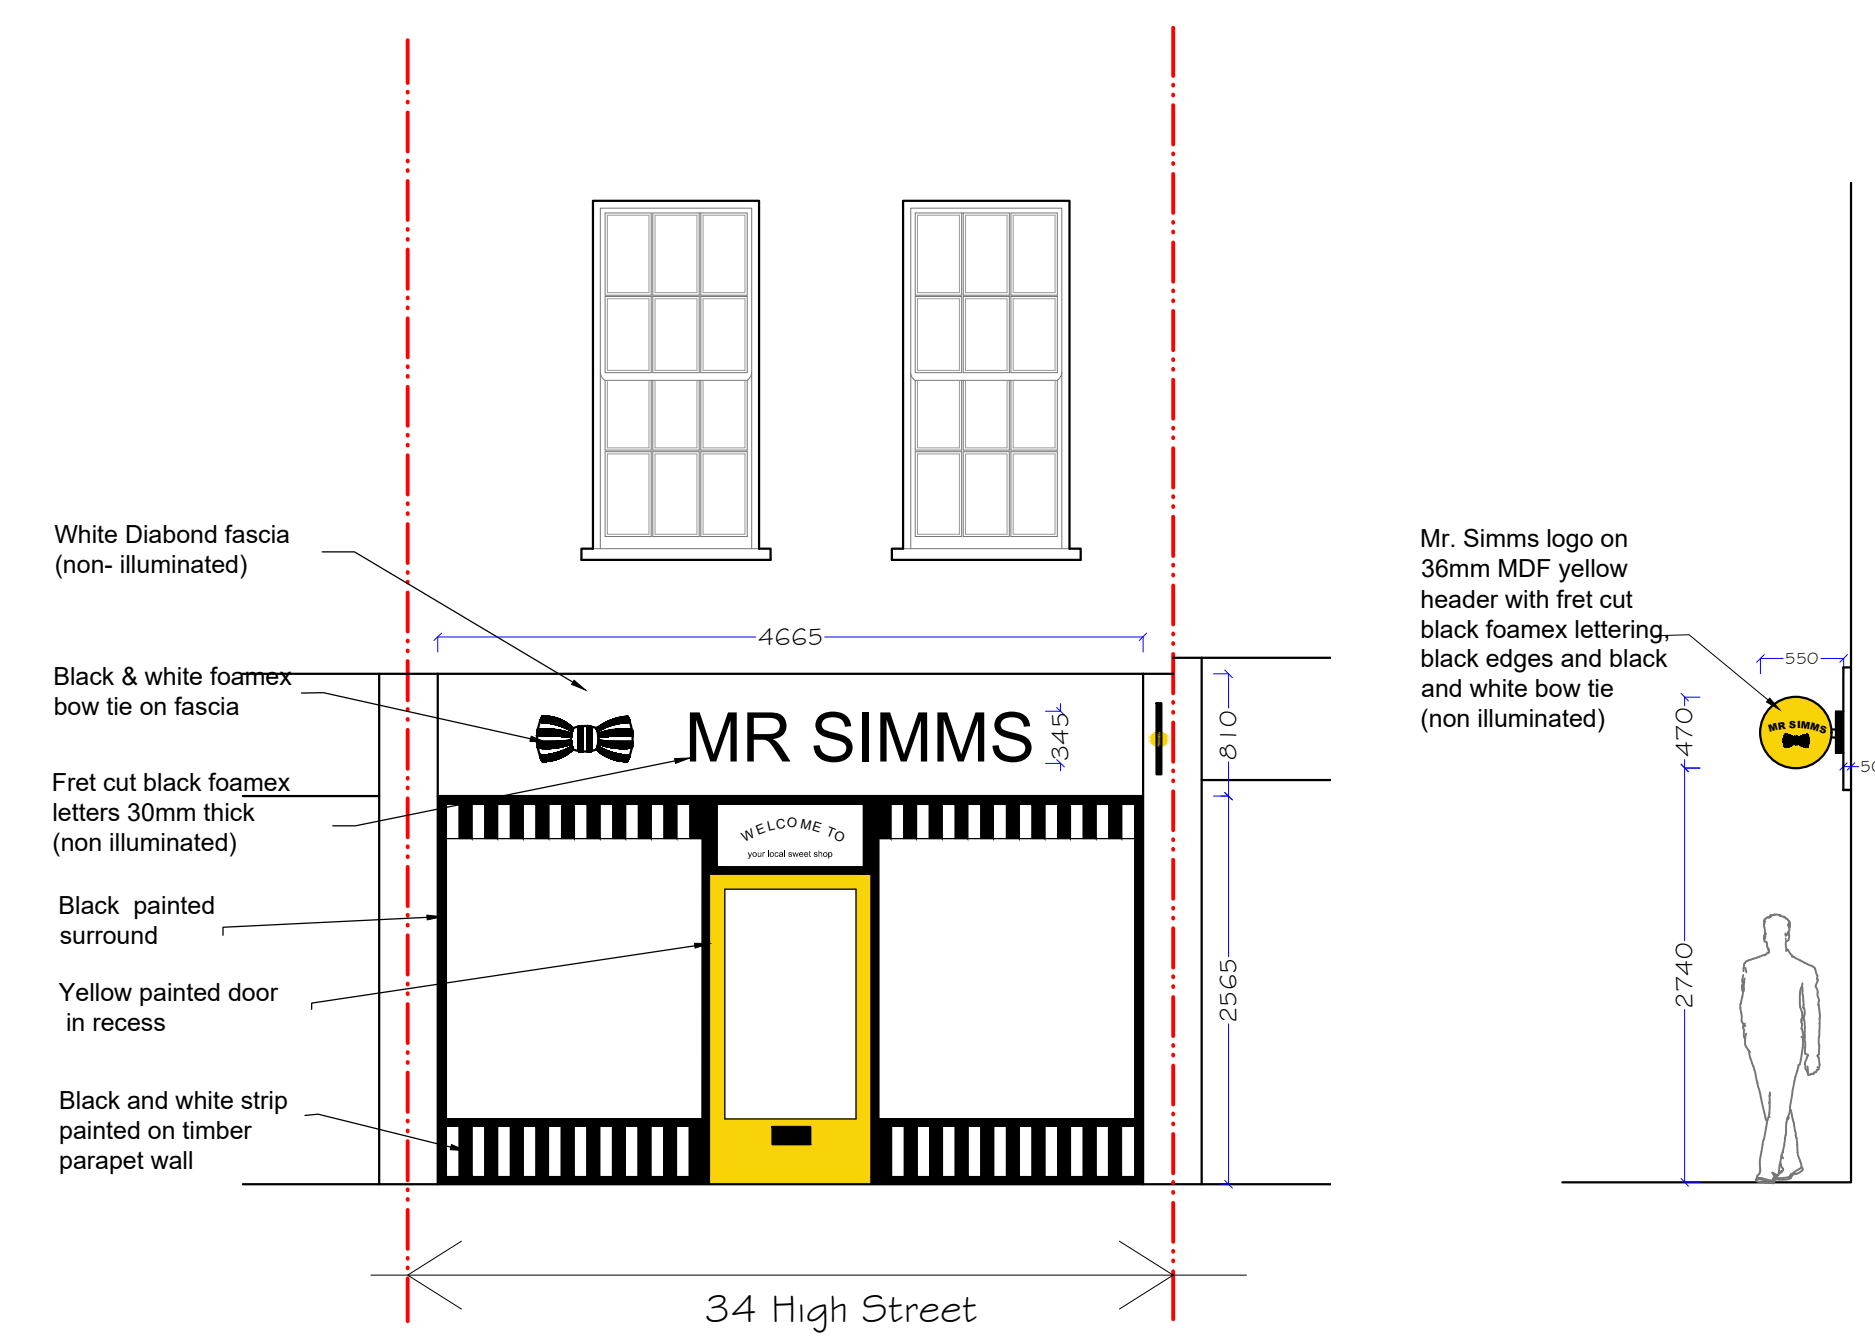

As Proposed

**DRAFT**

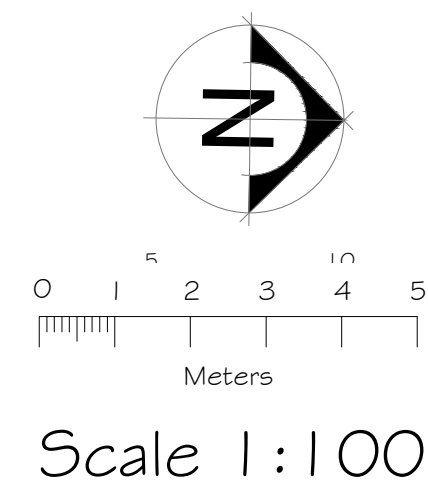

## SHOPFRONT - AS EXISTING - AS PROPOSED

**SPENCER**  
ARCHITECTURE

REDBRIDGE HOUSE, WATER LANE, UPPER CLATFORD, ANDOVER, HAMPSHIRE. SP11 7PP  
TELEPHONE 01264 336800 FAX 01264 336810

|                     |                                        |
|---------------------|----------------------------------------|
| PROJECT             | 34 High Street , Salisbury             |
| CLIENT              | Mr. Zubair Ahmadi , Mr Simms Salisbury |
| DRAWING DESCRIPTION | Shopfront - As Existing- As Proposed   |
| DATE                | 08/26                                  |
| DRAWN               | DF                                     |
| SCALE               | 1:100@A1                               |
| JOB NO              | 868                                    |
| DRAWING NO          | 001                                    |
| REVISION            | -                                      |