




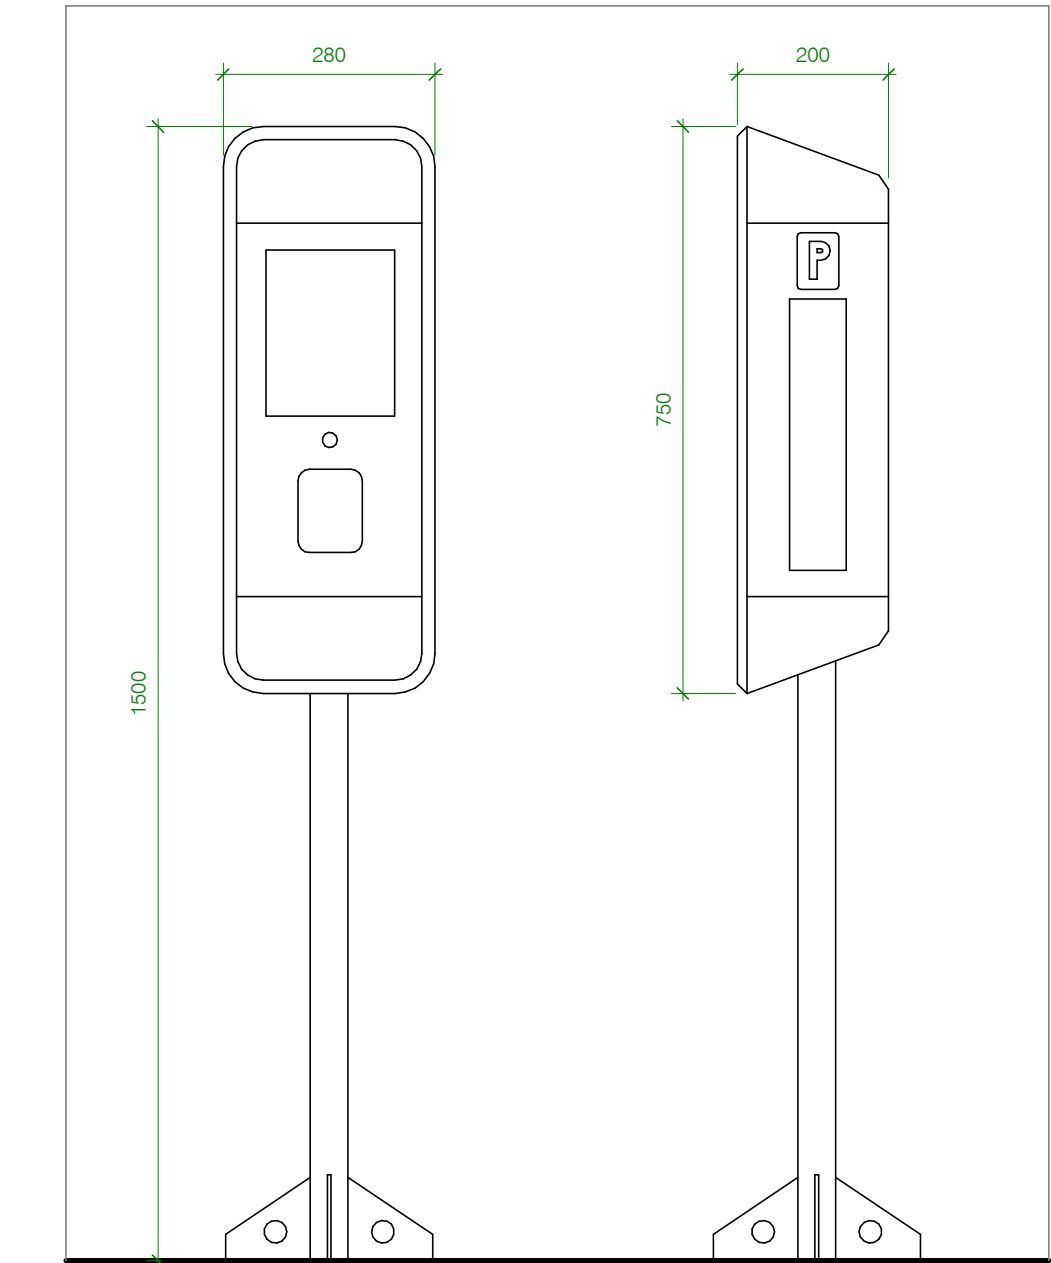

1 Parking Meter - Front and Side Elevations
1:10

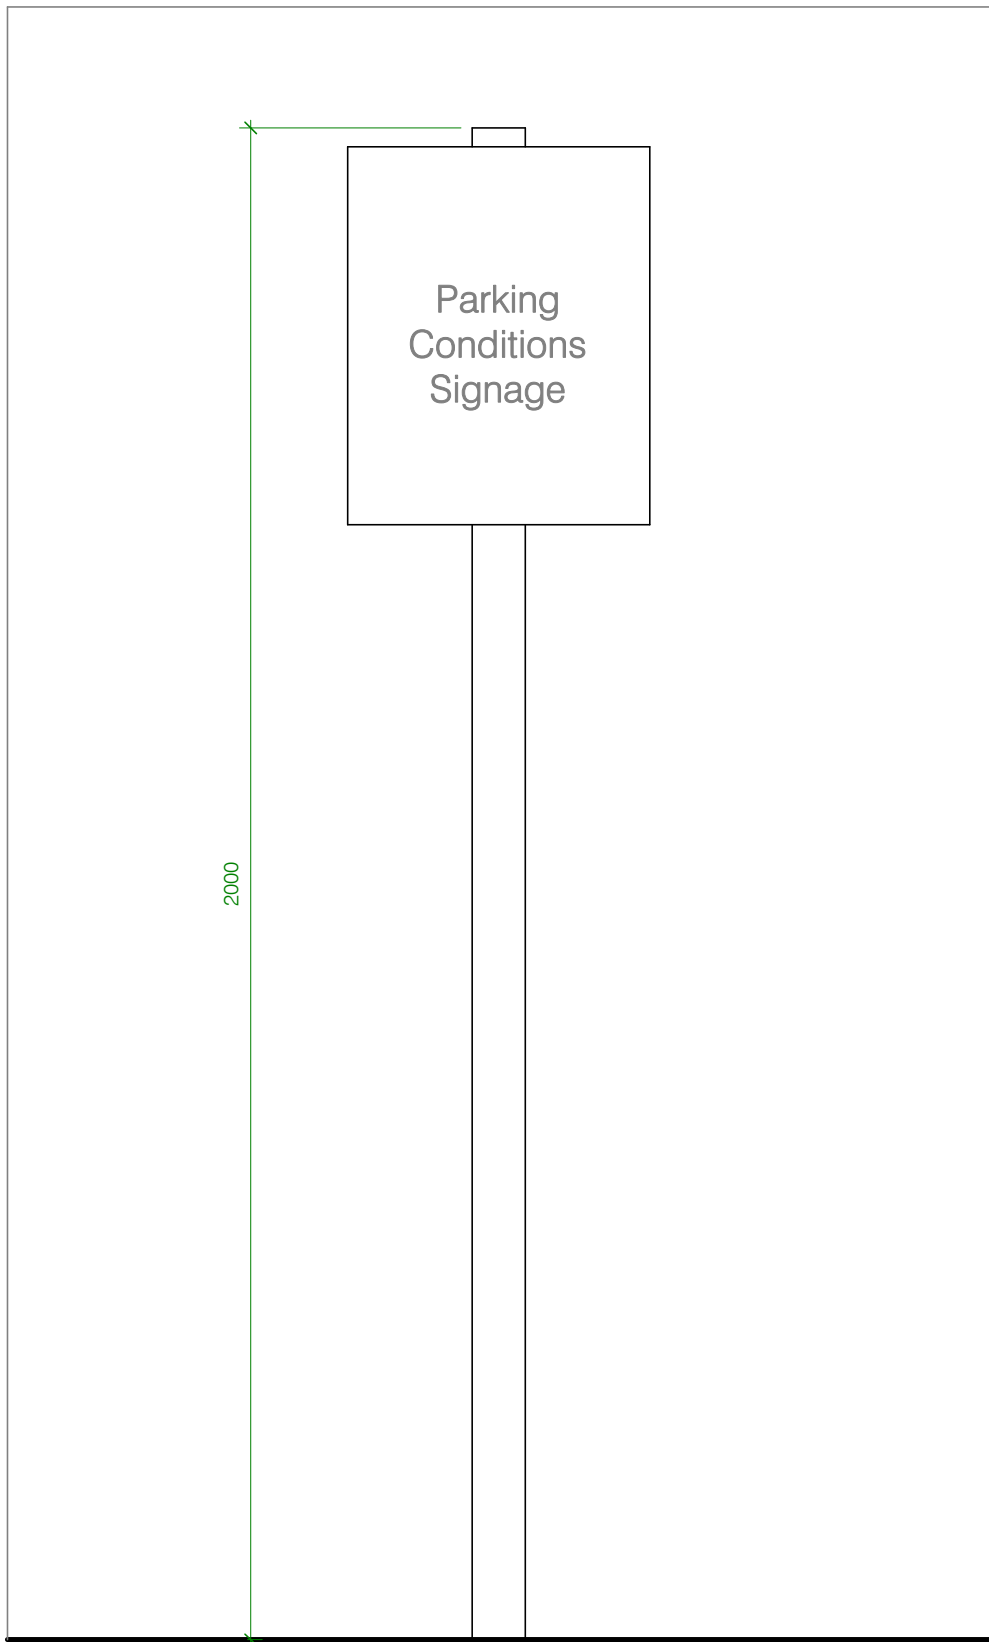

2 Parking Meter - Front and Side Elevations
1:10

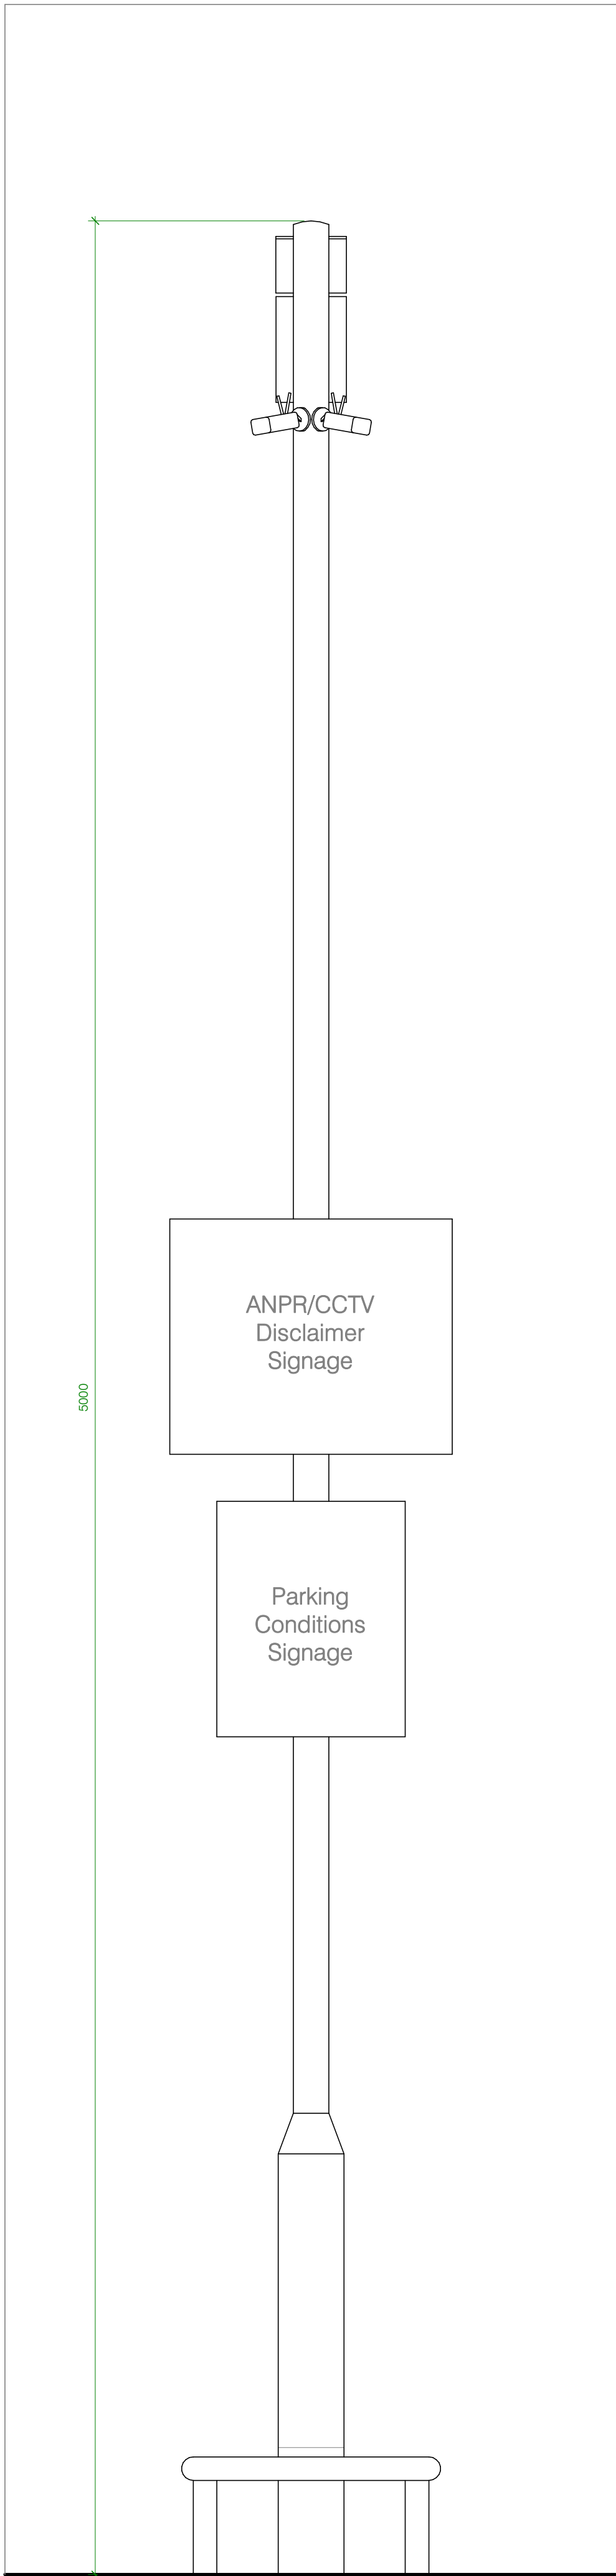

3 ANPR - Front and Side Elevations
1:10

Scale

1:200 @ A1 (1:400 @ A3)

2	4	6	8	10	12	14	16	18	20m
---	---	---	---	----	----	----	----	----	-----

PARKING EQUIPMENT KEY

1	IPS MSX Parking Meter Mounted on Concrete Pad
2	Parking Conditions Signage on Driven Timber Post
3	5m High Galvanised ANPR Mast with Parking Conditions Signage and ANPR/CCTV Disclaimer

P01	Planning Issue	09/09/2026
Rev.	Description	Date
Client & Project		Proj. Ref.-2432
Longleat Estates		
Heaven's Gate Parking Meters		
Document Title		
Proposed Site Plan		
Project Stage	Purpose	Scale @ A1
RIBA 3	PLANNING	1:200
Document Reference.		
Project-Originator-Zone-Level-Type-Role-Number		Rev Status
2432-NVB-XX-XX-DR-00010		P01 S2

