


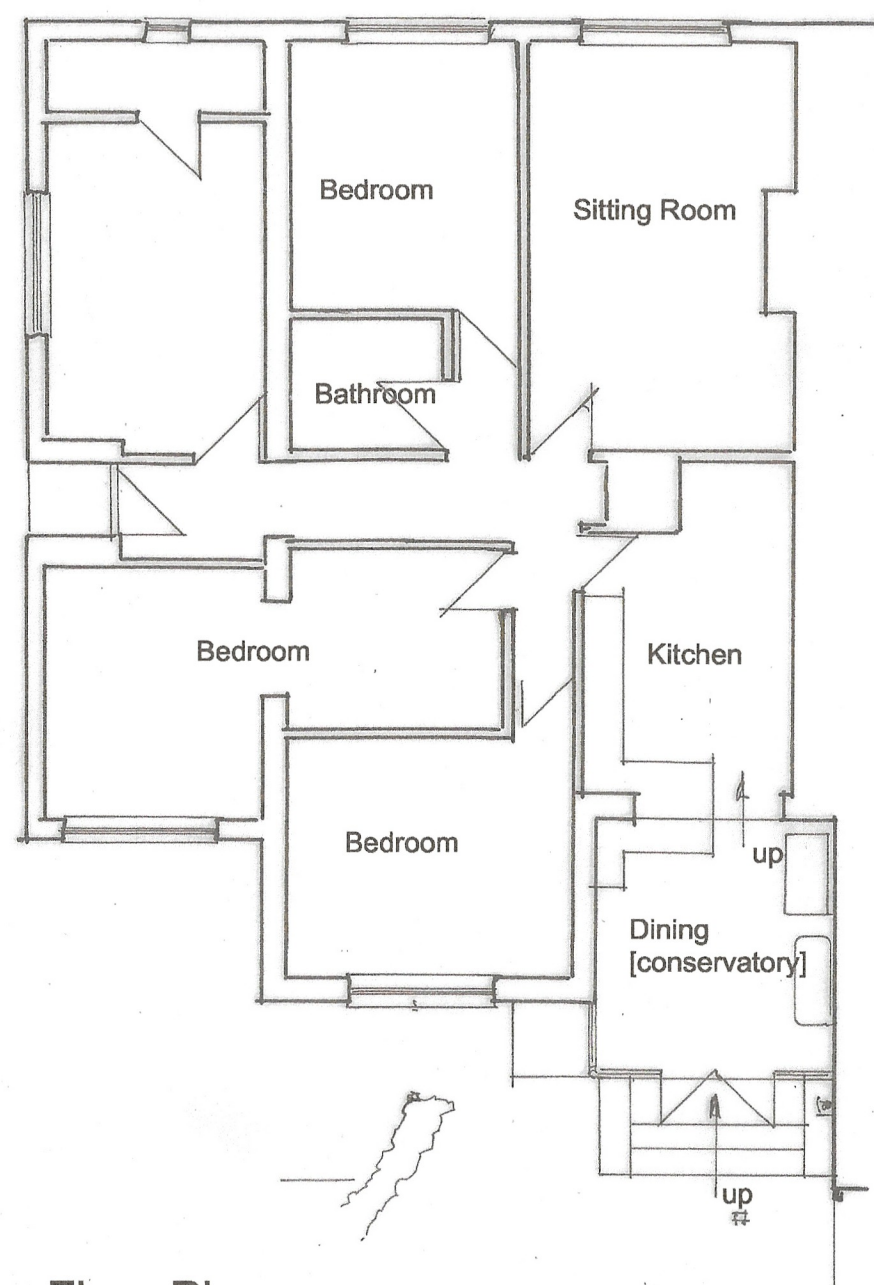

Floor Plan




South West Elevation

South East Elevation

Plan and Elevation As Existing


1-100

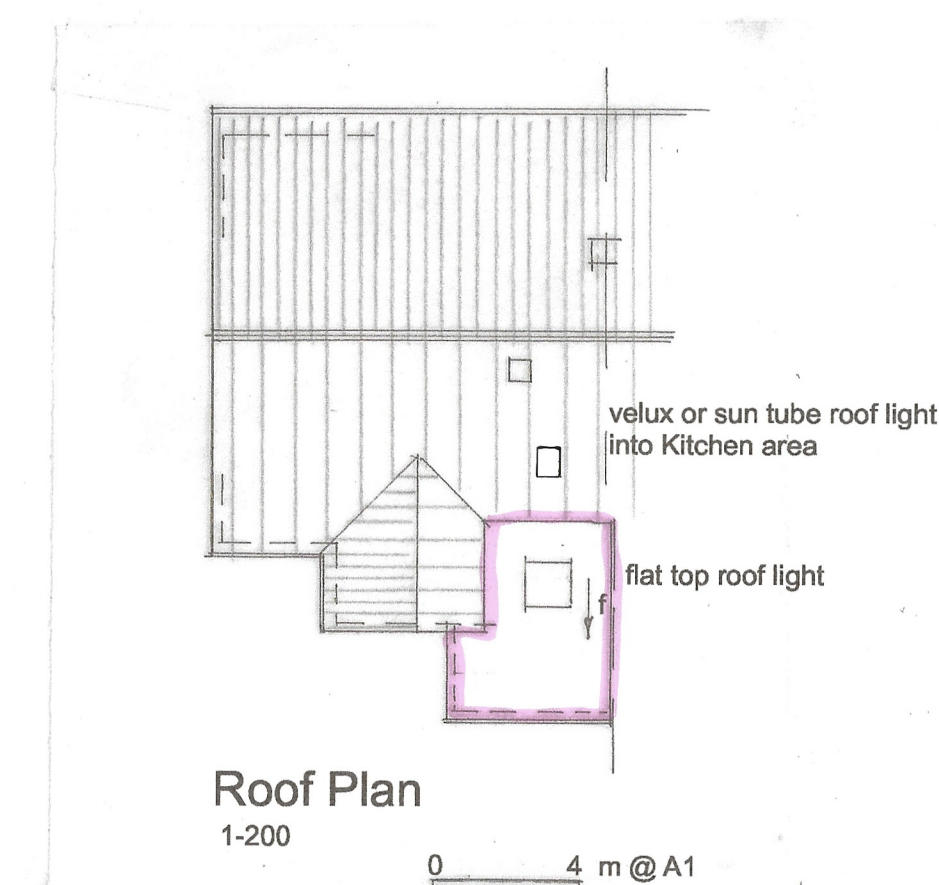


Roof Plan

1-200

0 4 m @ A1

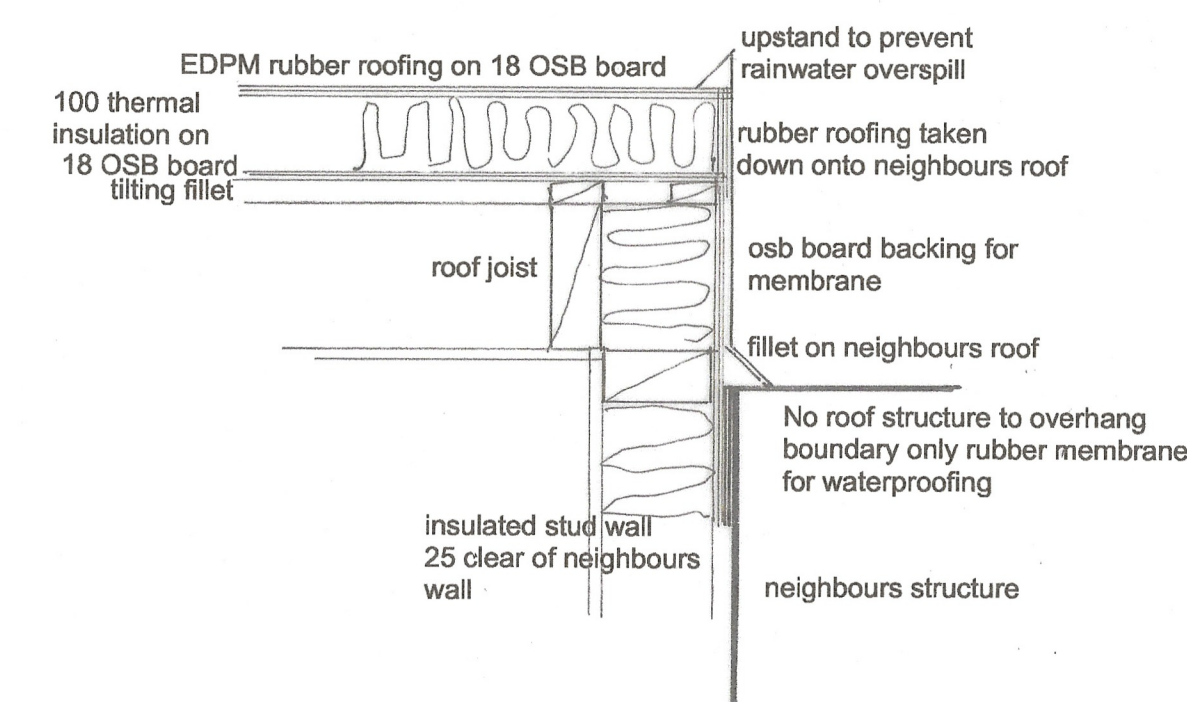


Detail at B-B

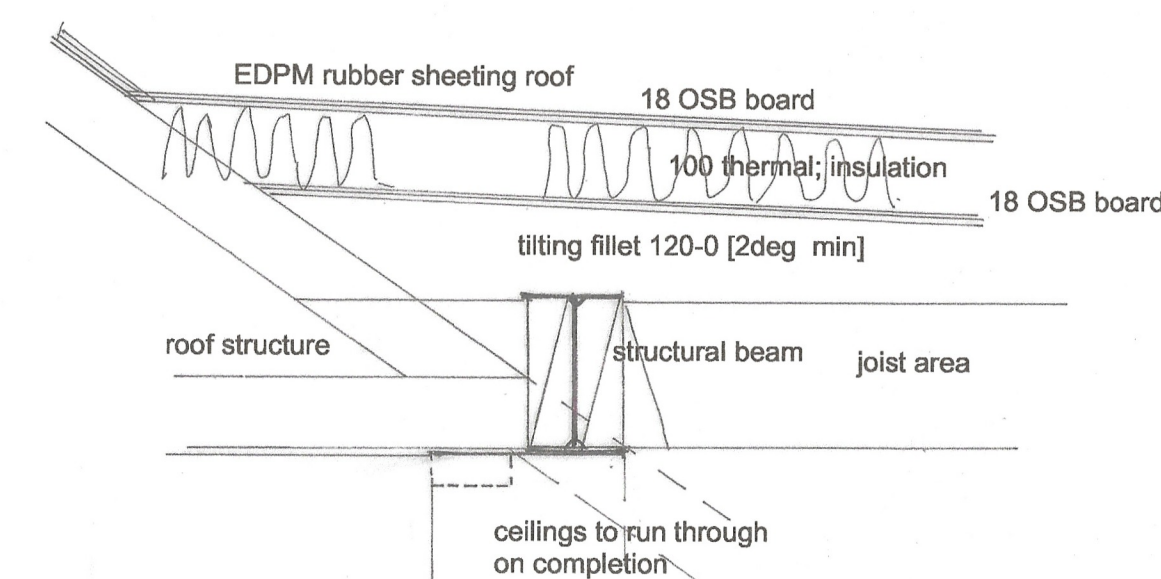

Detail at C-C

Details B-B @ C-C at 1-20

1-10
0 25 50 mm @ A1

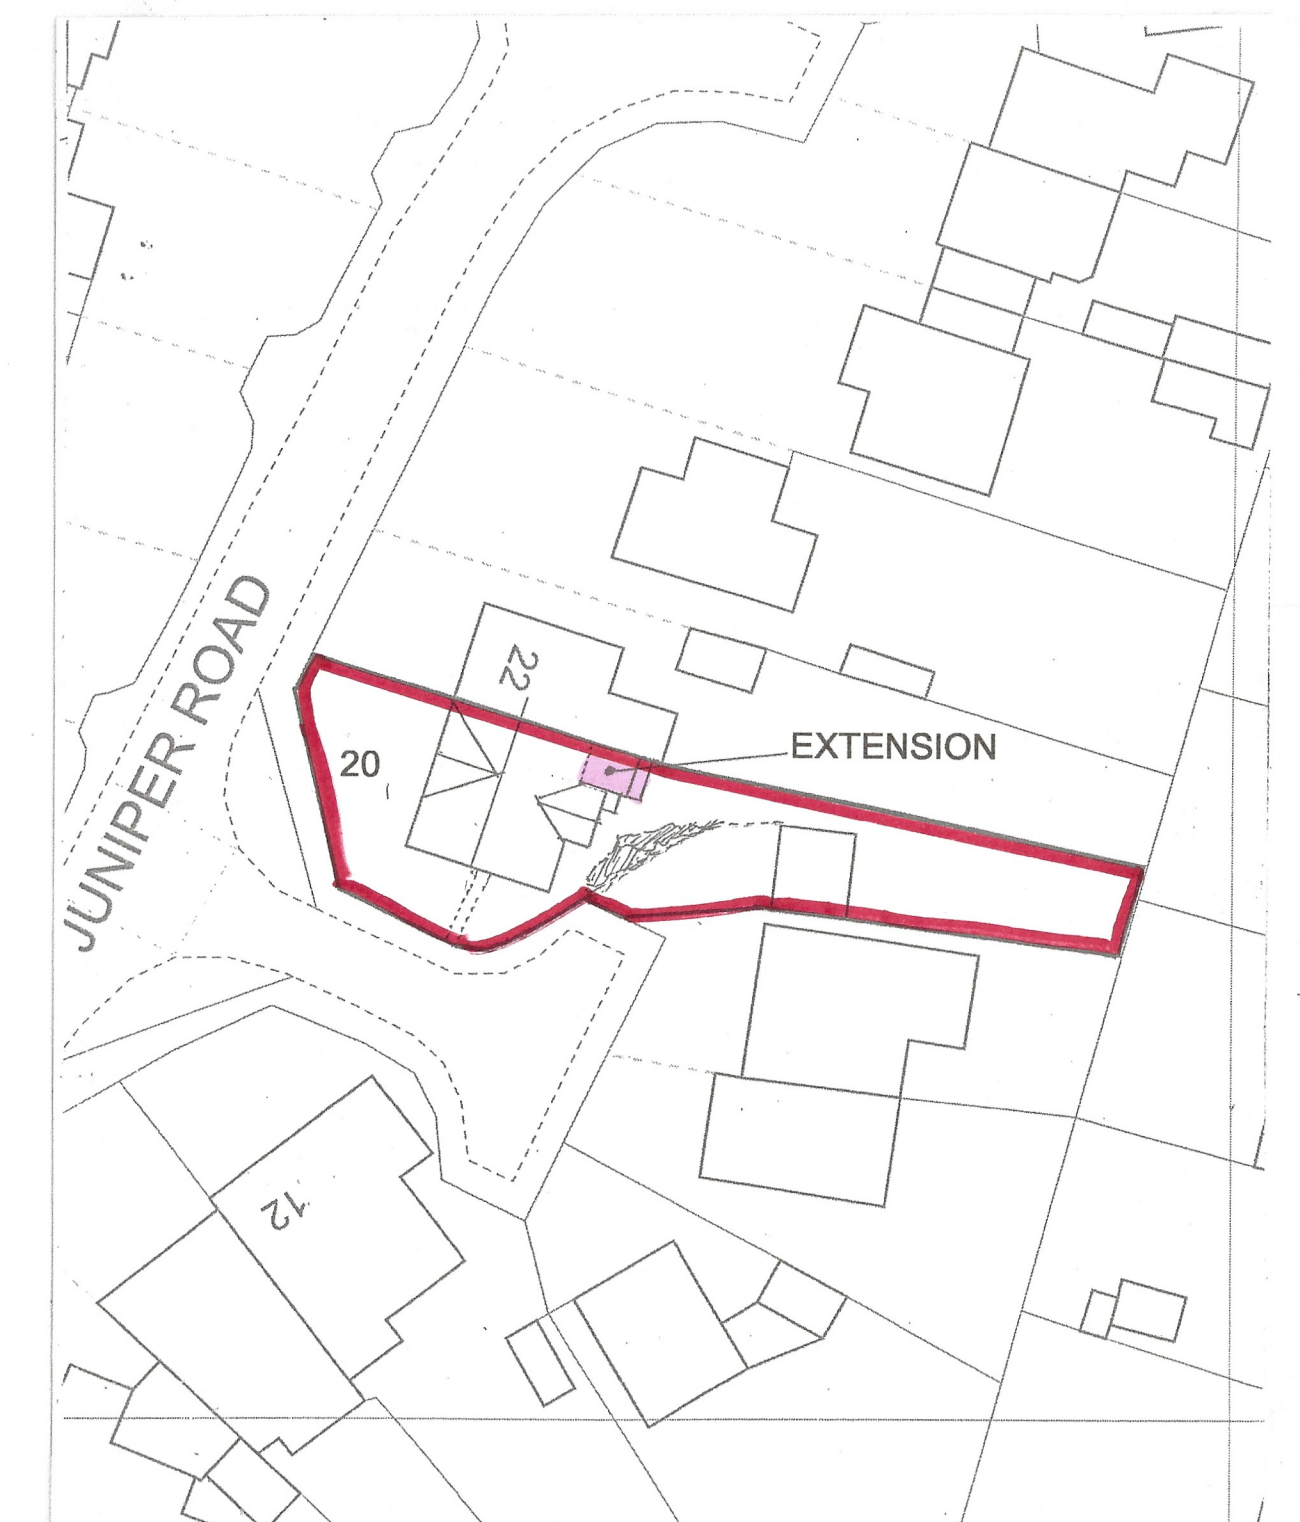

Block Plan

1-500


1-500
0 10 20 m @ A1




Location Plan

1-1250
Crown Copyright Reserved
Licence No 100007045


1-1250
0 20 40 60 m @ A1

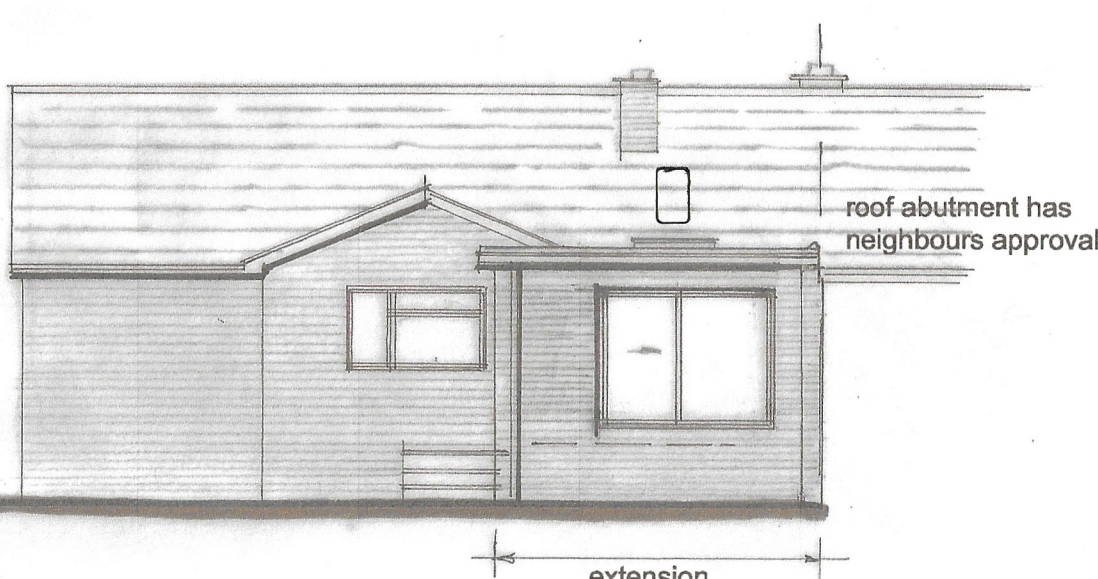


South East Elevation

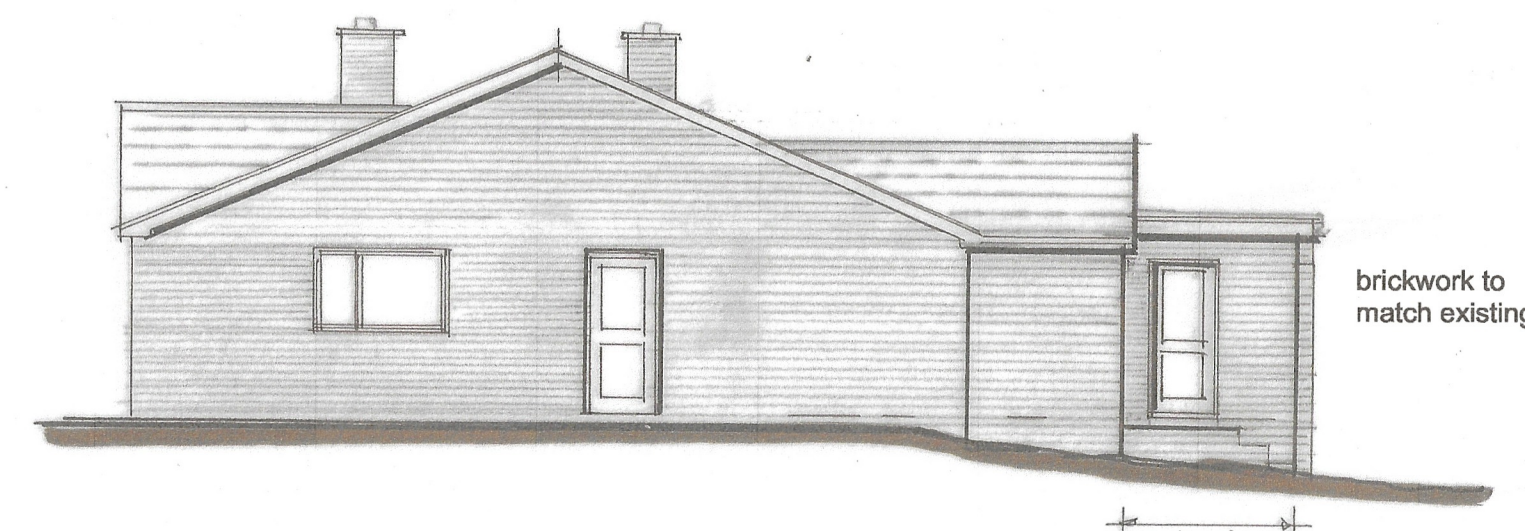

South West Elevation

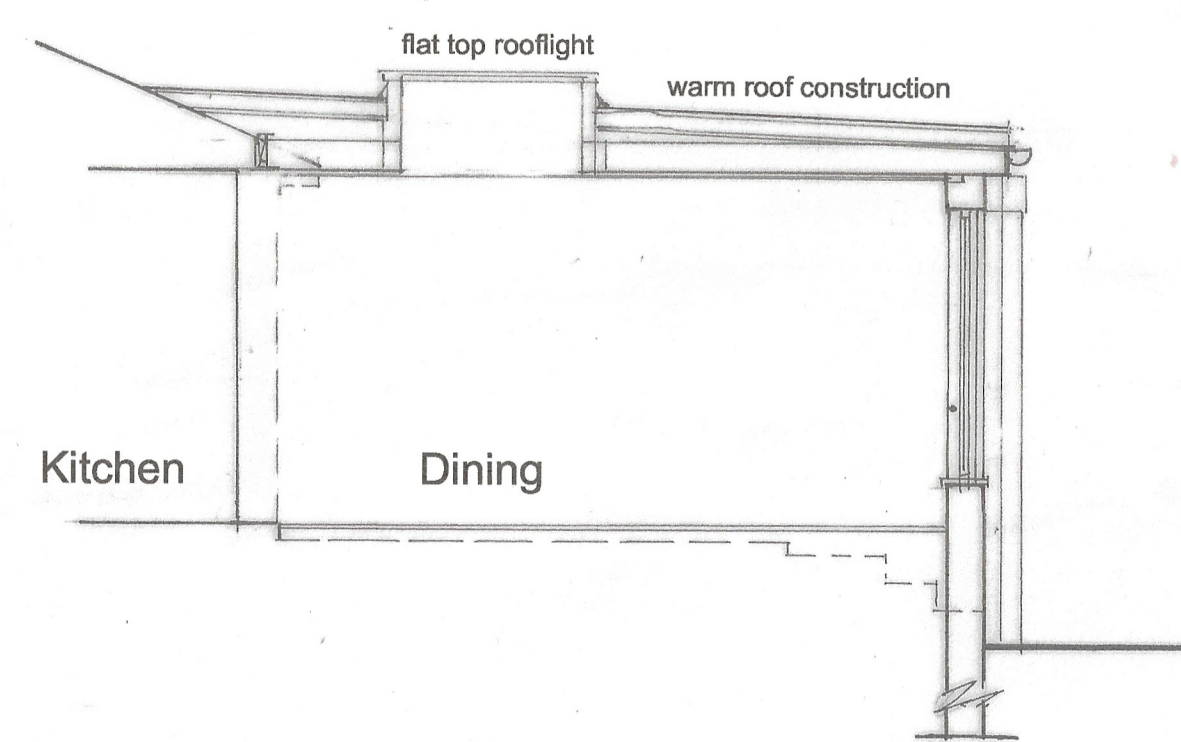

General Section A-A

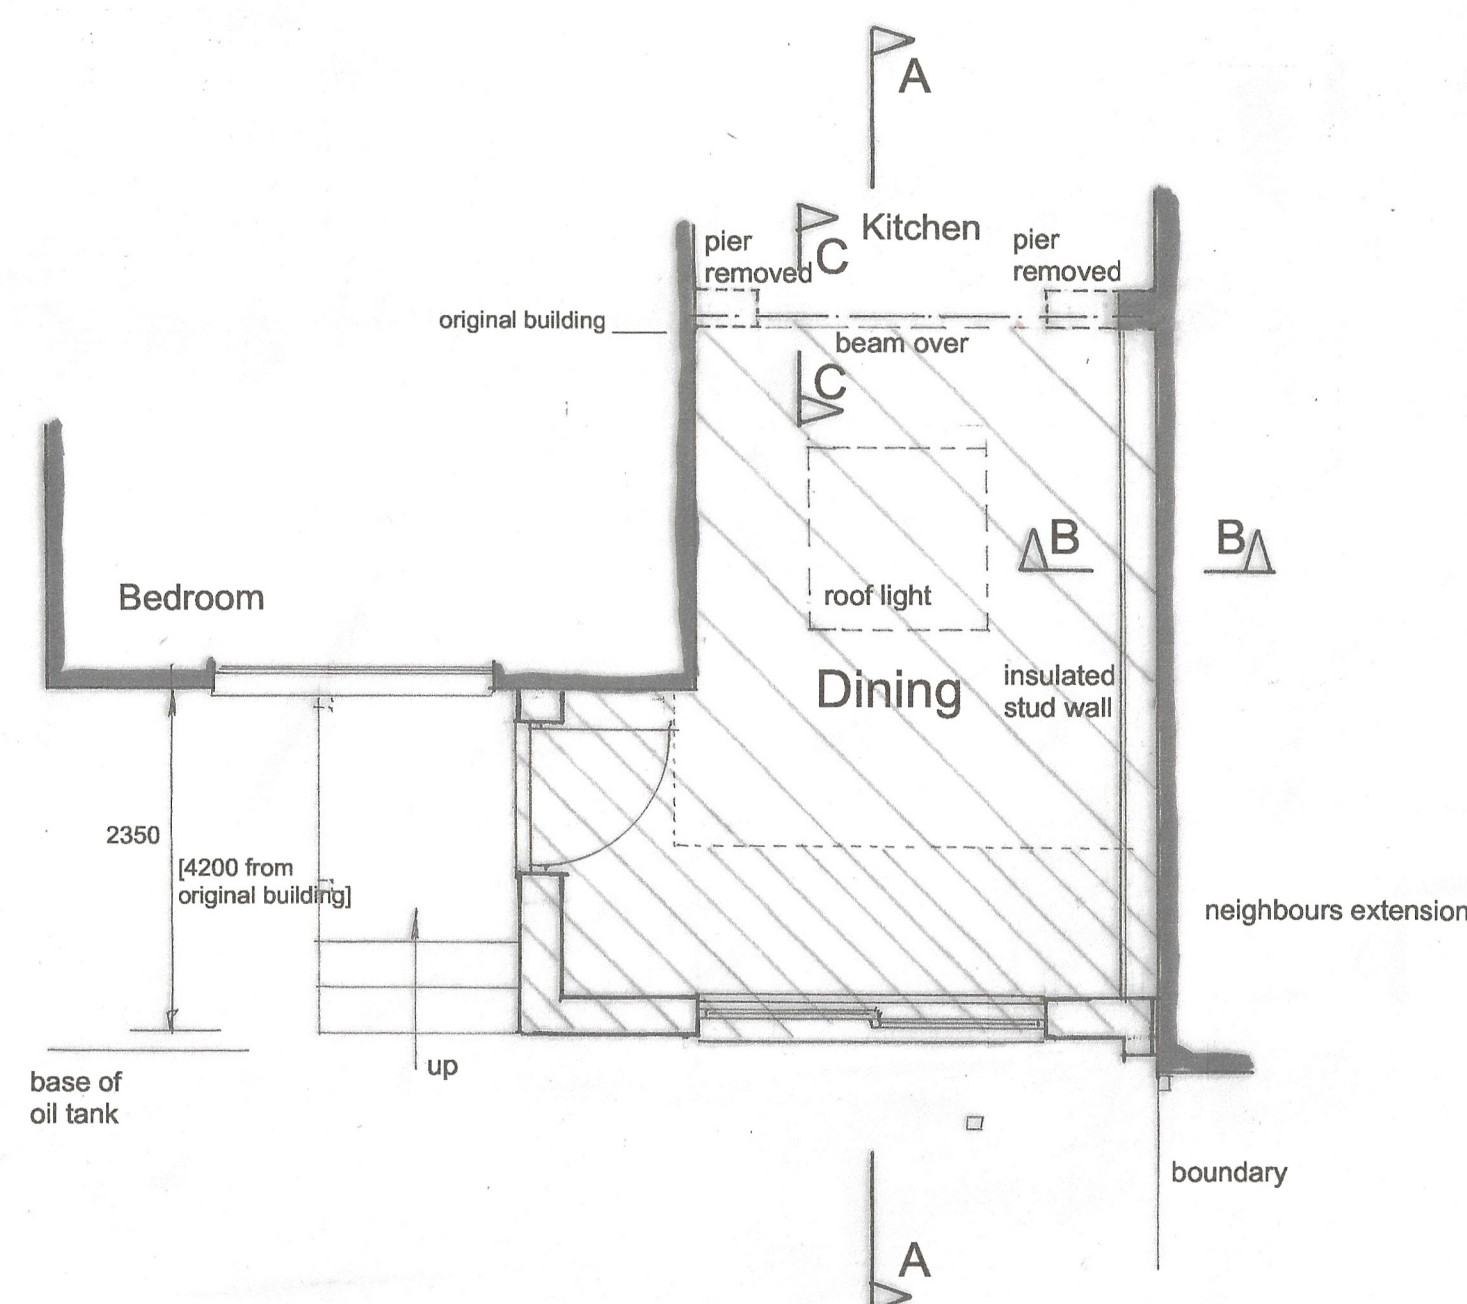

Plan of Extension

Plan & General Section at 1-50
Elevations at 1-100

1-50
0 1 2 3 m
0 2 4 6 m
@ A1
1-100

Area of conservatory
Extension area

Damen Associates Ltd
Architectural Services

Kingsdown Studio
Back Drove
West Winterslow
Salisbury, Wiltshire SP5 1SX
Tel: 01980 863191
E-mail: burrows.damen@btconnect.com

Mr & Mrs O Blaho-Schogl
20 Juniper Road
Firsdown
Salisbury
SP5 1SS

Replacement of Conservatory with
Extension

Scale as stated

Date September 26

Drwg. no. 03926

1

Rev.

This plan is the Surveyors
COPYRIGHT

PN