


401SPA-03 - Proposed Guardian Warm Roof Appearance Views

401 The Spa, Bowerhill, Melksham, Wiltshire, SN12 6QL

PLANNING / LISTED BUILDING CONSENT

Appearance/elevation views - NOT TO SCALE

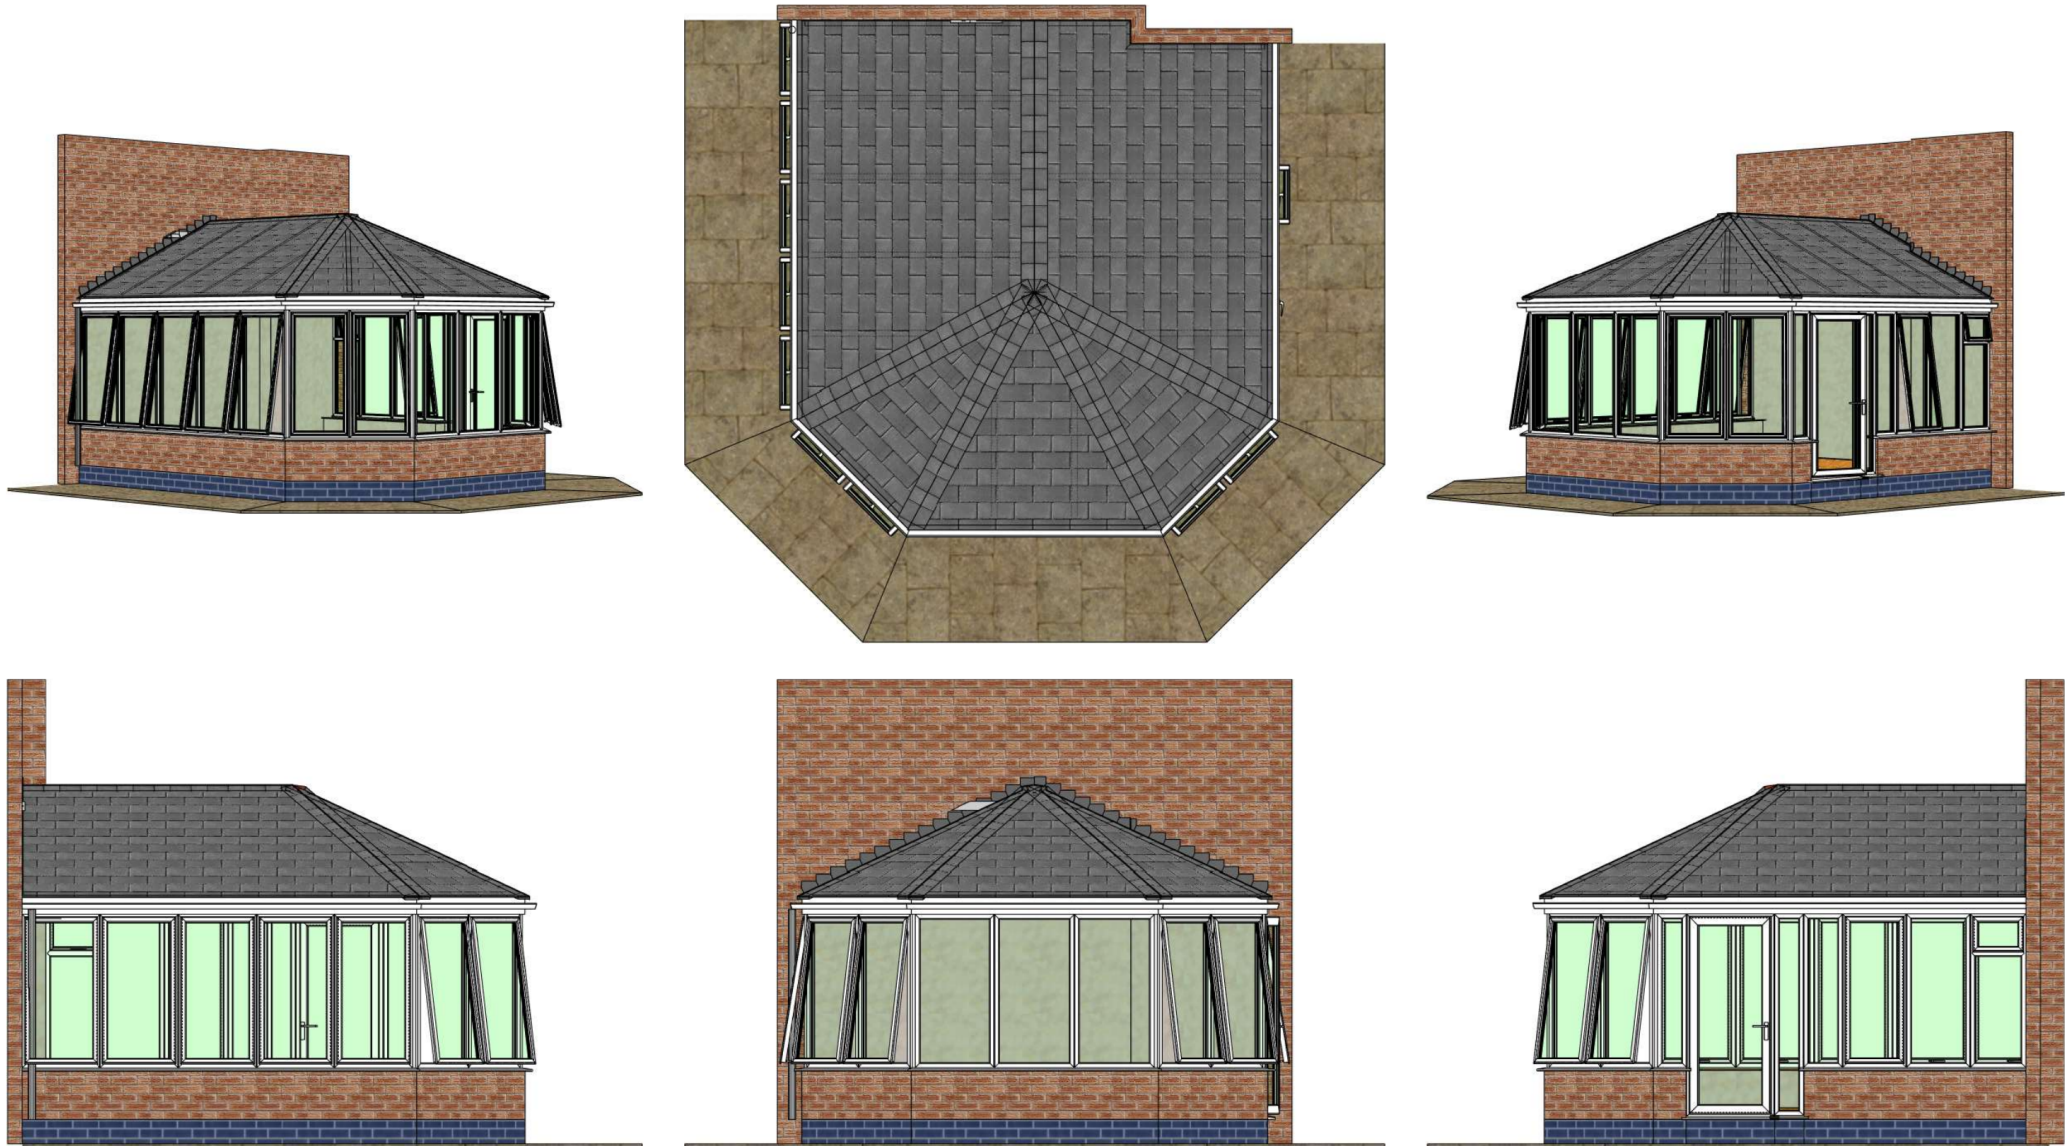

Version 6.429

GRD Manufacturing Ltd
Unit 6B Wessex Business Park
Halfway
Newbury
01488 646747
orders@grdman.co.uk

Quote Number	
Order Number	
Customer Reference	Wicks
Draughts Person	Anthony Hazell
Process Date	05/08/2026
Site Post Code	RG208NS
Customer Name	ADH Installations Ltd

Manufacturer source sheet retained with original title block. Application site address is the address shown in this compilation header.