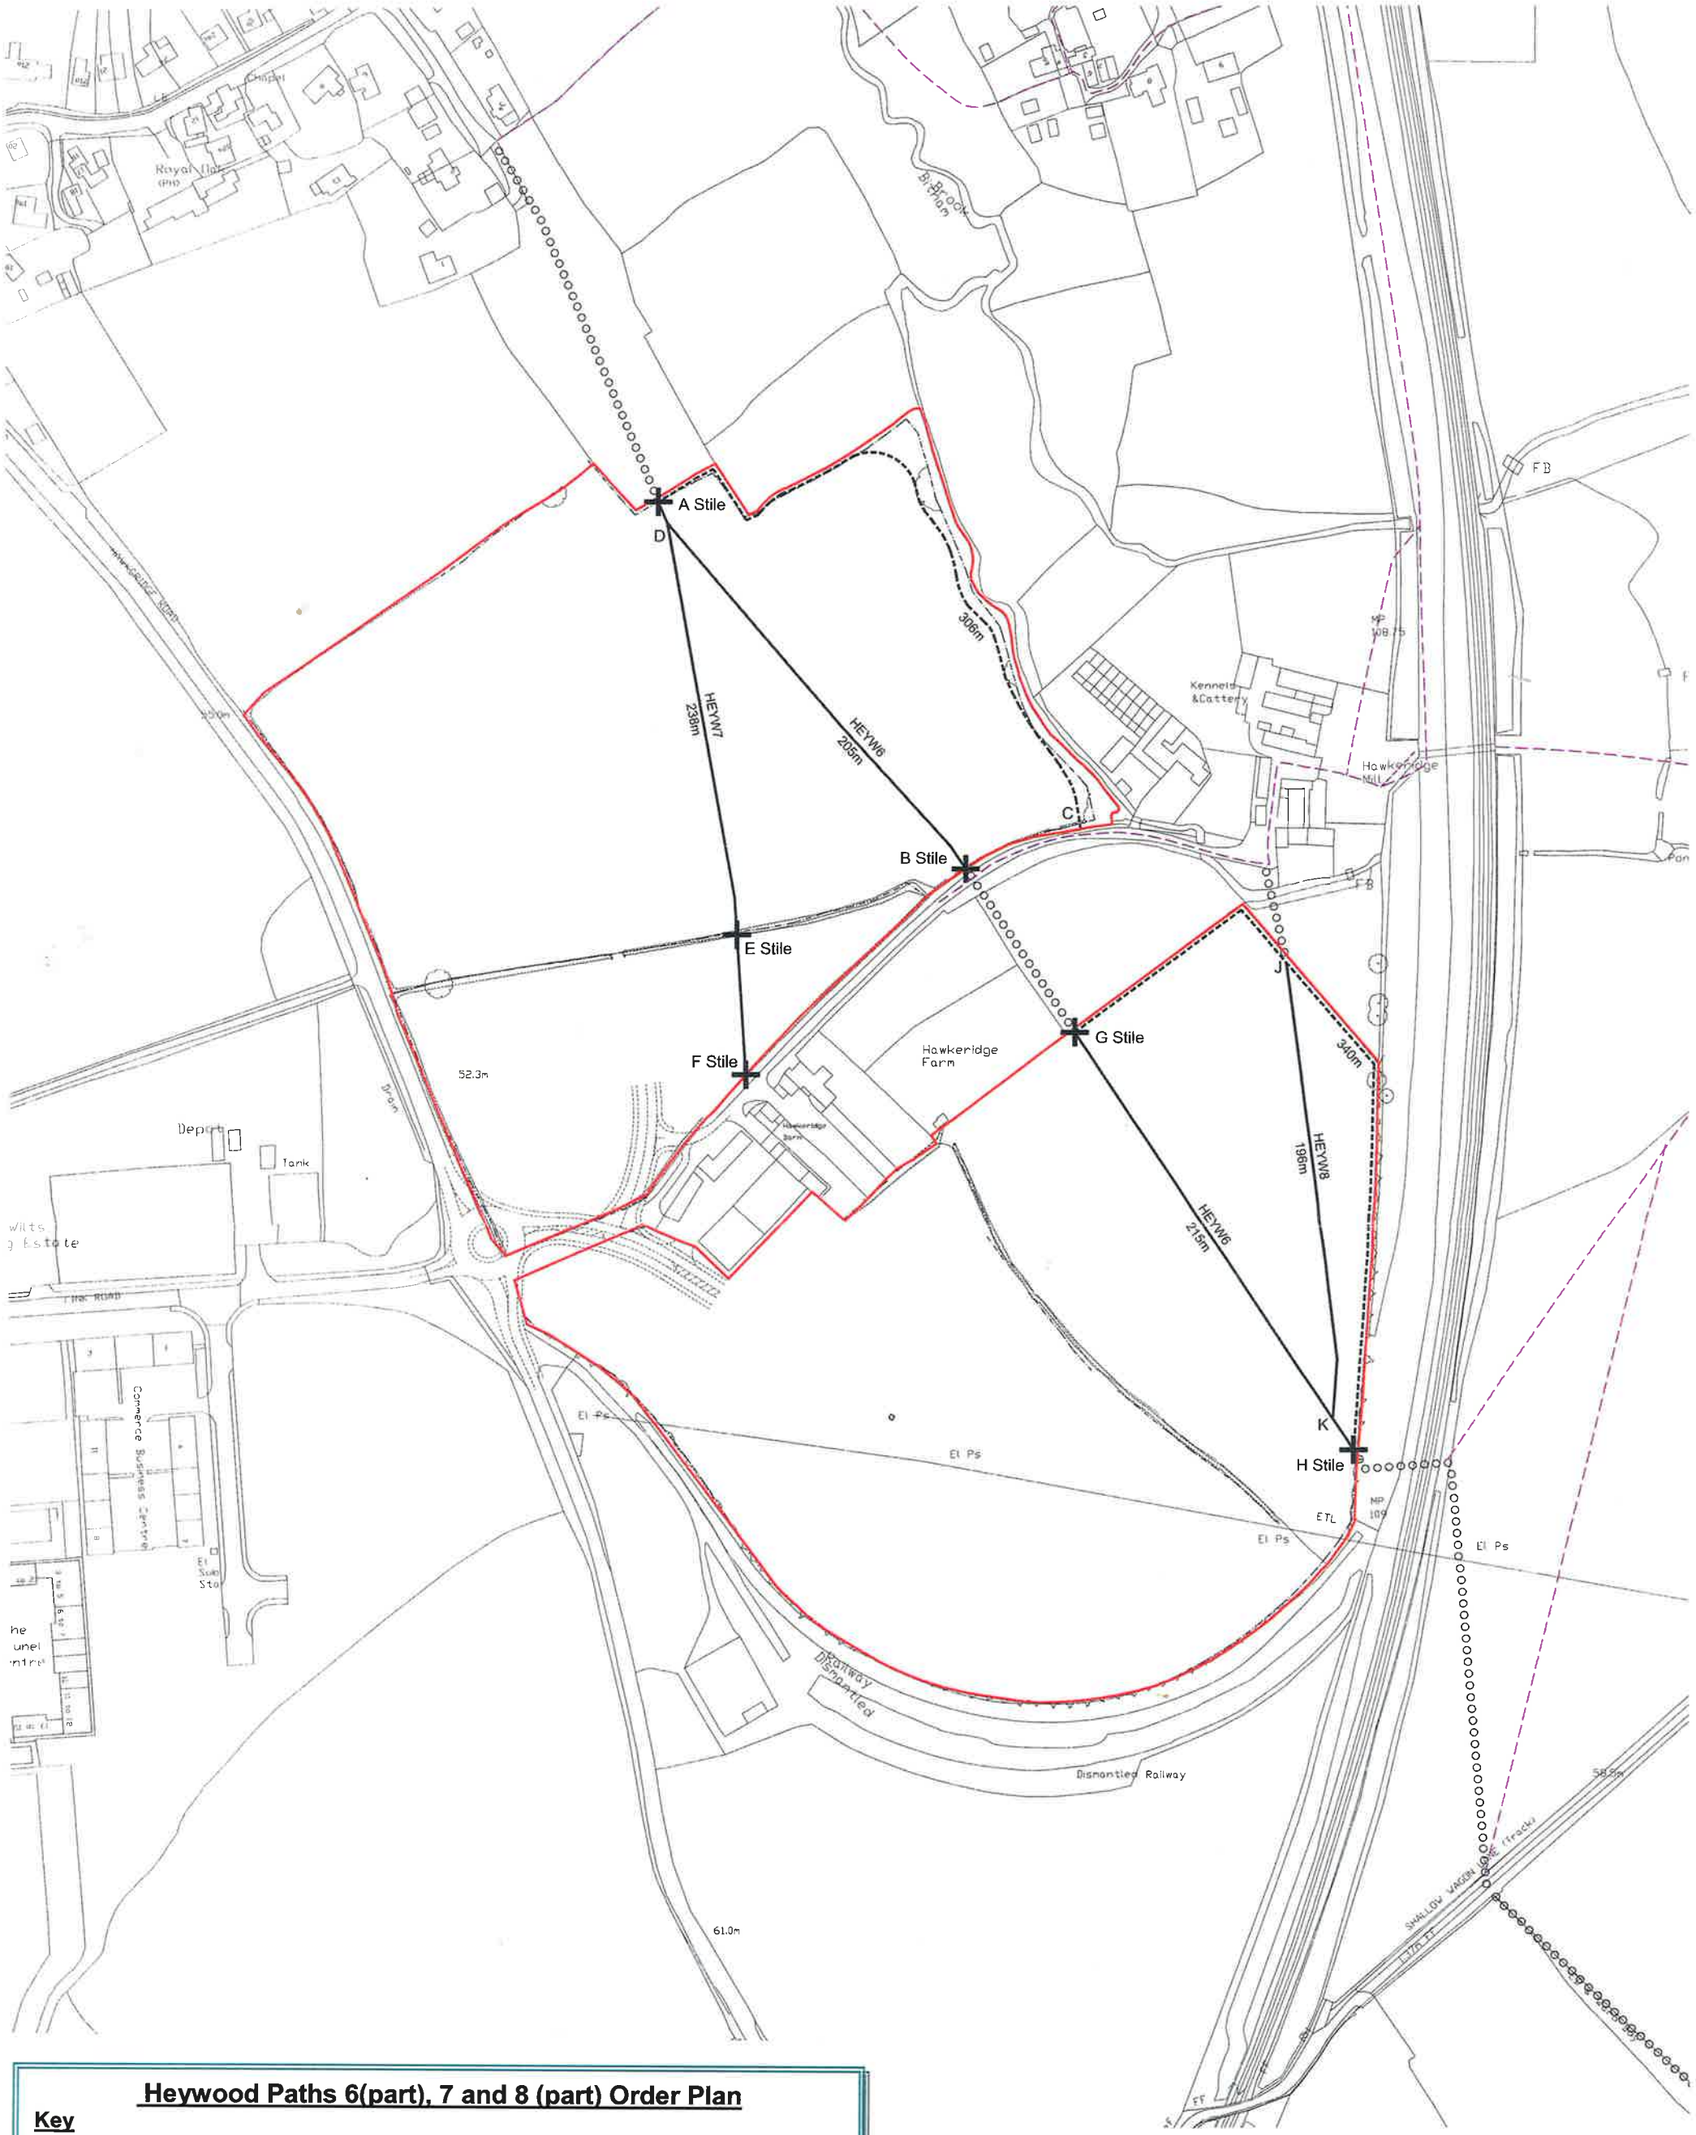

Heywood Paths 6(part), 7 and 8 (part) Order Plan

Key

Footpath to be stopped up A ——— B D ——— F G ——— H J ——— K

Footpath to be created A ---------- C G ---------- J ---------- H

Unaffected paths o o o o o o o o o o o o o o o o o o o o o o o

© Crown Copyright and Database rights 2011 Ordnance Survey 100049050

Grid Ref A ST8642 5353

Scale 1:2500 at A3

Wiltshire Council

Where everybody matters

North

Job: Hawke Ridge Business Park

Drawing Title: Footpath Proposals

Scale: 1:2500 @ A3

Sheet:

Drawn: AGL

Checked:

Date: September 2015

© Angus Meek Partnership. Not to be reproduced in part or whole, without consent. Any discrepancies to be reported to the architect. Contractors to verify all dimensions and sizes on site.

Date | Initial | Checked | Rev

AngusMeekArchitects
Cedar Yard, 290A Gloucester Road, Bishopston, Bristol, BS7 8PD
t 0117 942 82 86 e architecture@angusmeek.co.uk
f 0117 942 04 95 w angusmeek.co.uk

Job No: 2272 | Drawing No: FOOTPATH 01 | Rev: E