
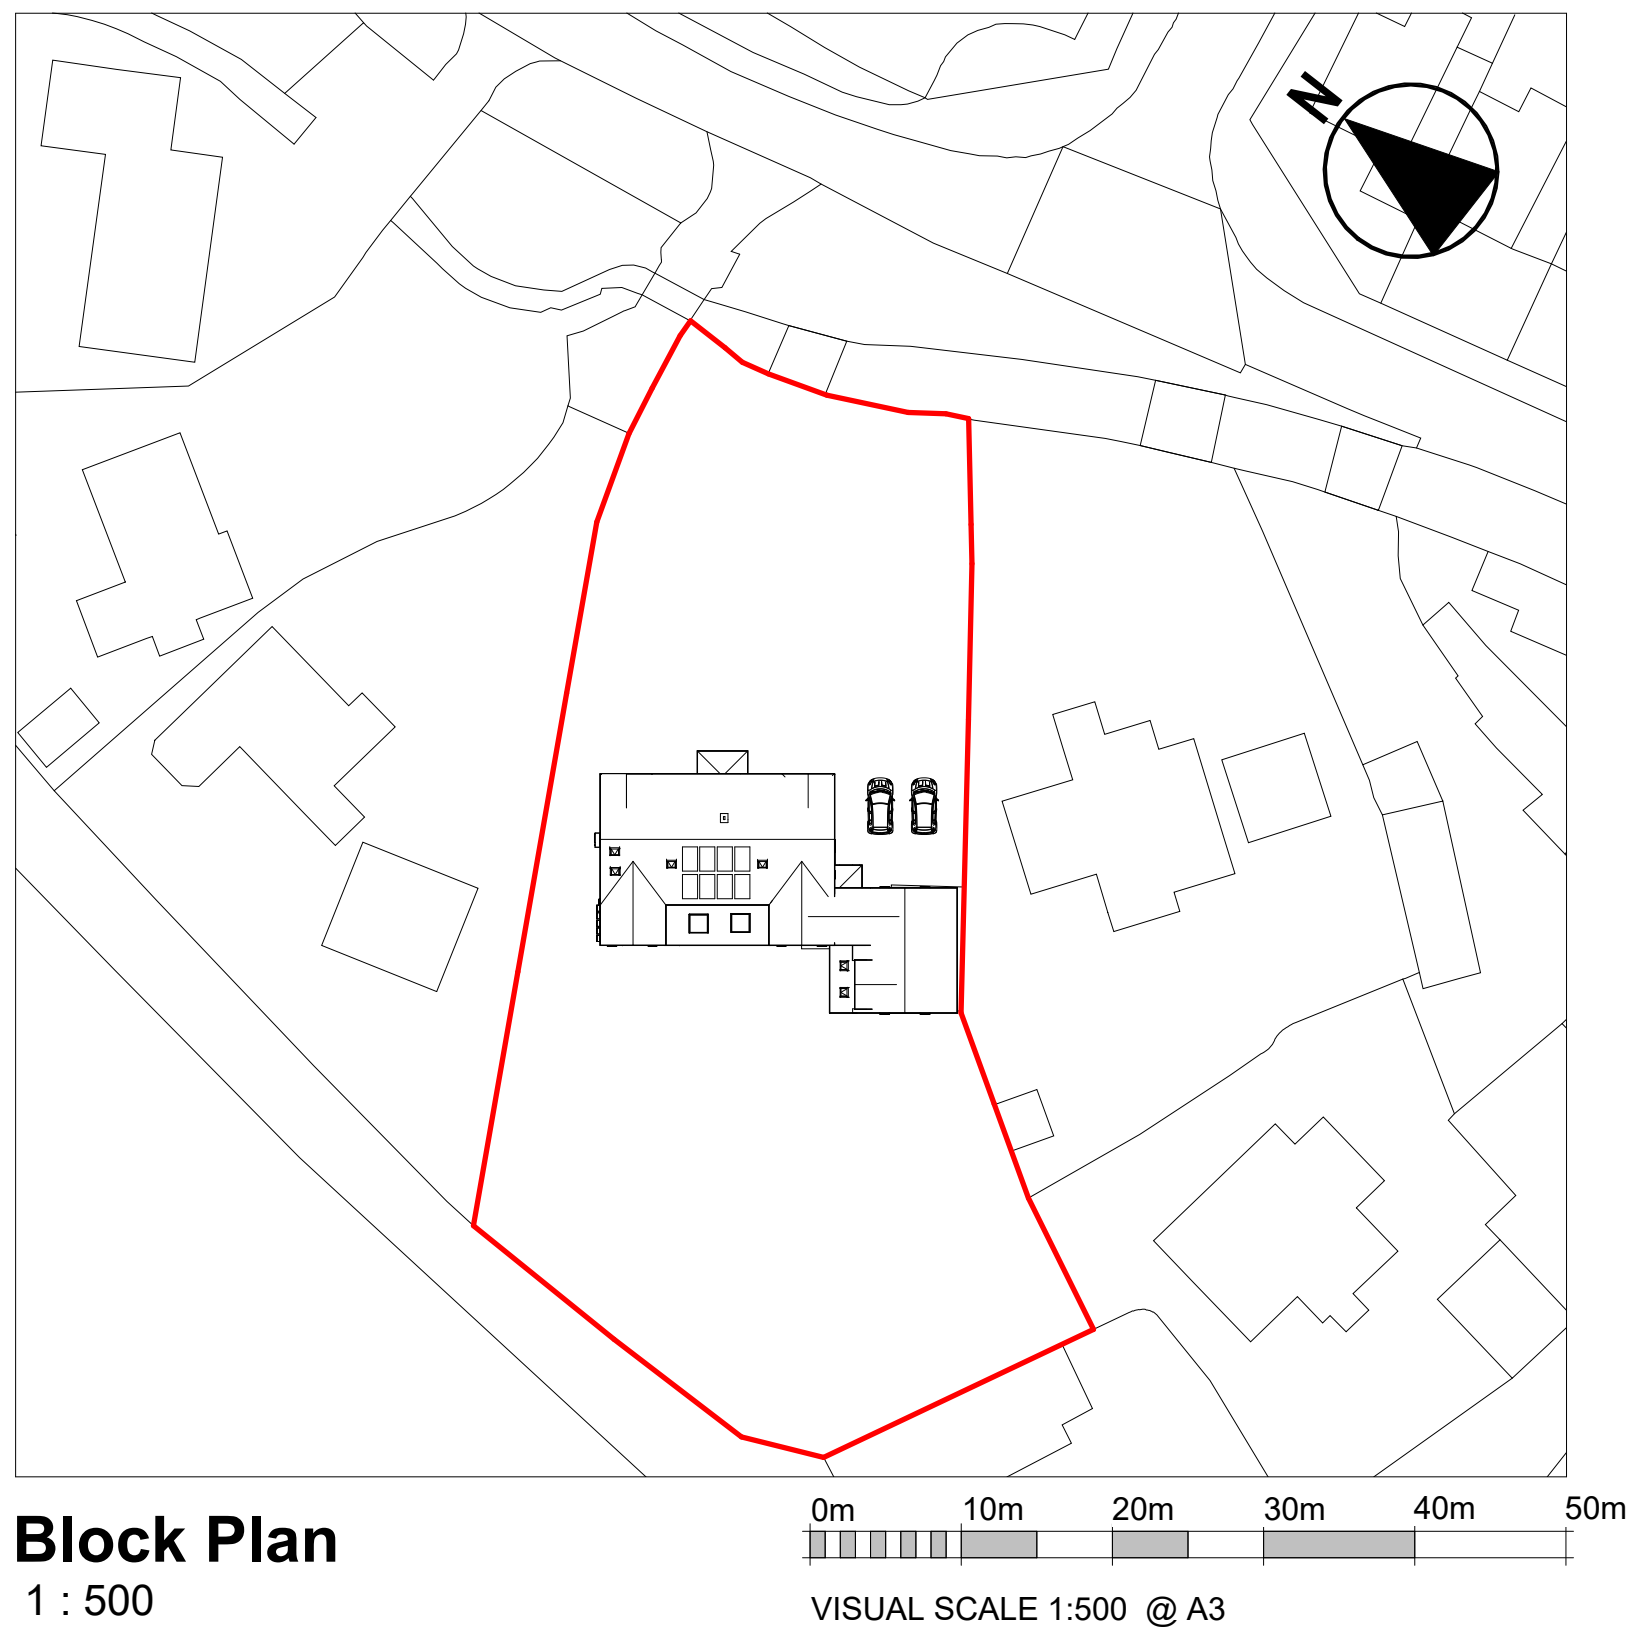


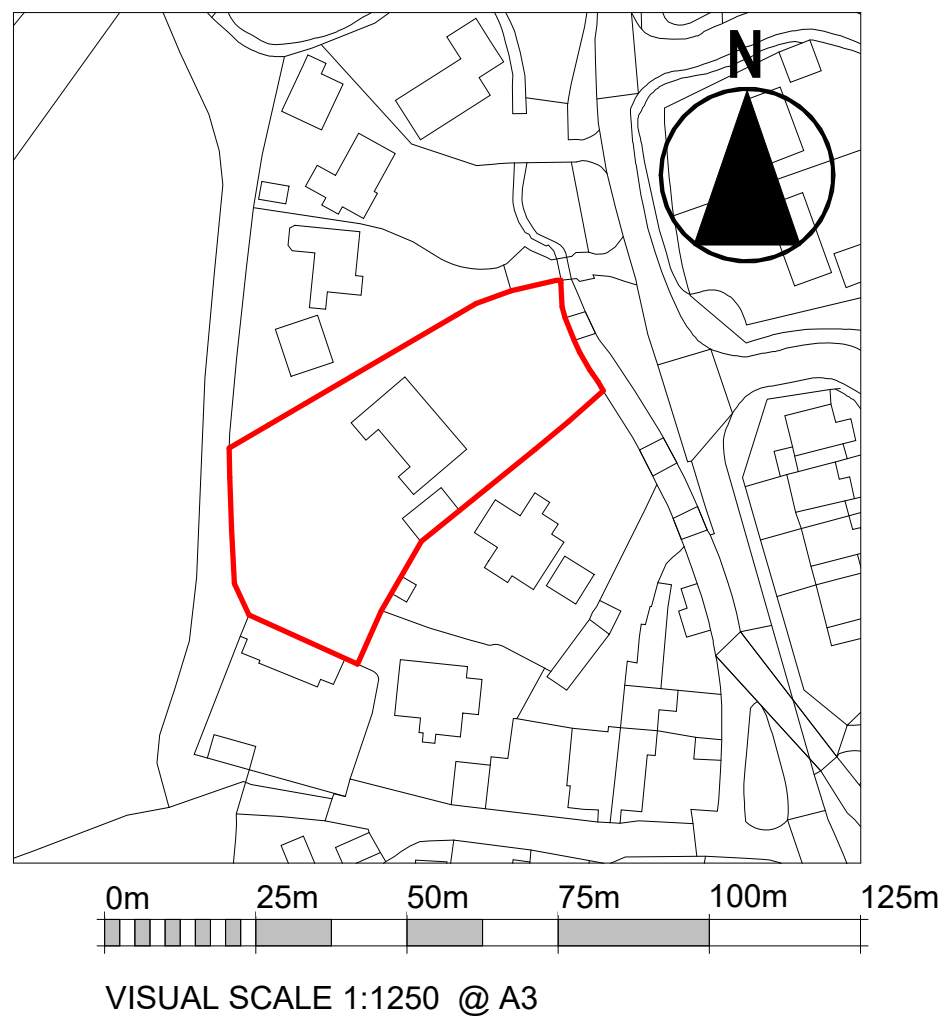

CLIENT:

Tabytha & James Bromhead

0

10

20

30

40

50mm

PRINT REDUCTION BAR | A3 SHEET

ALL RIGHTS RESERVED. NO REPRODUCTION UNLESS WRITTEN CONSENT GIVEN

Drawing Status:	Date:	Rev.	Drawn:	Auth.	
F Feasibility	03.09.26	PI1	FM		Drawings for Planning
S Sketch Design	25.09.26	PI2	FM		Scale bars added.
Pr Preliminary					
PI Planning					
B Building Control					
D Developed Design					
M Measurement					
T Tender					
C Construction					

MacRae Associates

2 Roseneath,
Dinas Cross,
Pembrokeshire,
SA42 0XB
floramacrae1@hotmail.co.uk

Tel 07947325688

Location & Block Plan

Project:	The Willow Tree	No:	100	Revision:	PI2
Scale:	1:1000 & 1:500			Status:	P