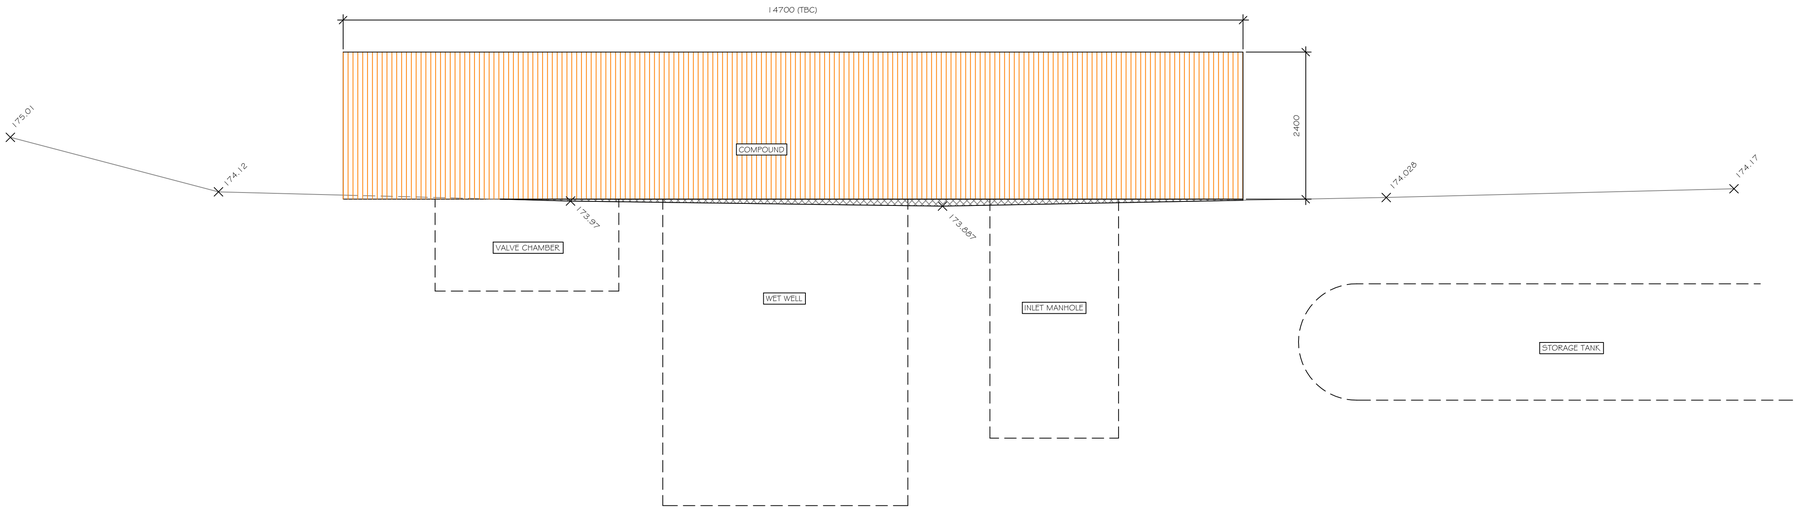

SECTION 9002/1
(SCALE 1:50)

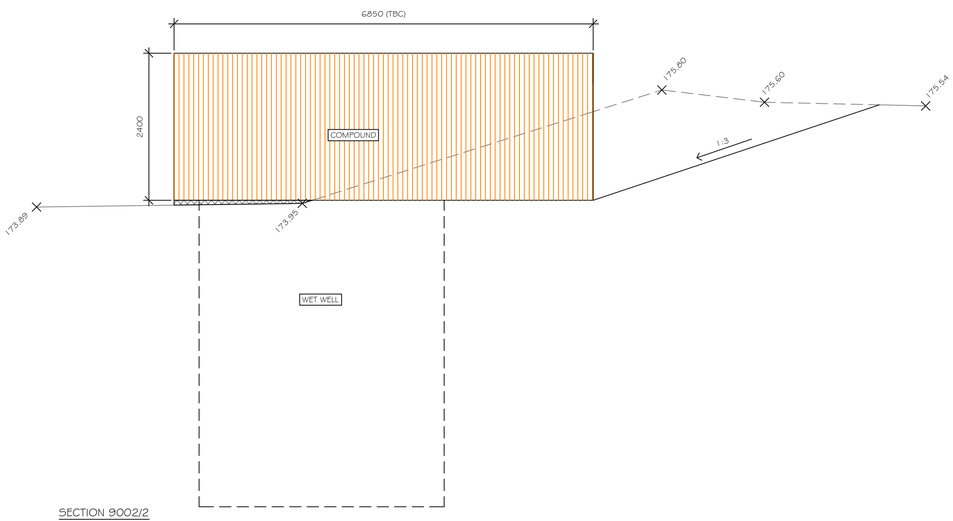

SECTION 9002/2
(SCALE 1:50)

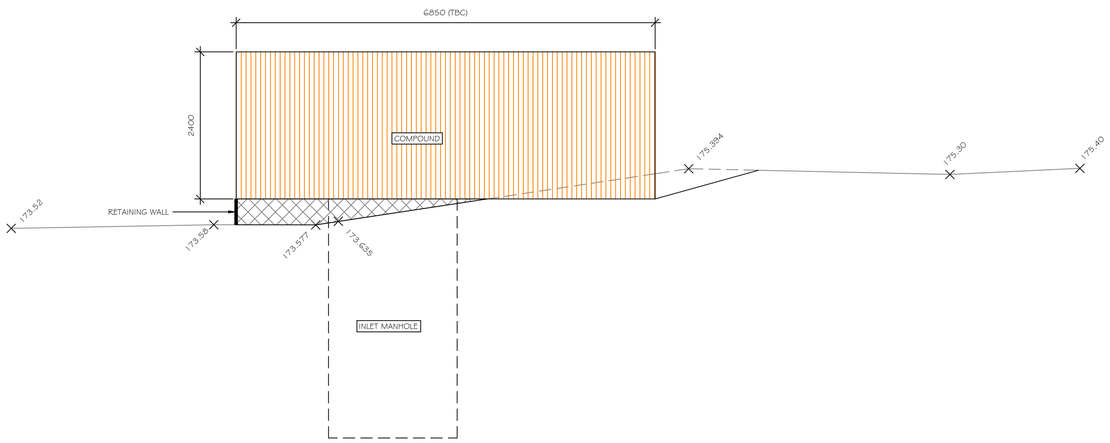

SECTION 9002/3
(SCALE 1:50)

0m 1m 2m 5m 1:50

© 2025 This drawing is copyright of Keith Simpson Associates Ltd and must not be copied or reproduced without prior written approval of Keith Simpson Associates Ltd. All rights reserved.

NOTES:

DO NOT SCALE. All dimensions to be checked / verified on site.

All civil and structural elements specified on these drawings are designed and assessed by KSA. Any alternative products or materials will need to be approved in writing by the engineer, if not these will become a contractor design responsibility. This is to ensure compliance with the building safety act.

General

All drawings to be read in conjunction with Architects / Structural Engineers drawings & specification.

Drainage connections to sewers and making good to be in accordance with the latest edition Sewers for Adoption.

Rev	Date	Description	Drwn	Chkd
P4	25/09/26	SCALE BAR ADDED	CP	NH
P3	12/06/26	RETAINING WALL REMOVED	CP	NH
P2	28/04/26	MINOR AMENDMENT	CP	NH
P1	15/04/26	PRELIMINARY ISSUE	CP	NH

KSA
Consulting Engineers
• Structural • Civil •
7C Colwick Quays Business Park
Colwick
Nottingham
NG4 2JY
Tel: 0115 967 3100
Web: www.ksastructures.co.uk

Client
CENTER PARCS (OPERATING COMPANY) Ltd.

Project
PUMPING STATION PS3
LONGLEAT FOREST HOLIDAY VILLAGE
WARMINSTER
BA12 7PU

Drawing Title
SITE SECTIONS

Managing Engineer NICK HUDSON

Scale	Date	Size
1:50	APR 26	A1

Status: PRELIMINARY
Rev.: P4

PROJECT ID ORIGINATOR ZONE LEVEL TYPE ROLE NUMBER
6870-KSA-XX-XX-DR-C-9002

KEITH SIMPSON ASSOCIATES LTD (Company Registration No. 2744103)