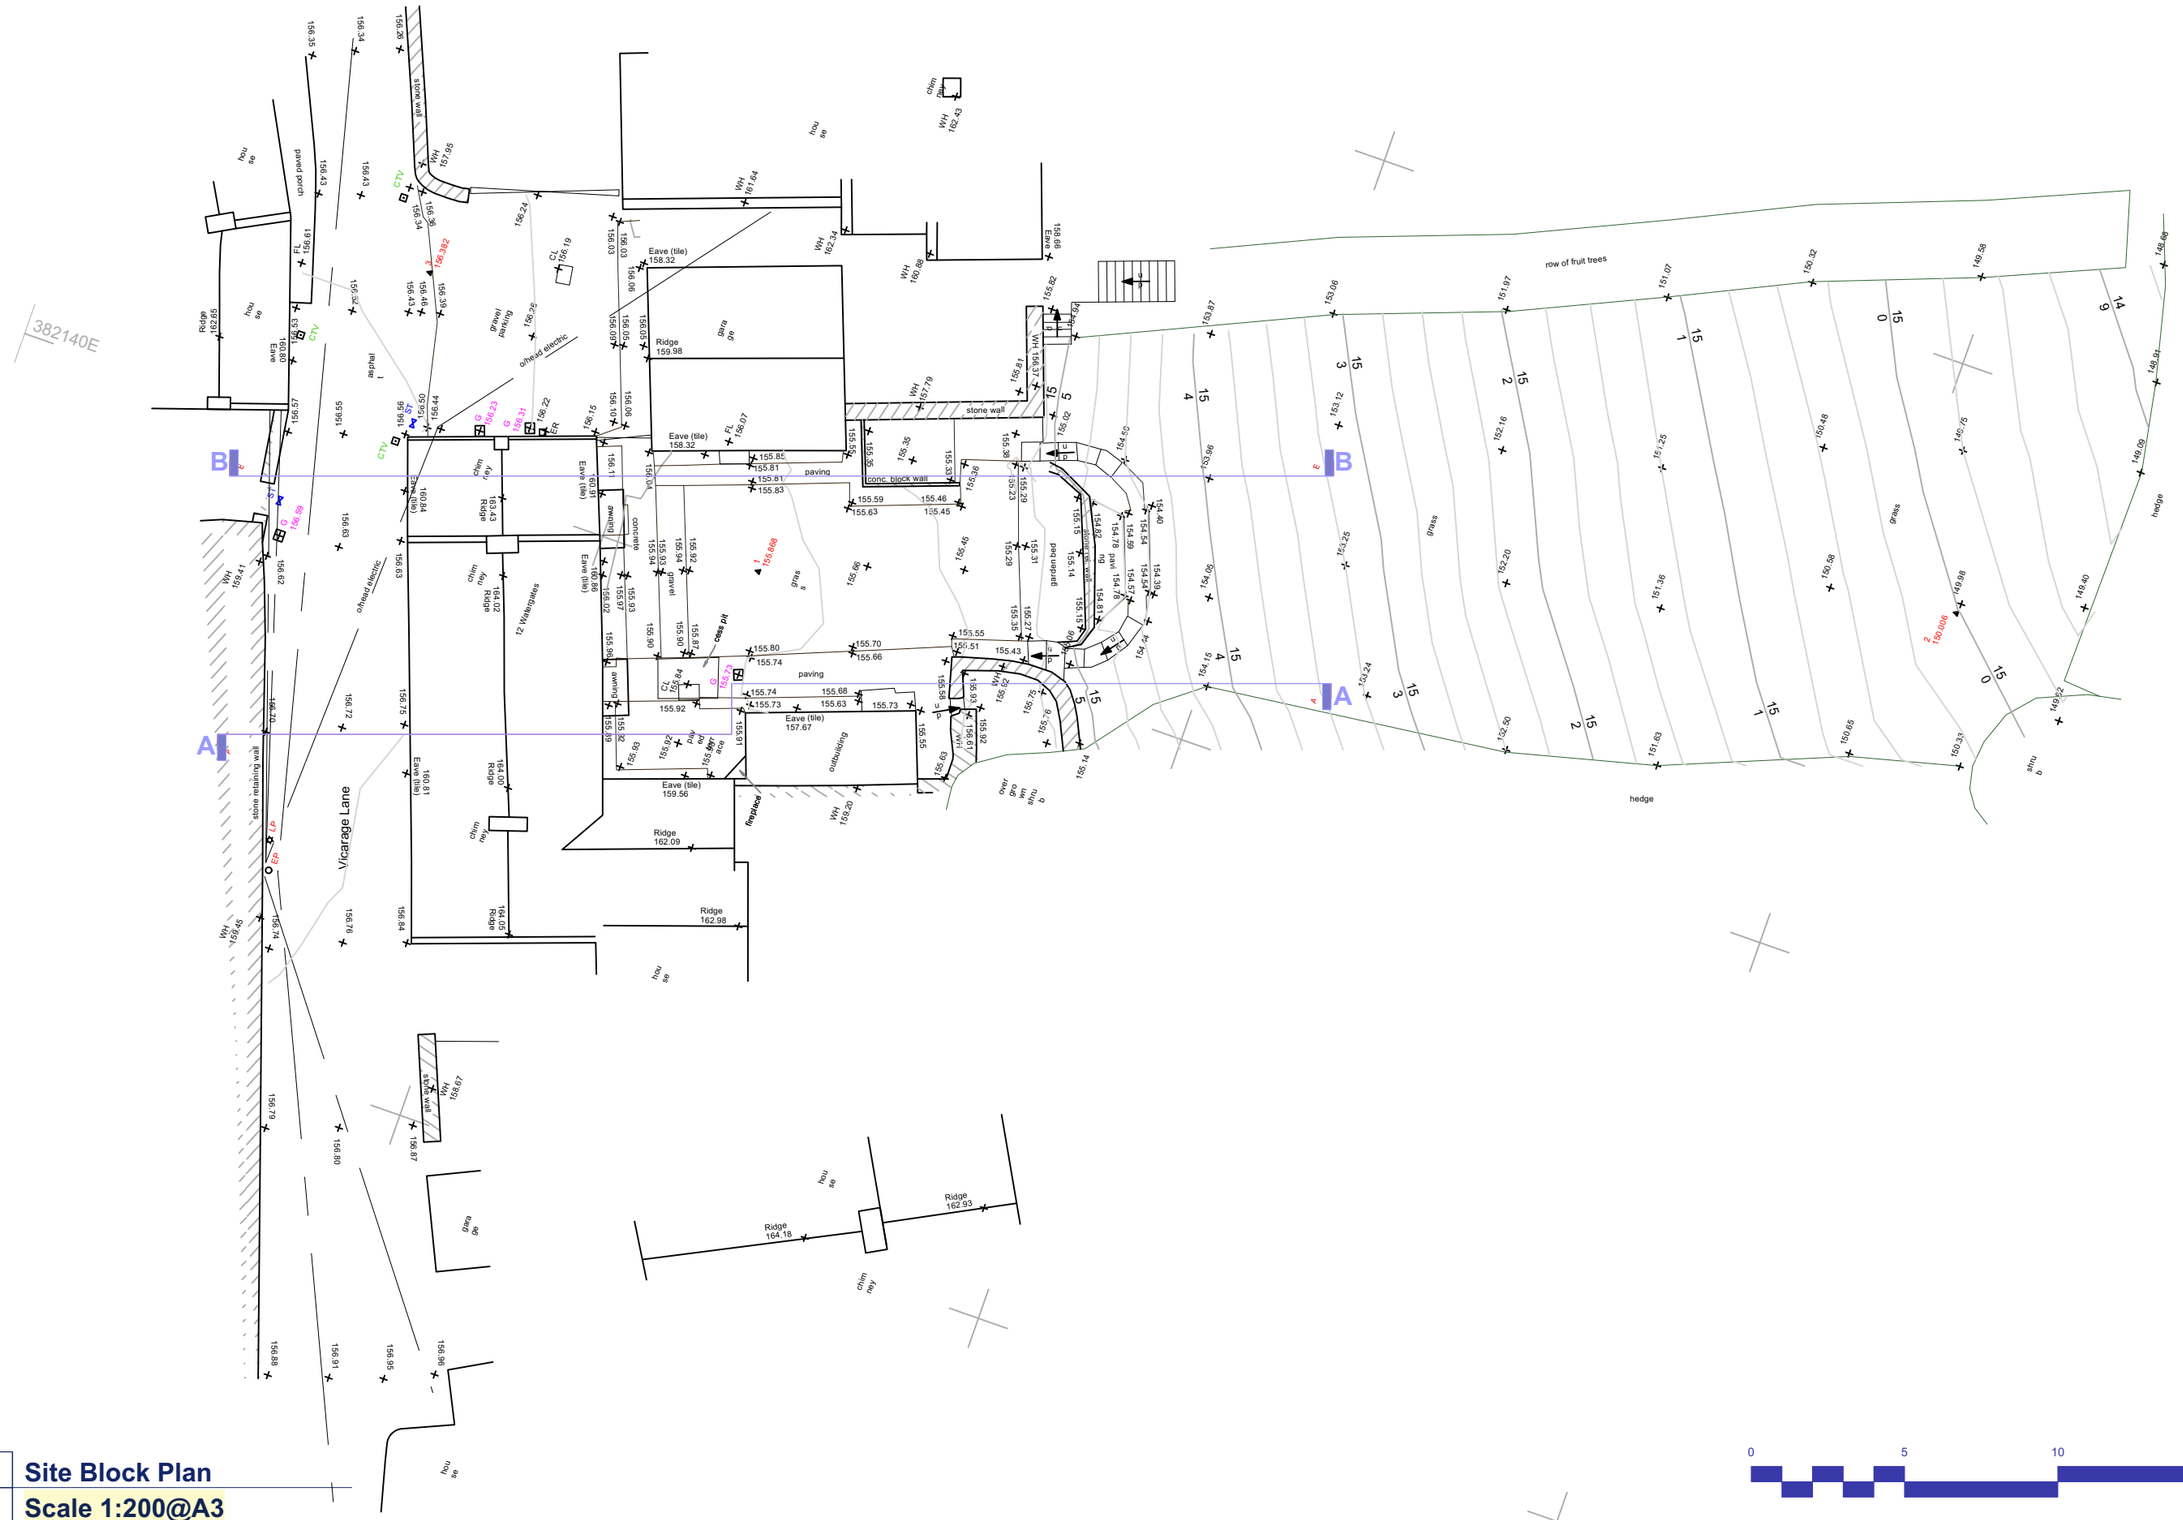


| P01 | Site Block Plan |
|---|---|
| EX-101 | Scale 1:200@A3 |

0 5 10 15 20 m


AUSTIN DESIGN WORKS

THE OLD WAREHOUSE
OLD MARKET
NAILSWORTH
GLOUCESTERSHIRE, GL6 0DU

Tel: 01453 836 393 E: info@austindw.co.uk

ARCHITECTURE AND LANDSCAPE


| REV: | DATE: | BY: | DETAILS: |
|---|---|---|---|
| | | | |

FOR PLANNING

12 Watergates

Client Details:
Laura & Peter Gorman

Project Address:
Vicarage Lane
Colerne
Wilts SN14 8DP

Drawing Title: 1:200 ~~1:100~~ @ A3

# Block Plan as Existing

| Drawing No: | Revision: | Drawn by: | Drawing Date: | Checked By: | Checked Date: |
|---|---|---|---|---|---|
| EX-101 | | VG | 20/01/2025 | MA | 30/01/25 |


Copyright Austin Design Works Ltd. All dimensions to be checked on site. Do not scale off this drawing for Construction; only scale for Planning. Please inform Austin Design Works of any discrepencies.