



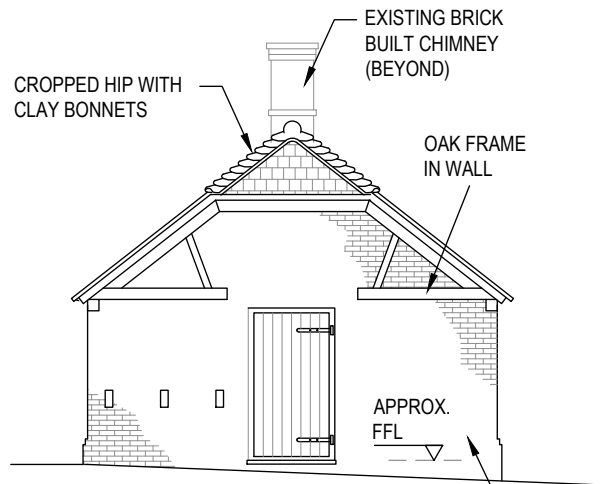

**EXISTING - OUTBUILDING  
(NORTH WEST) ELEVATION**  
SCALE 1:100

EXISTING RED CLAY  
MULTI BRICKS  
(IMPERIAL)

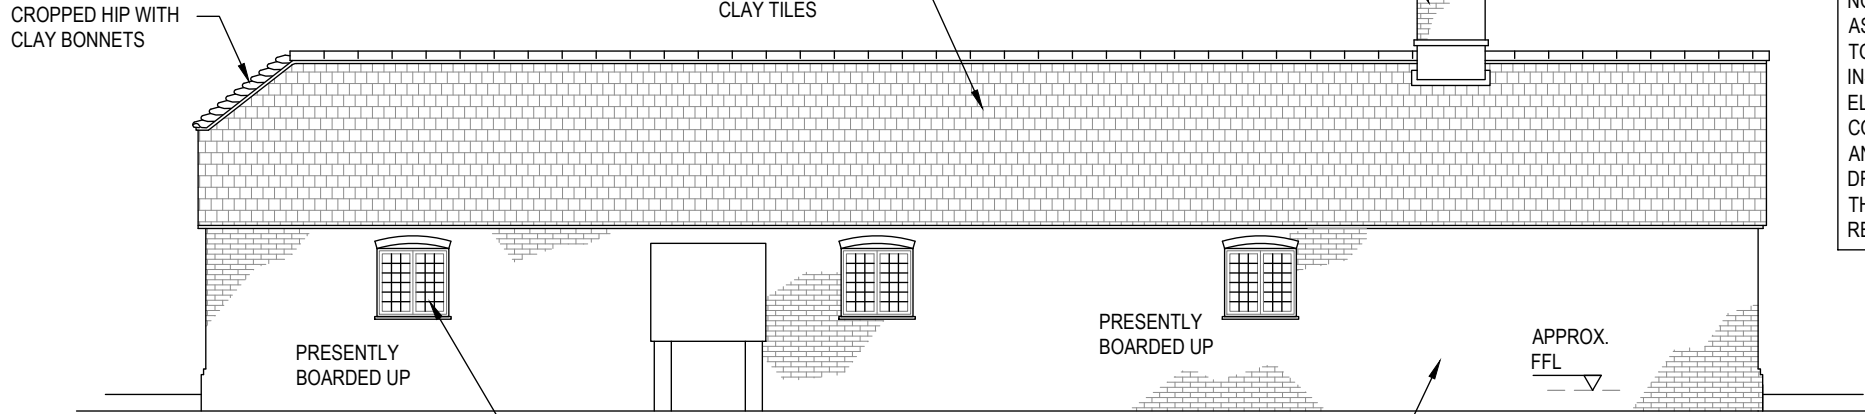


**EXISTING - OUTBUILDING  
(SOUTH WEST) ELEVATION**  
SCALE 1:100


EXISTING ROTTEN TIMBER  
CASEMENT WINDOWS WITH  
GLAZING BARS ALL PAINTED  
WHITE

EXISTING RED CLAY MULTI  
BRICKS (IMPERIAL)

PLEASE NOTE THAT THE SURVEY CARRIED OUT WAS A NON-INTRUSIVE BASIC MEASURED SURVEY, AS SUCH ASSUMPTIONS HAVE BEEN MADE. ACCURATE LEVEL SURVEY TO BE SUPPLIED BY THE CLIENT UNDER SEPARATE INSTRUCTION, ALL LEVELS & EXISTING STRUCTURAL ELEMENTS WILL NEED VERIFICATION PRIOR TO CONSTRUCTION. ALL ON SITE WALL, FLOOR & ROOF MAKEUP AND THICKNESS'S ARE ALSO LIKELY TO DIFFER FROM THE DRAWINGS DUE TO VARYING AGE & HISTORIC CONSTRUCTION THROUGHOUT THE PROPERTY. ANY VARIANCES TO BE REPORTED TO THE BCO OR LANDFORD .A.S.

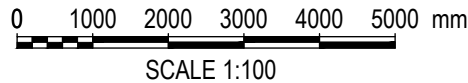


PLEASE NOTE  
EXTERNAL GROUND LEVELS VARY ALL  
LEVELS PROVIDED ARE INDICATIVE ONLY

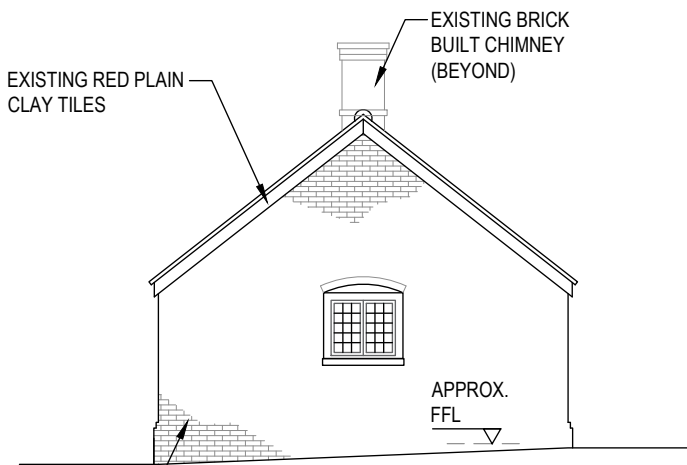

**EXISTING - OUTBUILDING  
(SOUTH EAST) ELEVATION**  
SCALE 1:100

EXISTING RED CLAY  
MULTI BRICKS  
(IMPERIAL)

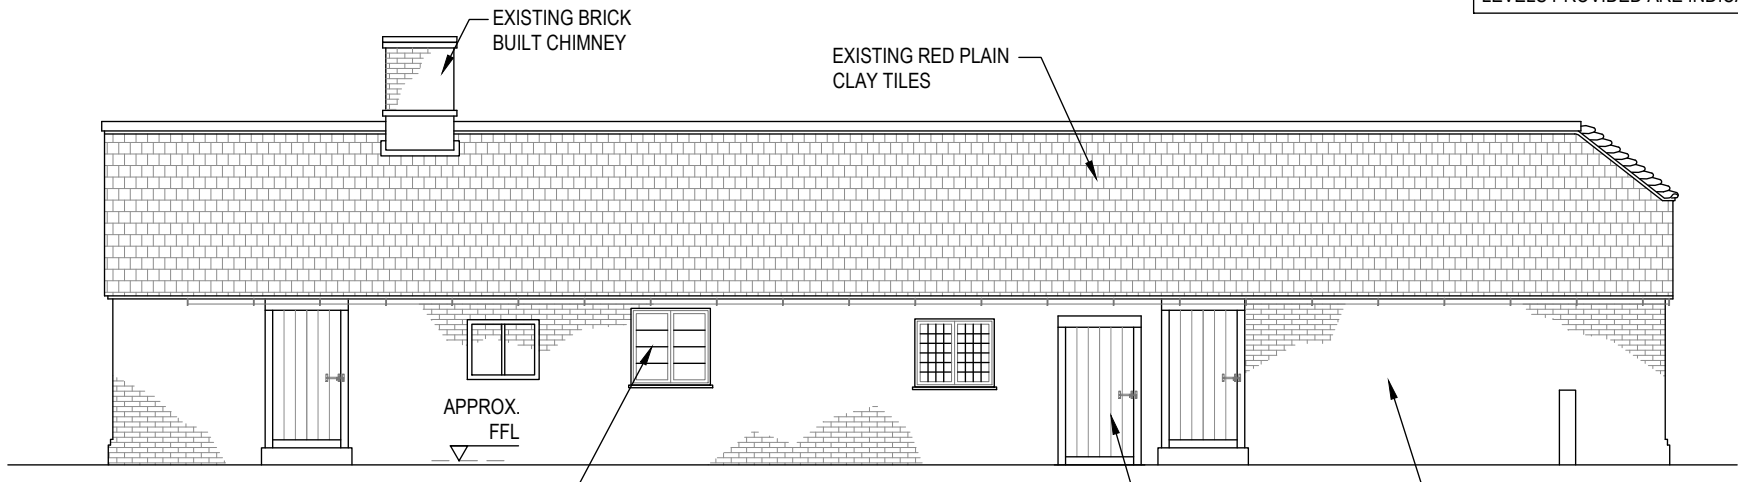


**EXISTING - OUTBUILDING  
(NORTH EAST) ELEVATION**  
SCALE 1:100

EXISTING ROTTEN TIMBER  
CASEMENT WINDOW WITH  
GLAZING BARS ALL PAINTED  
WHITE

EXISTING GREEN  
PAINTED DOORS

EXISTING RED CLAY  
MULTI BRICKS  
(IMPERIAL)


**PLANNING**

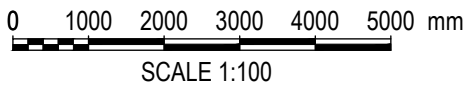

PLEASE NOTE  
EXTERNAL GROUND LEVELS VARY ALL  
LEVELS PROVIDED ARE INDICATIVE ONLY

- NOTE:-
1. THIS DRAWING IS TO BE READ IN CONJUNCTION WITH RELEVANT ARCHITECT'S, ENGINEER'S AND SUB-CONTRACTOR'S DRAWINGS DETAILS & SPECIFICATIONS.
  2. ANY SETTING OUT IS TO BE VERIFIED PRIOR TO THE CONSTRUCTION AND WHERE APPLICABLE, ALL DIMENSIONS AND RELATIONSHIPS TO BE DETERMINED ON SITE BY THE CONTRACTOR BEFORE ANY CONSTRUCTION OR FABRICATION COMMENCES.
  3. ALL FINISHES TO THE PROPOSED BUILDING ARE TO MATCH EXISTING BUILDING WHERE APPROPRIATE.
  4. THE CONTRACTOR IS TO ENSURE ALL WORKS ARE INSPECTED AND COMPLETED TO THE SATISFACTION OF THE LOCAL AUTHORITY / BUILDING CONTROL OFFICER
  5. THESE DRAWINGS HAVE BEEN PRODUCED FOR THE PURPOSES OF PLANNING APPROVAL AND MUST NOT BE USED FOR ANY OTHER PURPOSES.
  6. IT IS STRONGLY ADVISED THAT A FULL SET OF BUILDING REGULATIONS - FULL PLANS DRAWINGS AND CALCULATIONS ARE COMPLETED AND APPROVED PRIOR TO COMMENCEMENT OF ANY WORKS - BUILDING REGULATIONS DRAWINGS ARE COMPLETELY SEPARATE TO THE PLANNING DRAWINGS - PLANNING DRAWINGS MUST NOT BE USED FOR ANY BUILDING PURPOSES

**DRAWING TO BE  
PRINTED IN COLOUR**

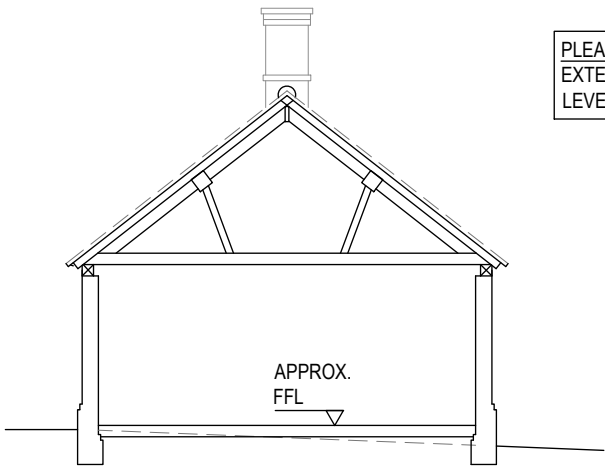

**EXISTING - OUTBUILDING - SECTION**  
SCALE 1:100

|                                                                                  |  |                                                                |                          |                    |                   |                    |      |
|----------------------------------------------------------------------------------|--|----------------------------------------------------------------|--------------------------|--------------------|-------------------|--------------------|------|
| © LANDFORD ARCHITECTURAL SERVICES LTD - PREVIOUSLY NOOSA DESIGNS LTD             |  | Rev                                                            | Description              | By                 | Chk               | App                | Date |
| Project:<br>LOWER COWESFIELD FARM<br>OFF ROMSEY ROAD<br>NR WHITEPARISH - SP5 2QZ |  | Drawing Title:<br>EXISTING OUTBUILDING<br>ELEVATIONS & SECTION |                          |                    |                   |                    |      |
| CLIENT:-<br>MR & MRS HEAD<br>LOWER COWESFIELD FARM<br>NR WHITEPARISH             |  | Scale<br>1:100                                                 | Drawn By<br>PAB          | Date<br>MARCH 2026 | Checked By<br>PAB | Date<br>MARCH 2026 |      |
|                                                                                  |  | Project No.<br>A0840                                           | Drawing No.<br>P002 - OB |                    | Revision<br>-     |                    |      |
| A3 LANDSCAPE                                                                     |  |                                                                |                          |                    |                   |                    |      |

LANDFORD ARCHITECTURAL SERVICES

LYNDALE, SHERFIELD ENGLISH RD,  
LANDFORD, NR ROMSEY  
HANTS / WILTS BORDER  
SP5 2BD



ARCHITECTURAL SERVICES

01 794 323333