

Project:

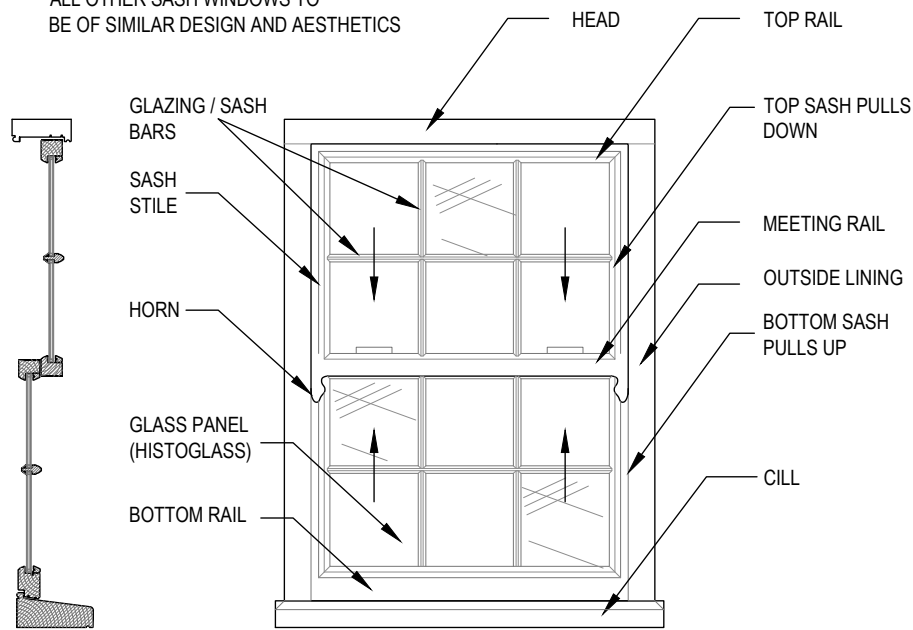
LOWER COWESFIELD FARM

Drawing Title:

WINDOWS DETAILS

A4 PORTRATE

NOTE
ALL OTHER SASH WINDOWS TO
BE OF SIMILAR DESIGN AND AESTHETICS

**SECTION**

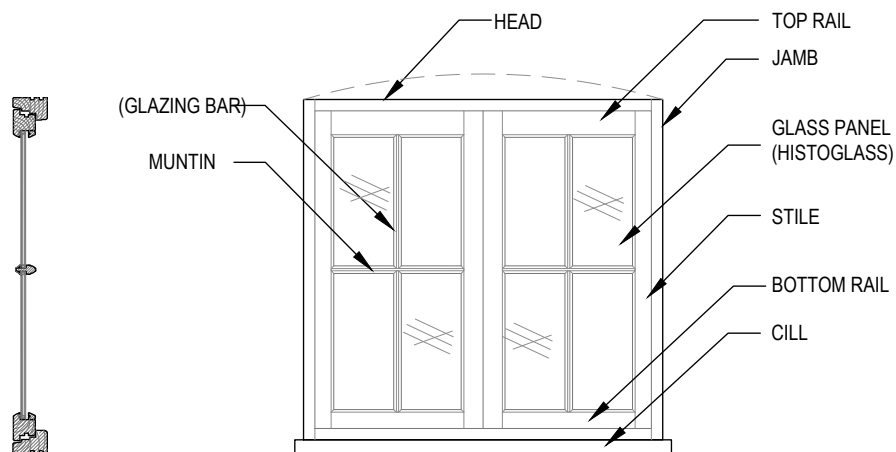
**TYPICAL TIMBER SASH DETAIL
WINDOW ELEVATION**

SCALE 1:20

PLANNING

NOTE

FRENCH DOORS & WINDOW DETAILS WITH MOULDING & GLAZING BARS
TO BE THE SAME PROFILE - OVOLO - JOINERY DRAWING AS PROVIDED
IS A PICTORIAL GUIDE, JOINERY SPECIALIST TO CONFIRM ALL FINISHED
SIZES / MOULDING & CONSTRUCTION / FABRICATION DETAILS ETC

**SECTION**

**PROPOSED FLUSH CASEMENT
WINDOW DETAIL ELEVATION**

SCALE 1:20

0 200 400 600 800 1000 mm

SCALE 1:20

MR & MRS
LOWER COWESFIELD FARM

Scale 1:20	Drawn By PAB	Date JULY 2026	Checked By PAB	Date JULY 2026
---------------	-----------------	-------------------	-------------------	-------------------

Project No. A0840	Drawing No. WD-020	Revision -
----------------------	-----------------------	---------------

LANDFORD ARCHITECTURAL SERVICES
LYNDALE, SHERFIELD ENGLISH RD,
LANDFORD, NR ROMSEY
HANTS / WILTS BORDER
SP5 2BD
01794 323333



LANDFORD
ARCHITECTURAL SERVICES