

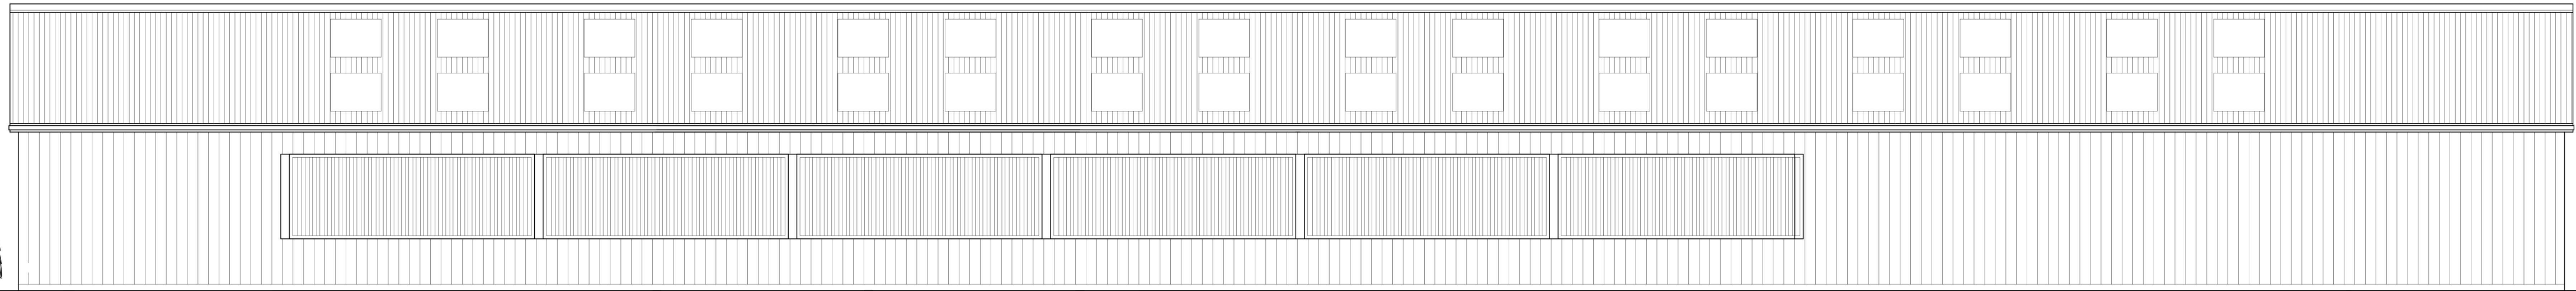


HW
27/11/2020

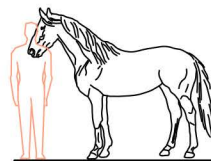

North elevation 1:100

East elevation 1:100

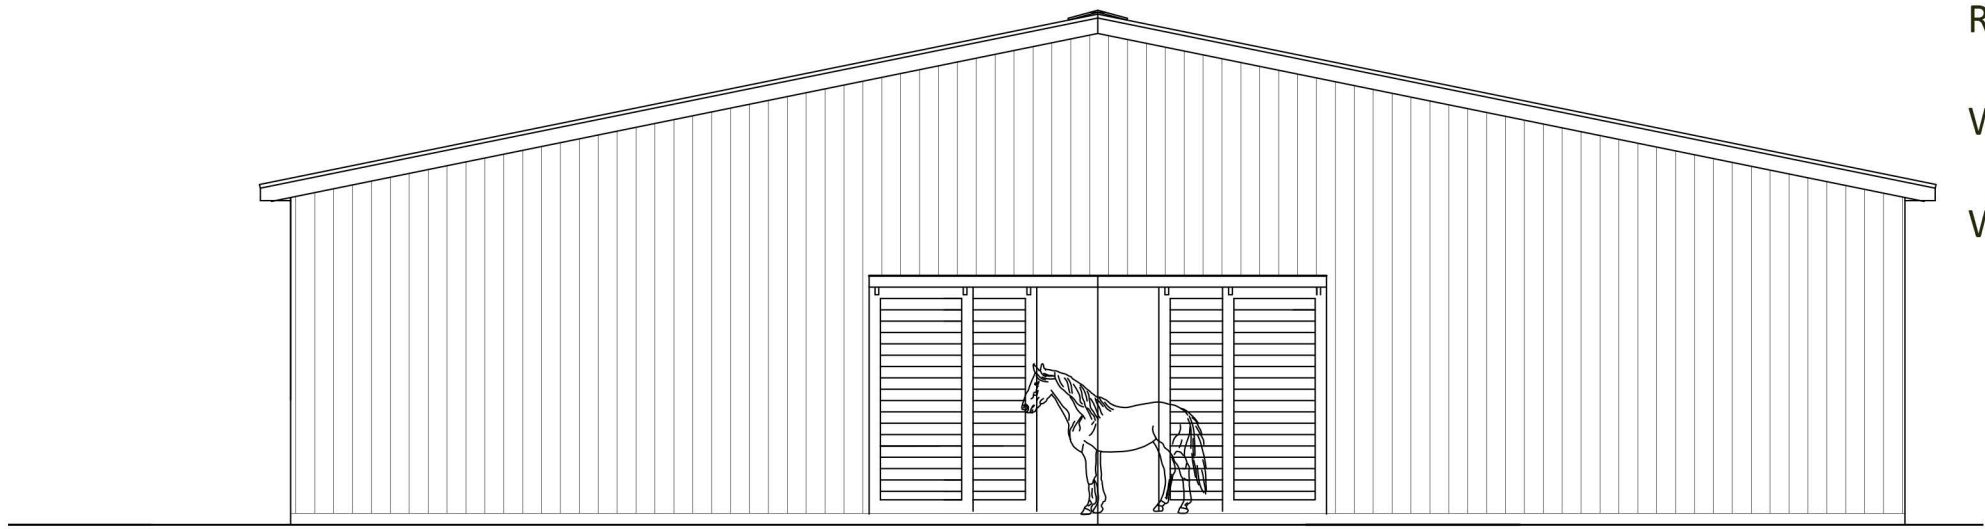


FACING MATERIALS:


Roof: Grey (metal) profiled agricultural sheeting.

Walls: Natural finish vertical wooden boarding


Windows: Grey casements

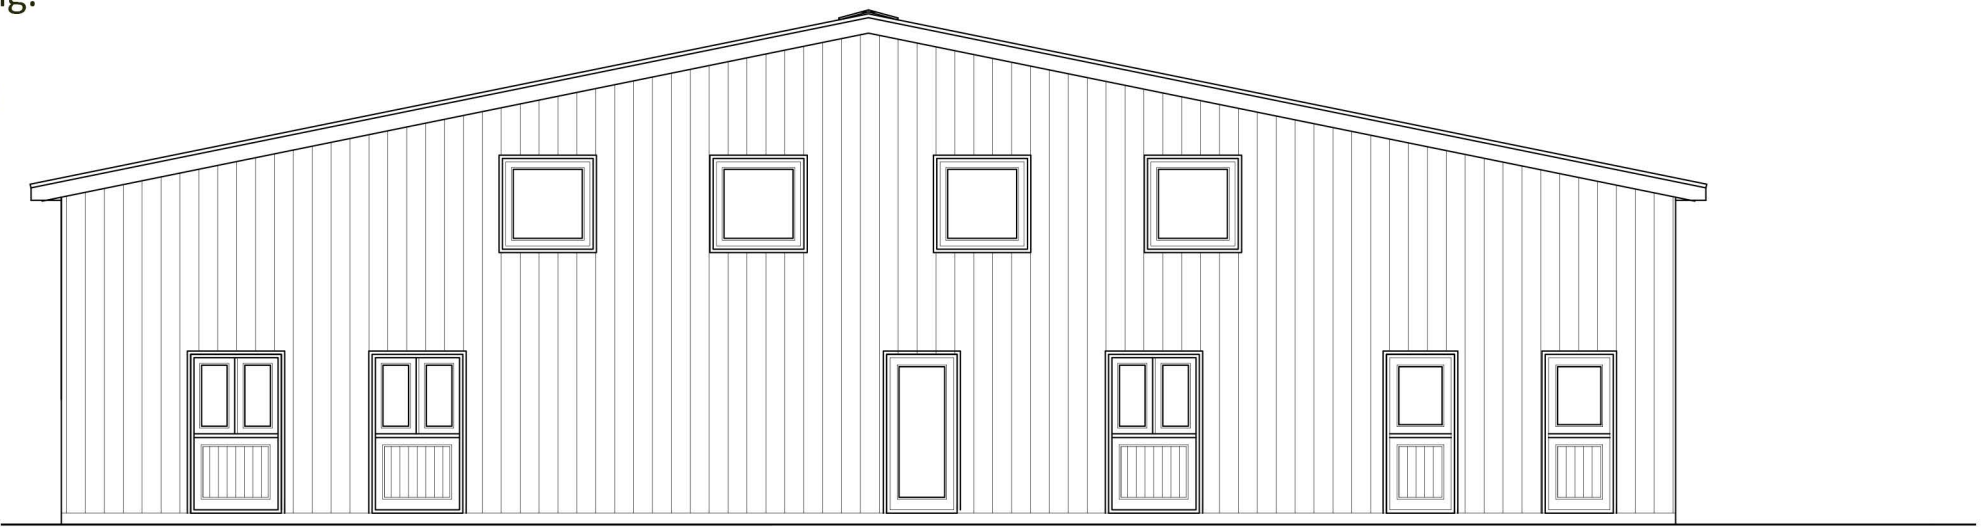

West elevation 1:100

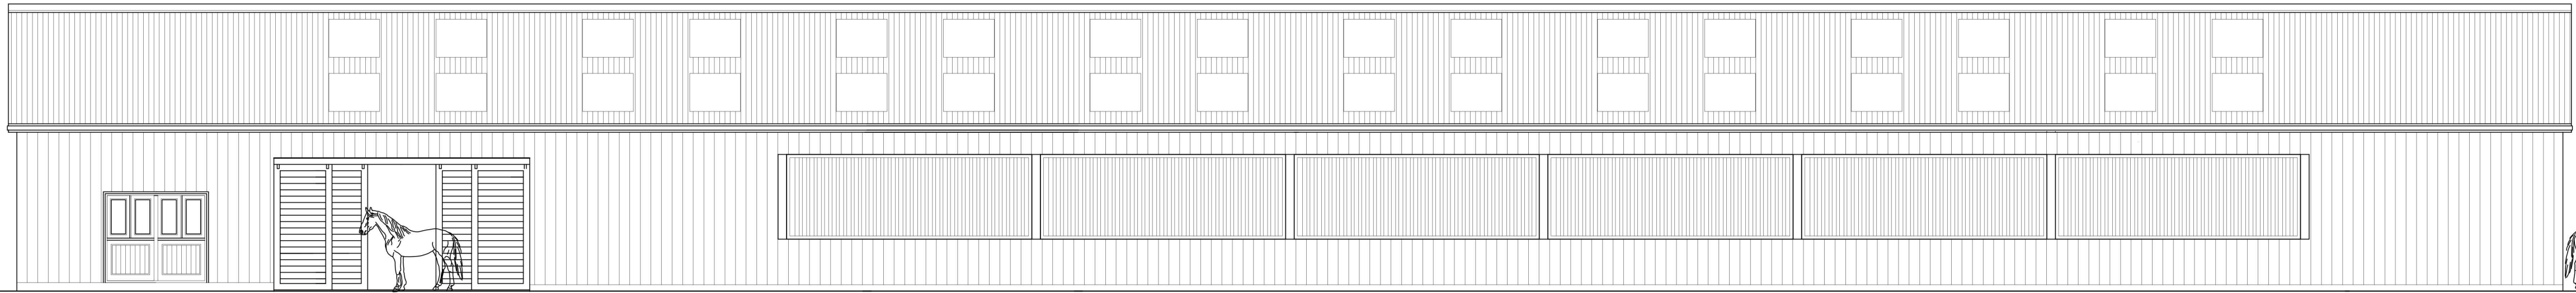

South elevation 1:100

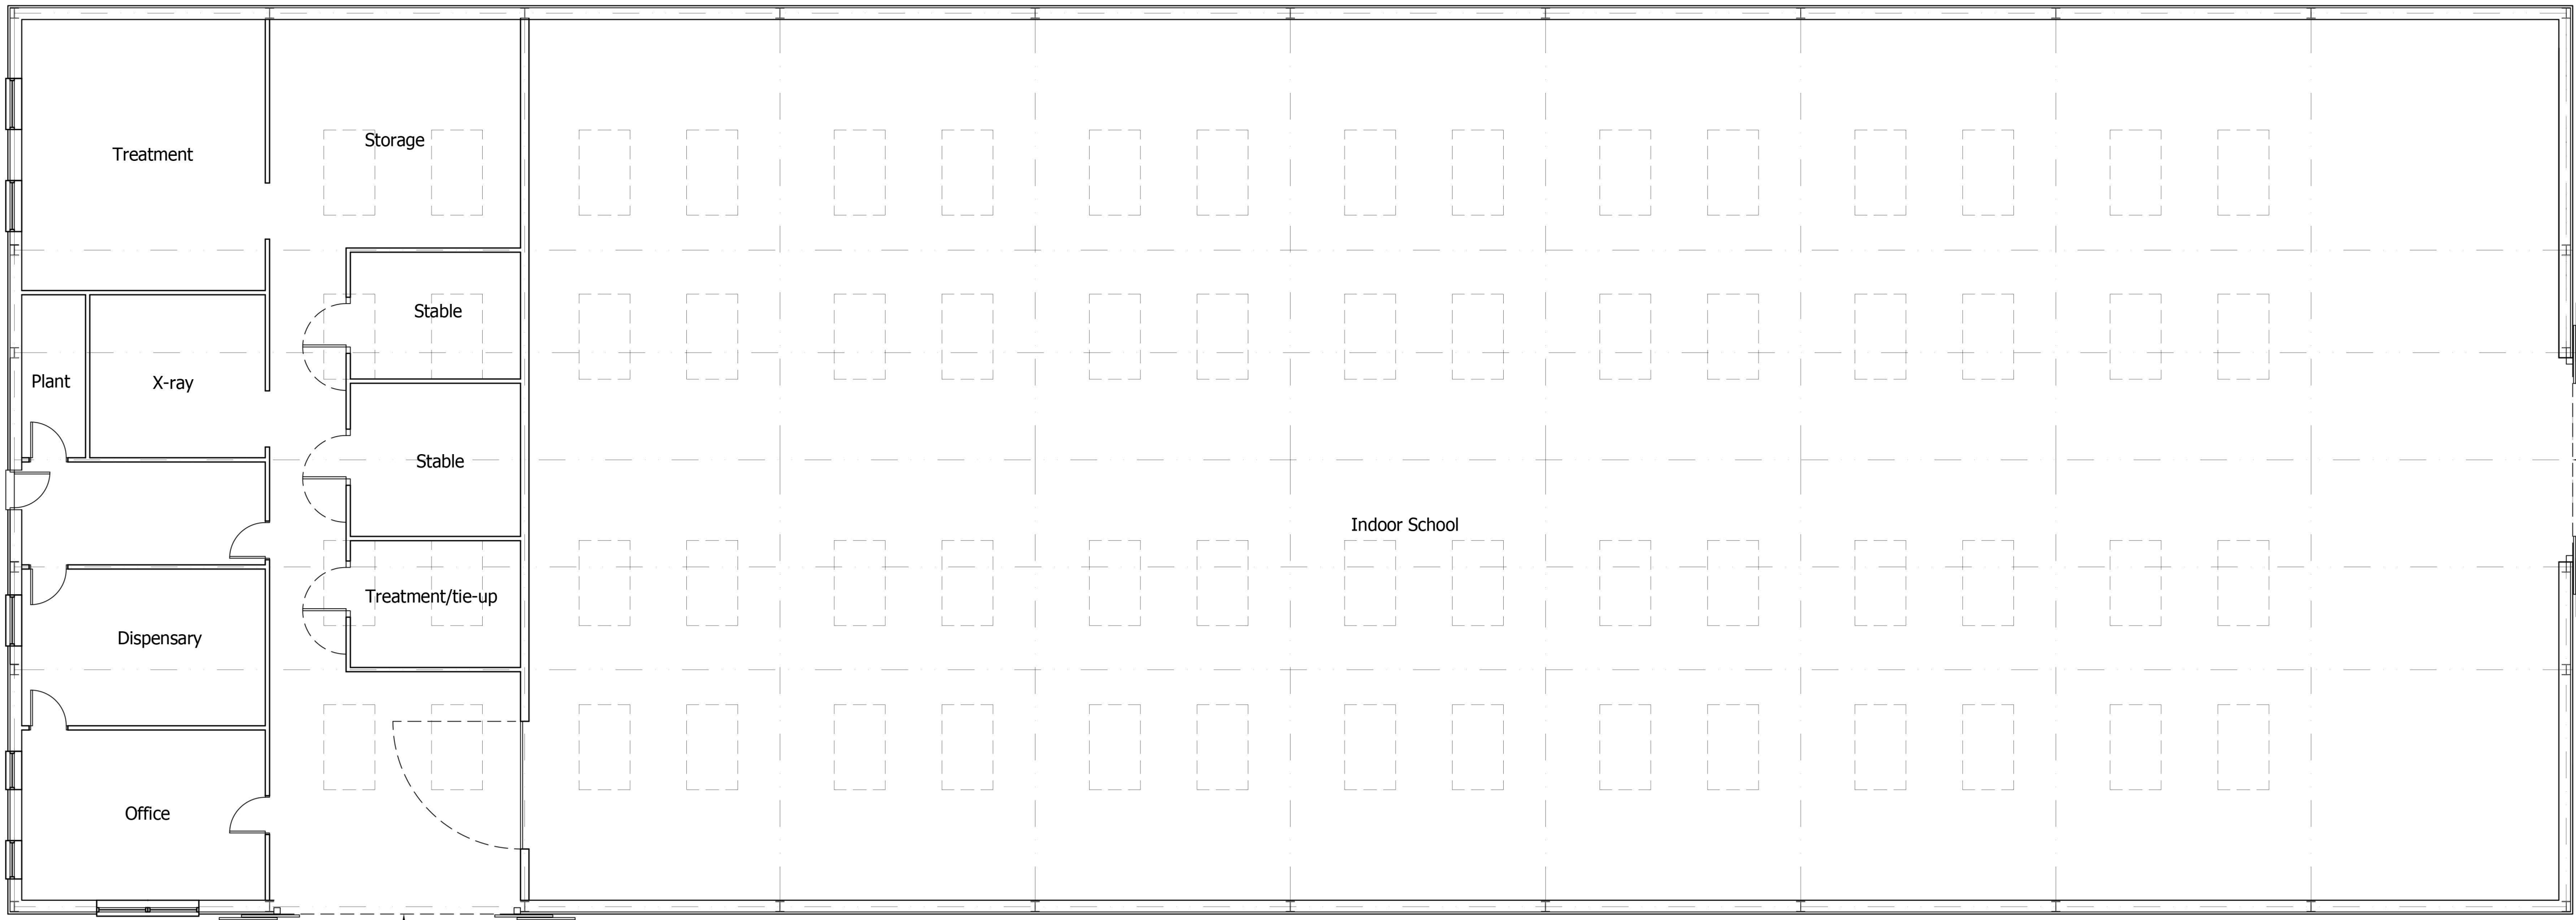

Proposed plan of Barn 1:100

PROJECT
The Mill House, Poulton, Marlborough

REVISION	DATE	AMENDMENTS
0	1	2
3	4	5
6	7	8
9	10	11

SCALE BAR - 1:100



Proposed barn
MATHEWSON WATERS ARCHITECTS
1:100 @ A1
The Old Surgery
Crowle Road · Lambourn
Berkshire · RG17 8NR
enquiries@mw-architects.co.uk
01488 73231
www.mw-architects.co.uk
RIBA #
17128.106-E
© MATHEWSON WATERS ARCHITECTS LTD
Chartered Practice

ALL FIGURED DIMENSIONS ARE TO BE TAKEN IN PREFERENCE TO SCALED DIMENSIONS AND ANY INACCURACIES ARE TO BE REPORTED TO THE ARCHITECT. DIMENSIONS TO BE CHECKED ON SITE BEFORE ANY WORK IS PUT IN HAND OR PREFABRICATED. COPYRIGHT OF THIS DRAWING IS RETAINED BY THE ARCHITECT AND IT MUST NOT BE REPRODUCED WITHOUT THEIR WRITTEN CONSENT.