



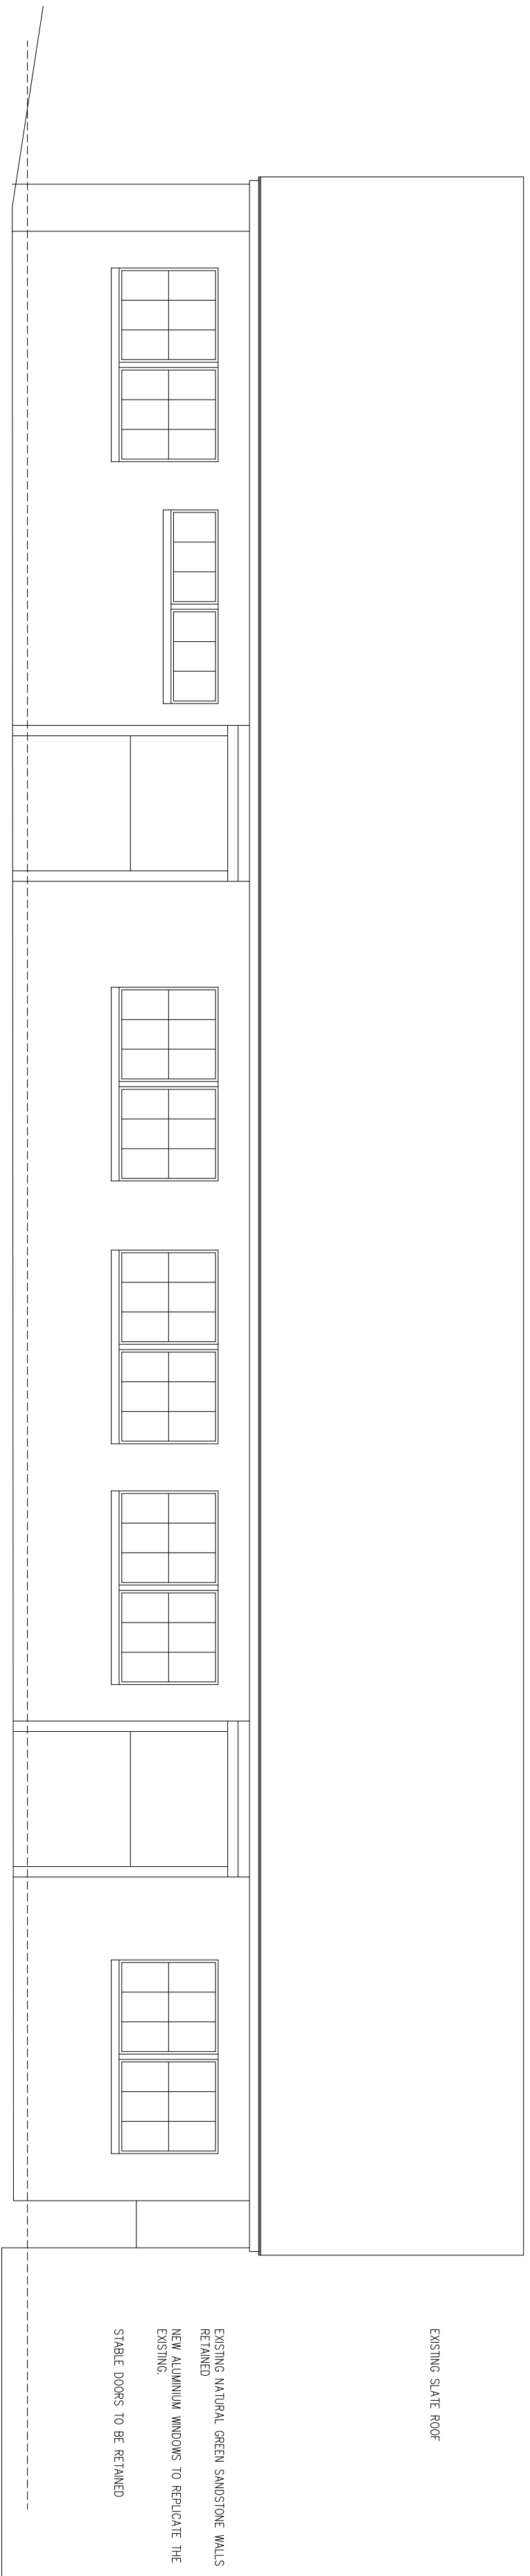


EAST ELEVATION

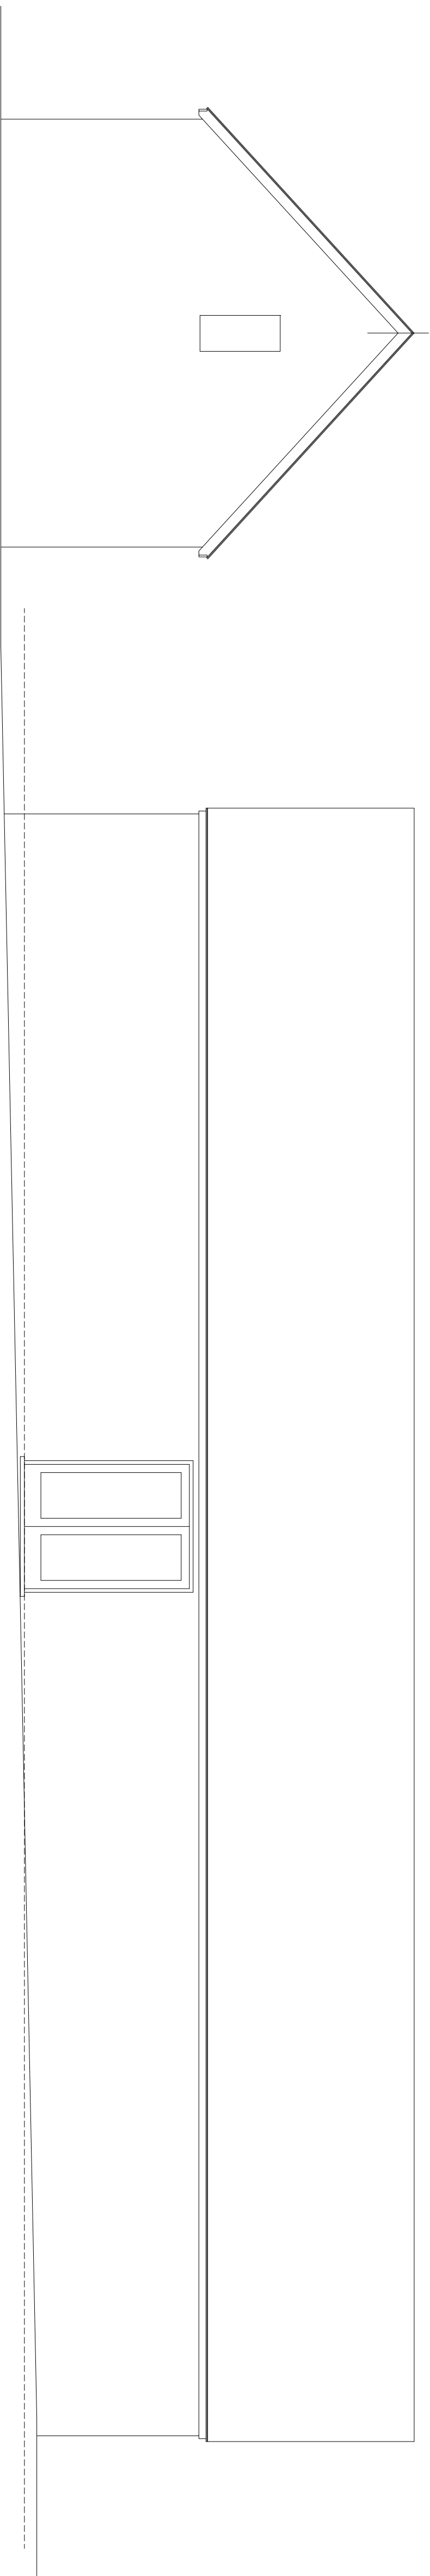

NORTH

WEST

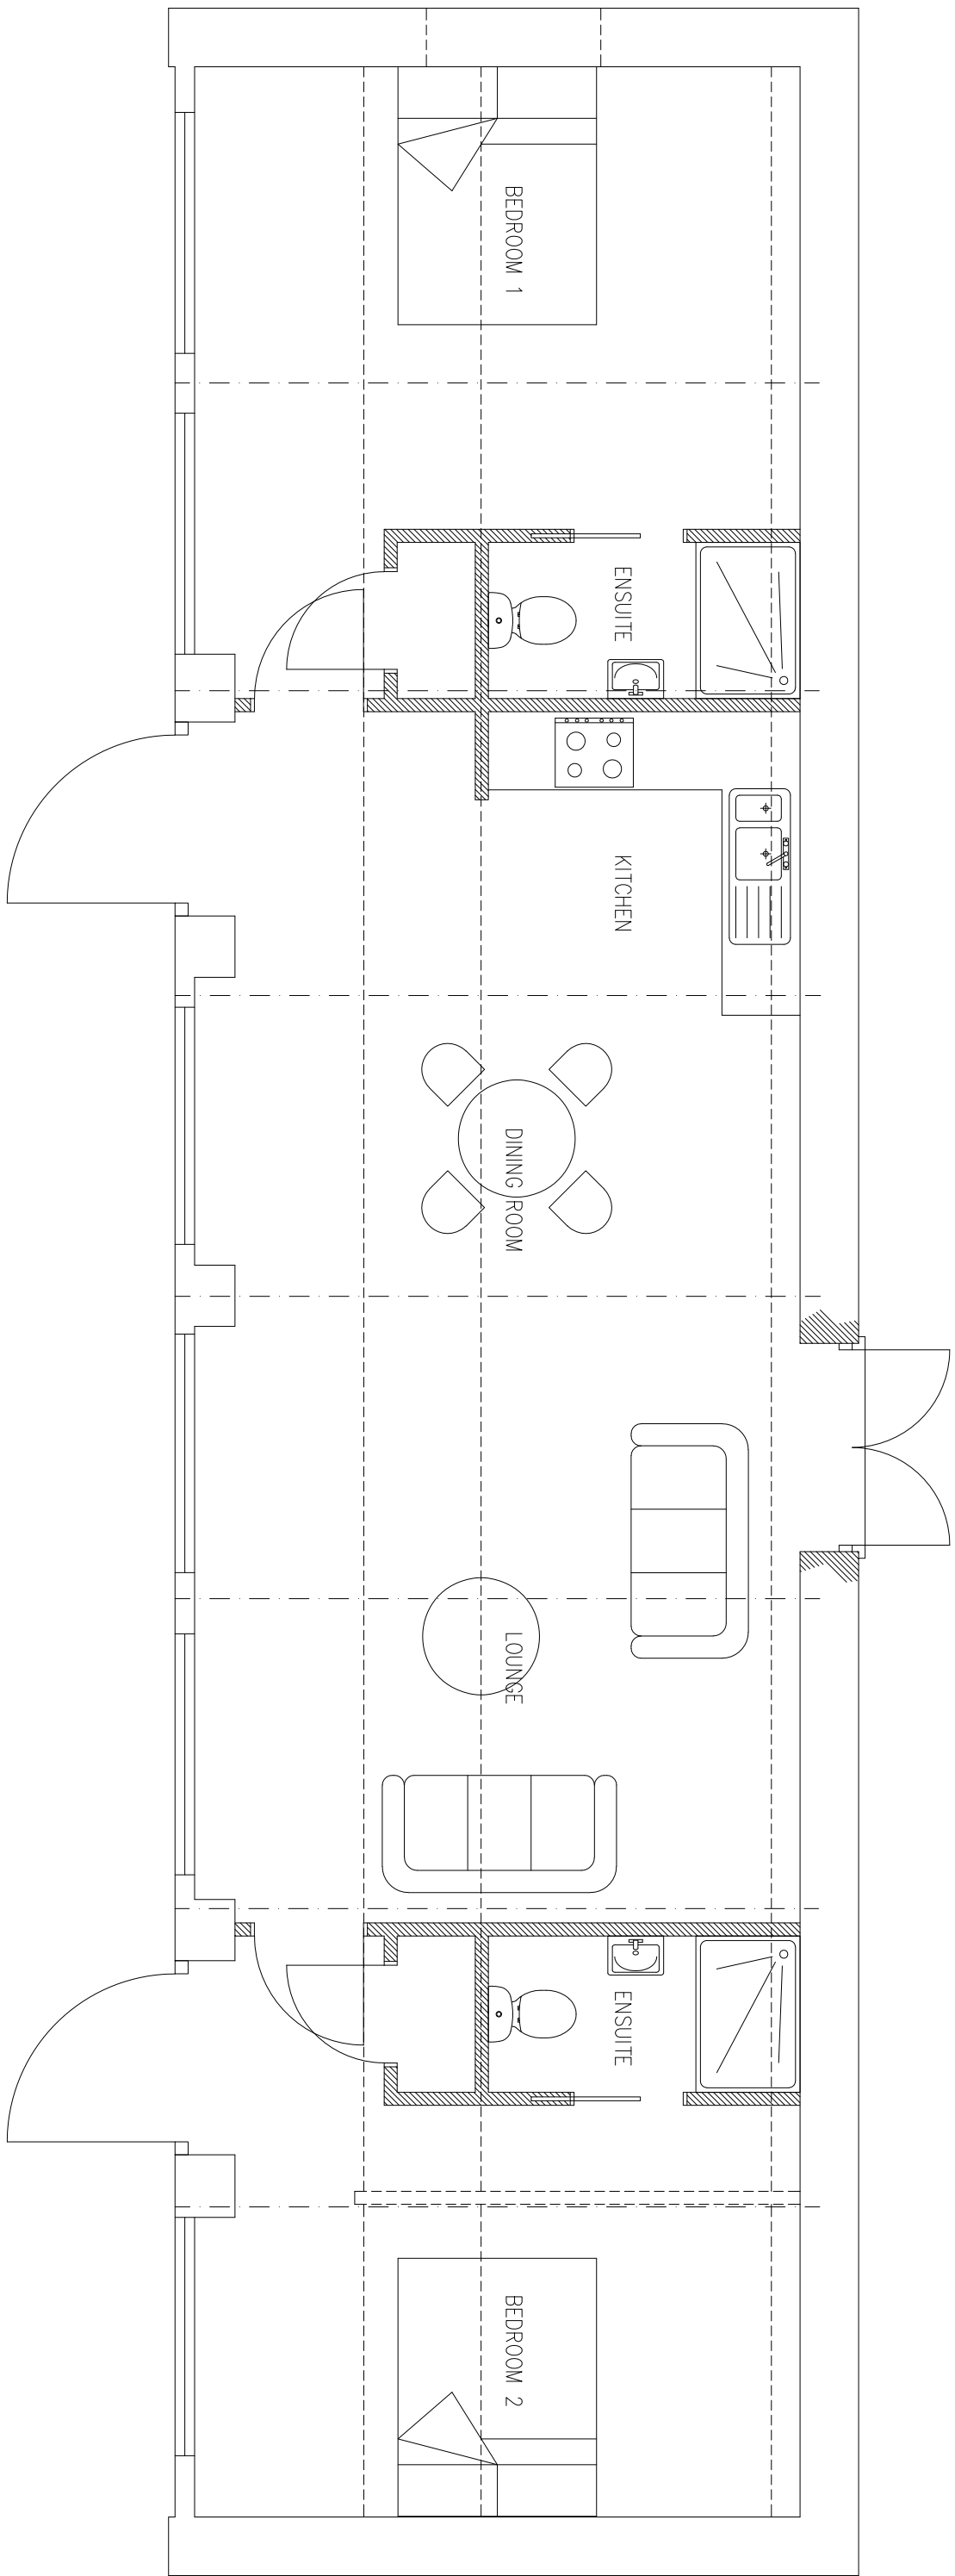

GROUND FLOOR PLAN 1:50

100sqm TOTAL FLOOR AREA

