
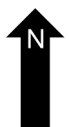
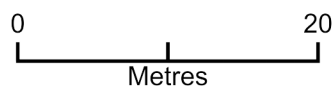


3 Maunditts Old Cottage - PIP

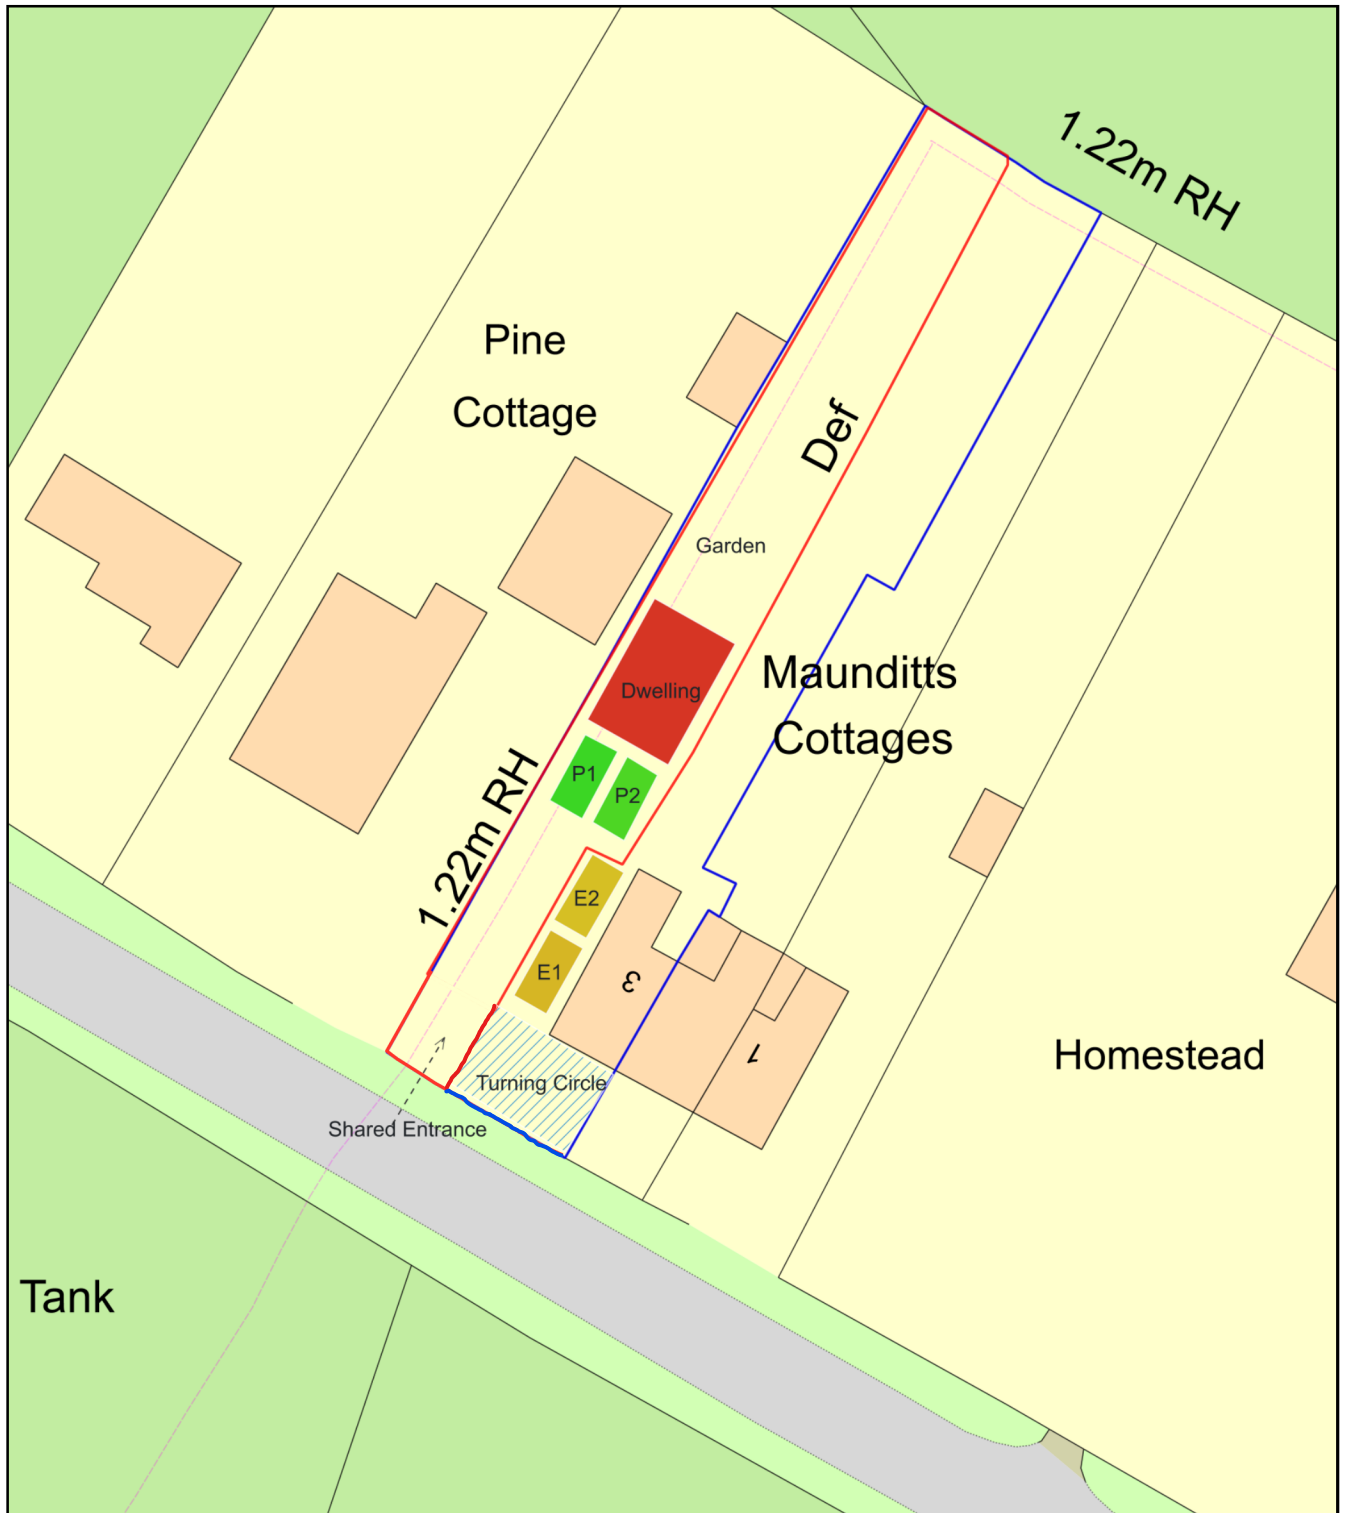

Plan Produced for: Seb Marsh

Date Produced: 17 Sep 2026

Plan Reference Number: TQRQM26260133202238

Scale: 1:500 @ A4