



EAST ELEVATION

SOUTH

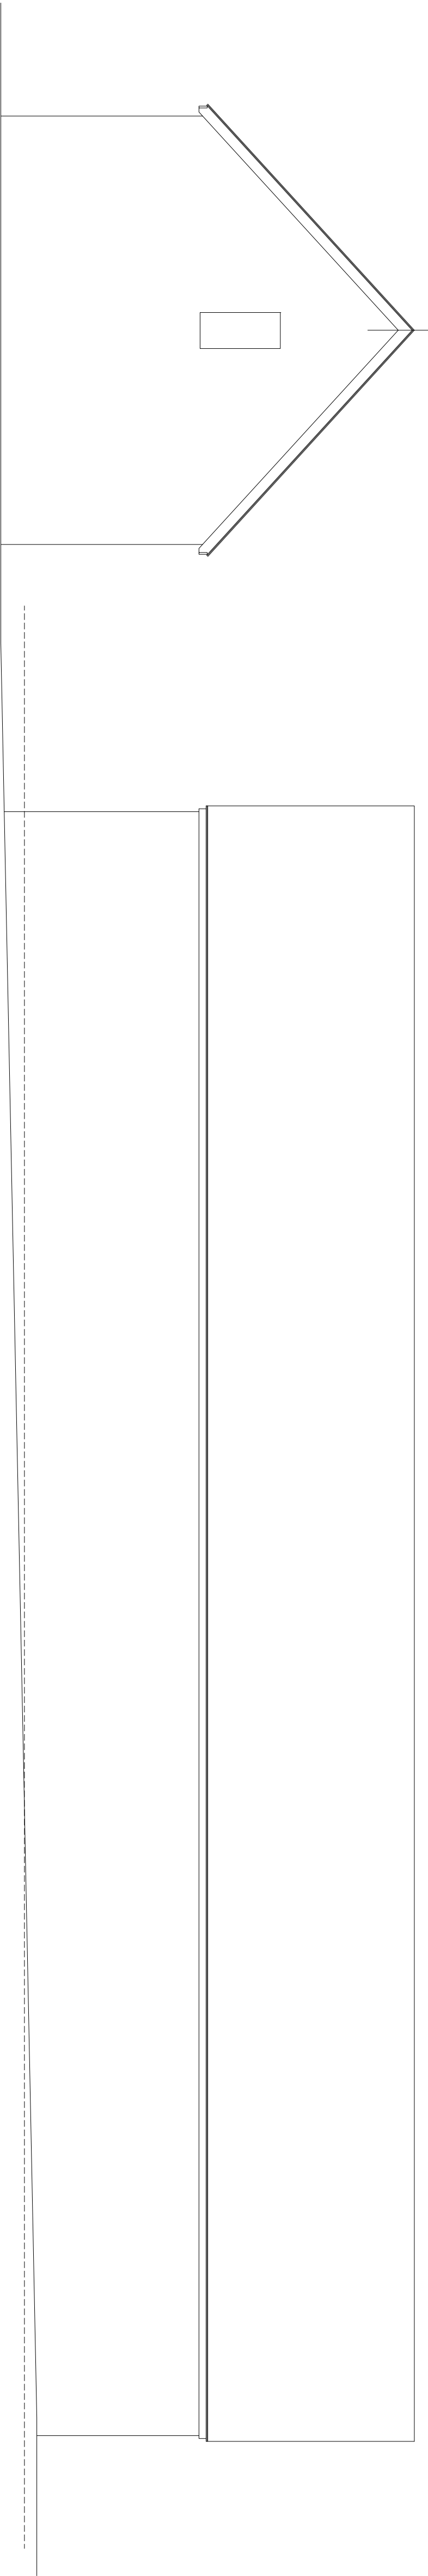


NORTH

WEST

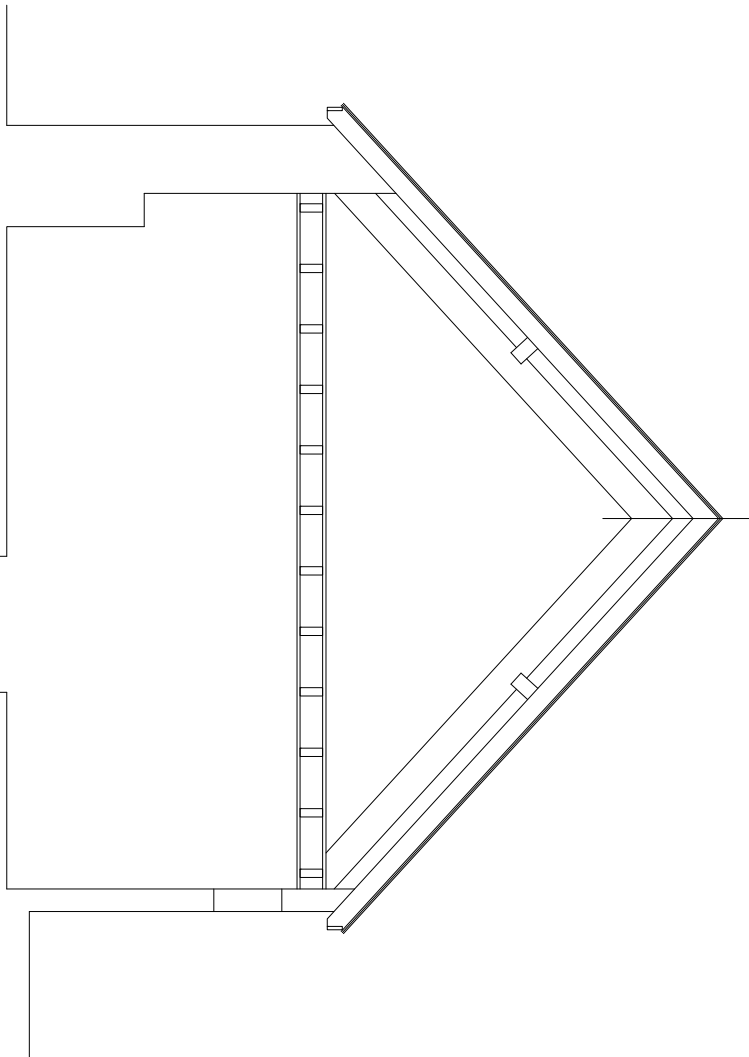

SECTION

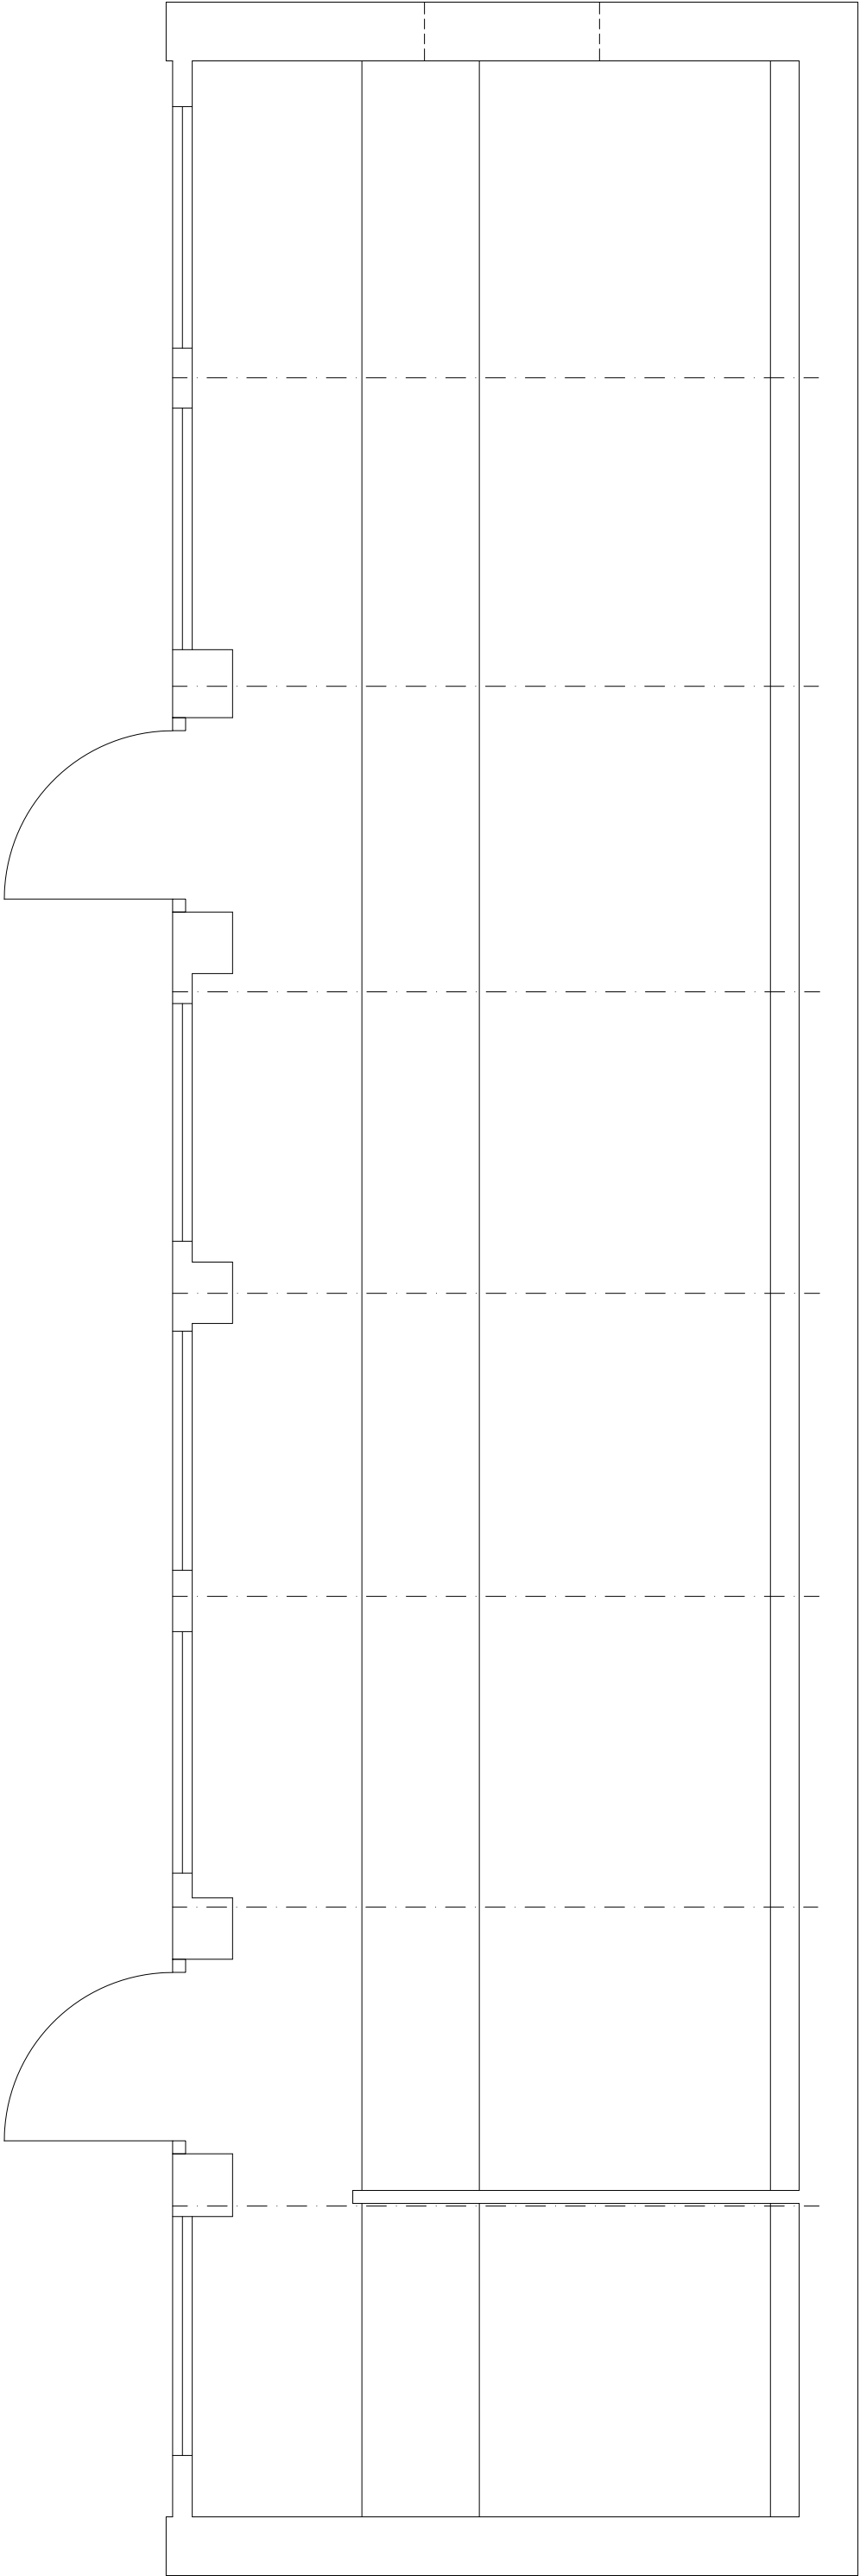

GROUND FLOOR PLAN 1:50

