


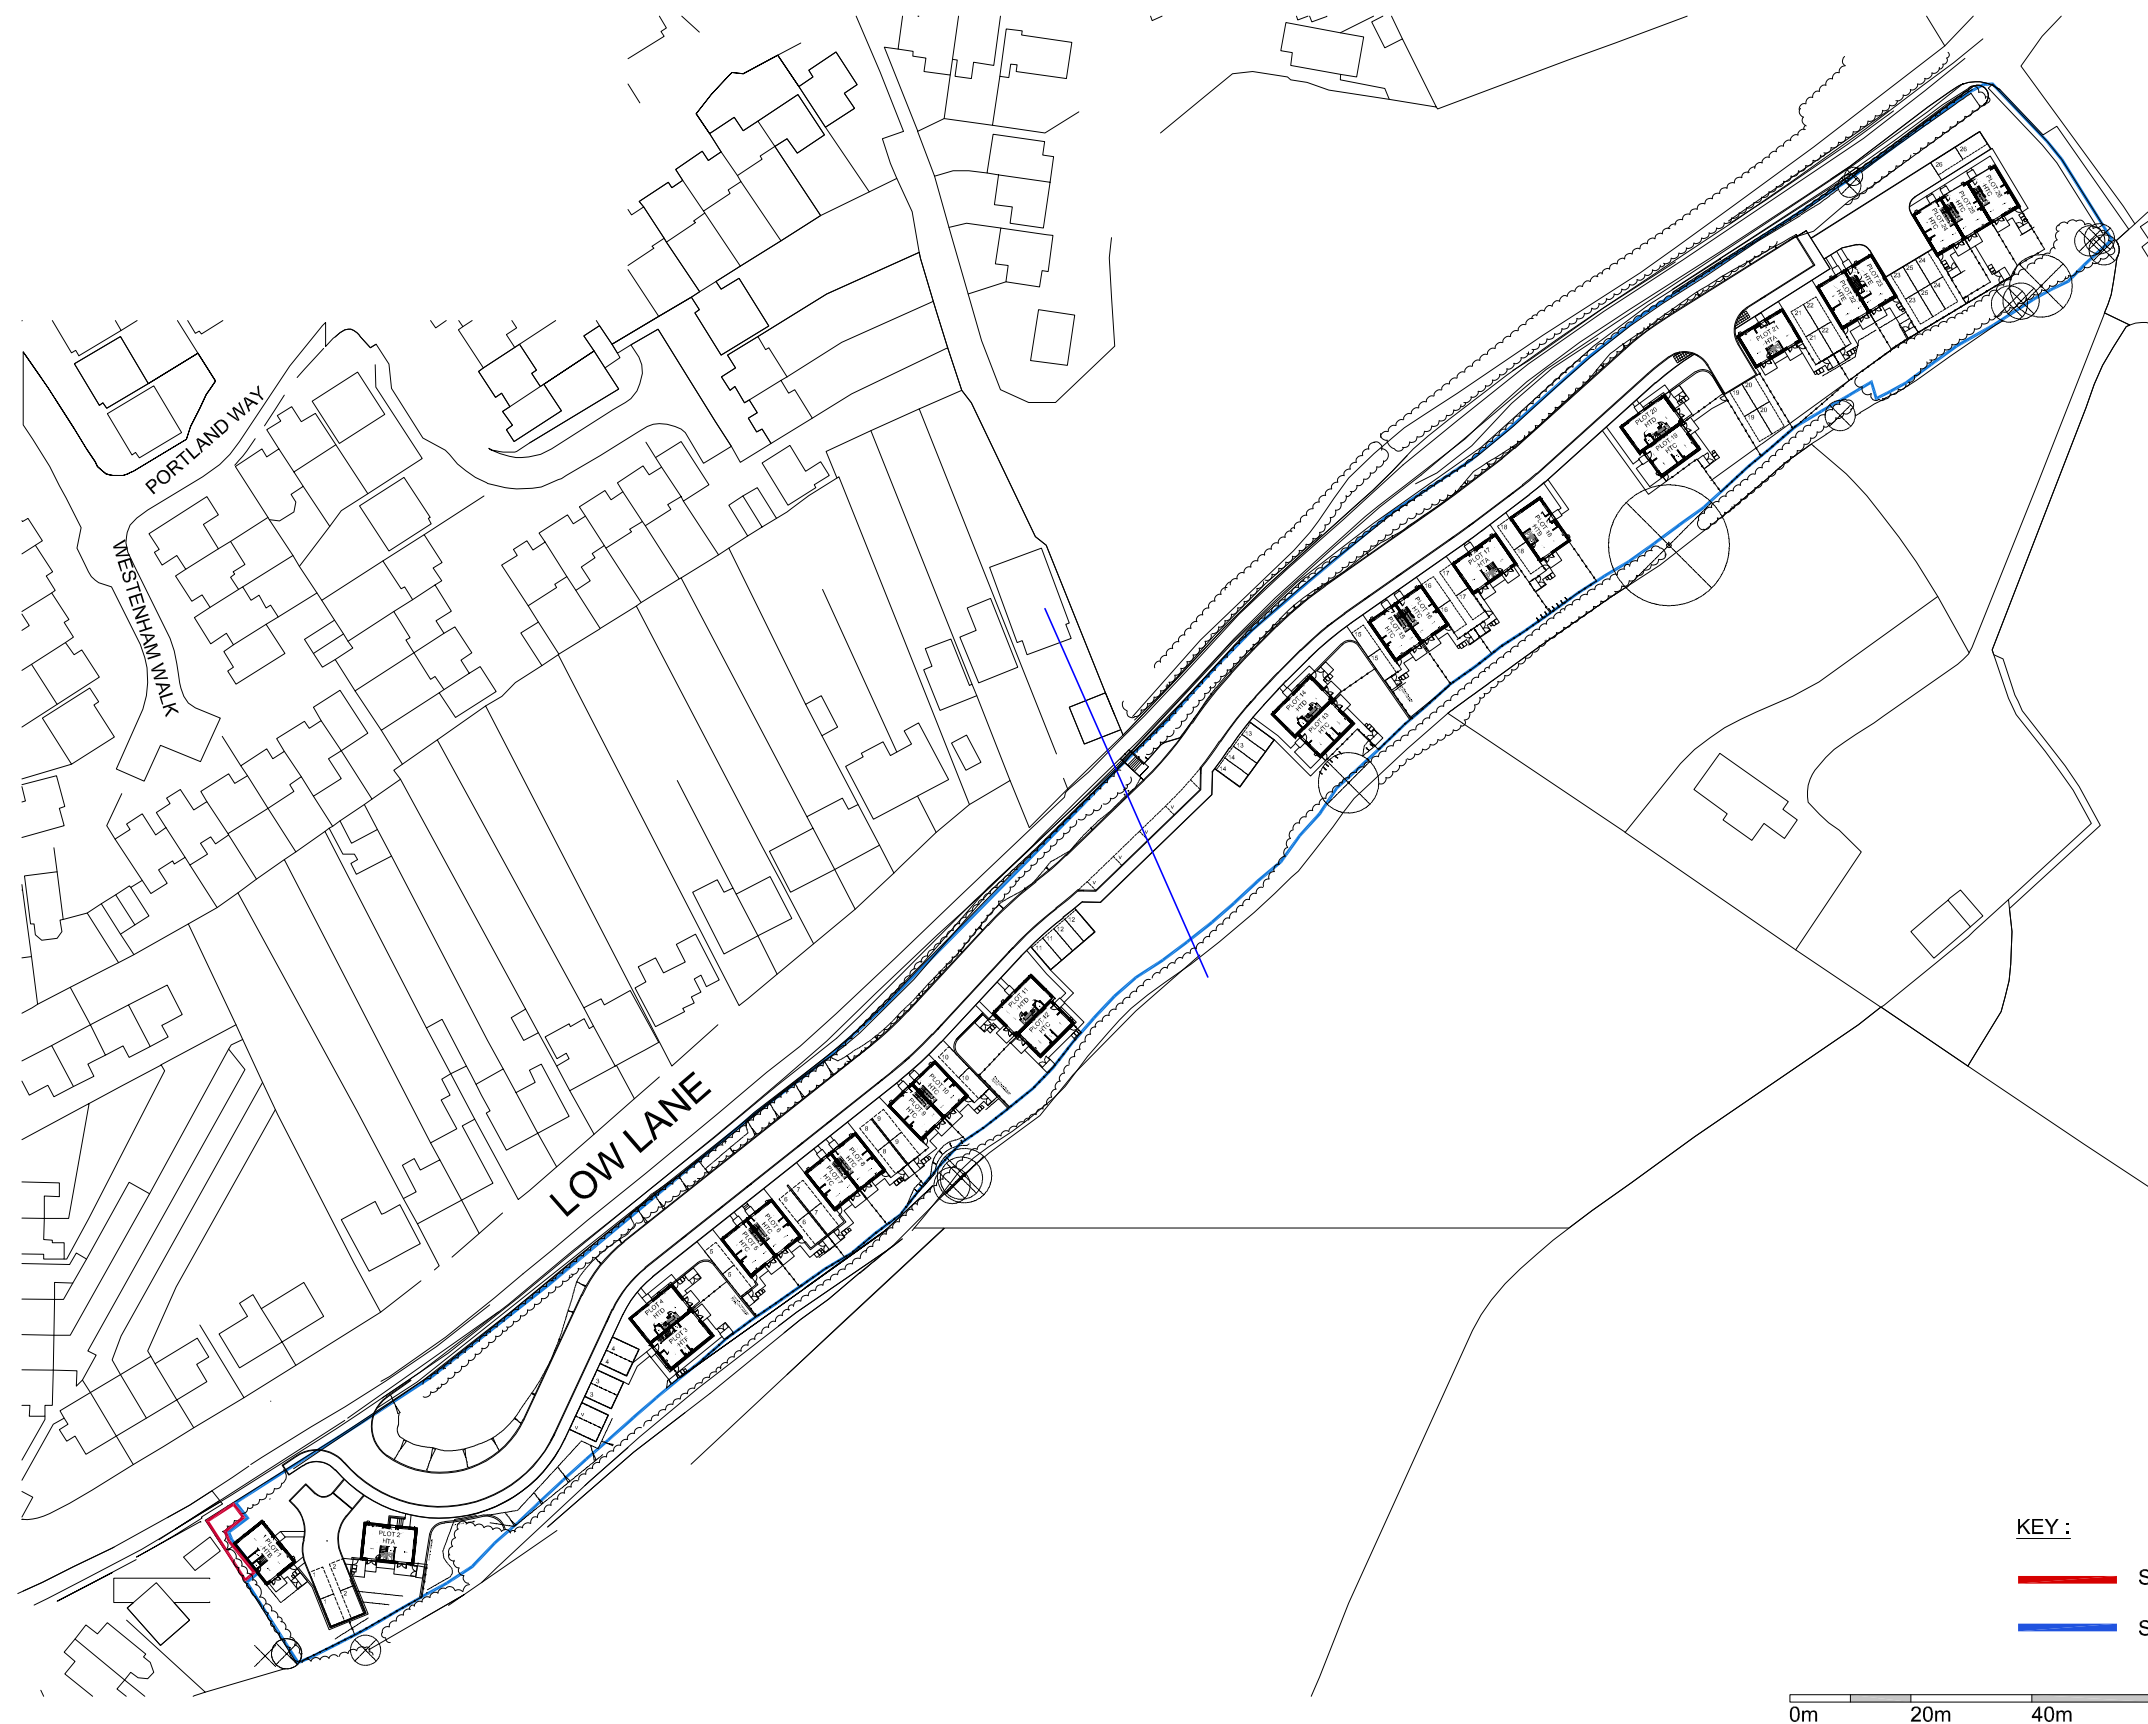

KEY :

Site Boundary

Selwood's Land Ownership

0m 20m 40m 60m 80m 100m

This drawing is copyright and may not be reproduced without the permission of **gcp** Chartered Architects Ltd • All drawings to be read in conjunction with the project specification with all works carried out in accordance with the latest British Standards and Codes of practice • Except for the purposes of assessing planning applications; this drawing is not to be scaled, use figured dimensions only • All dimensions are to be checked on site and any discrepancies between this drawing and other information given elsewhere must be reported to **gcp** Chartered Architects before work proceeds.

P1	Supporting drawing for the full planning application for a new fence on the South West boundary.	MS	28.08.2026
Revision	Description	Rev By	Date

gcp Chartered Architects
ARCHITECTURE | CONSULTING

Suite 10, Corum 2
Corum Office Park
Crown Way
Warmley
Bristol BS30 8FJ

0117 9676286
mail@gcparch.co.uk
www.gcparch.co.uk



Project Title: LOW LANE, CALNE

Drawn By: MS

Date: 26.08.2026

Checked By: JB

Scale: 1:1250@A3

Drawing Title: SITE LOCATION PLAN

Drawing No: 24006/SITE20 Rev: P1

Status: PLANNING