


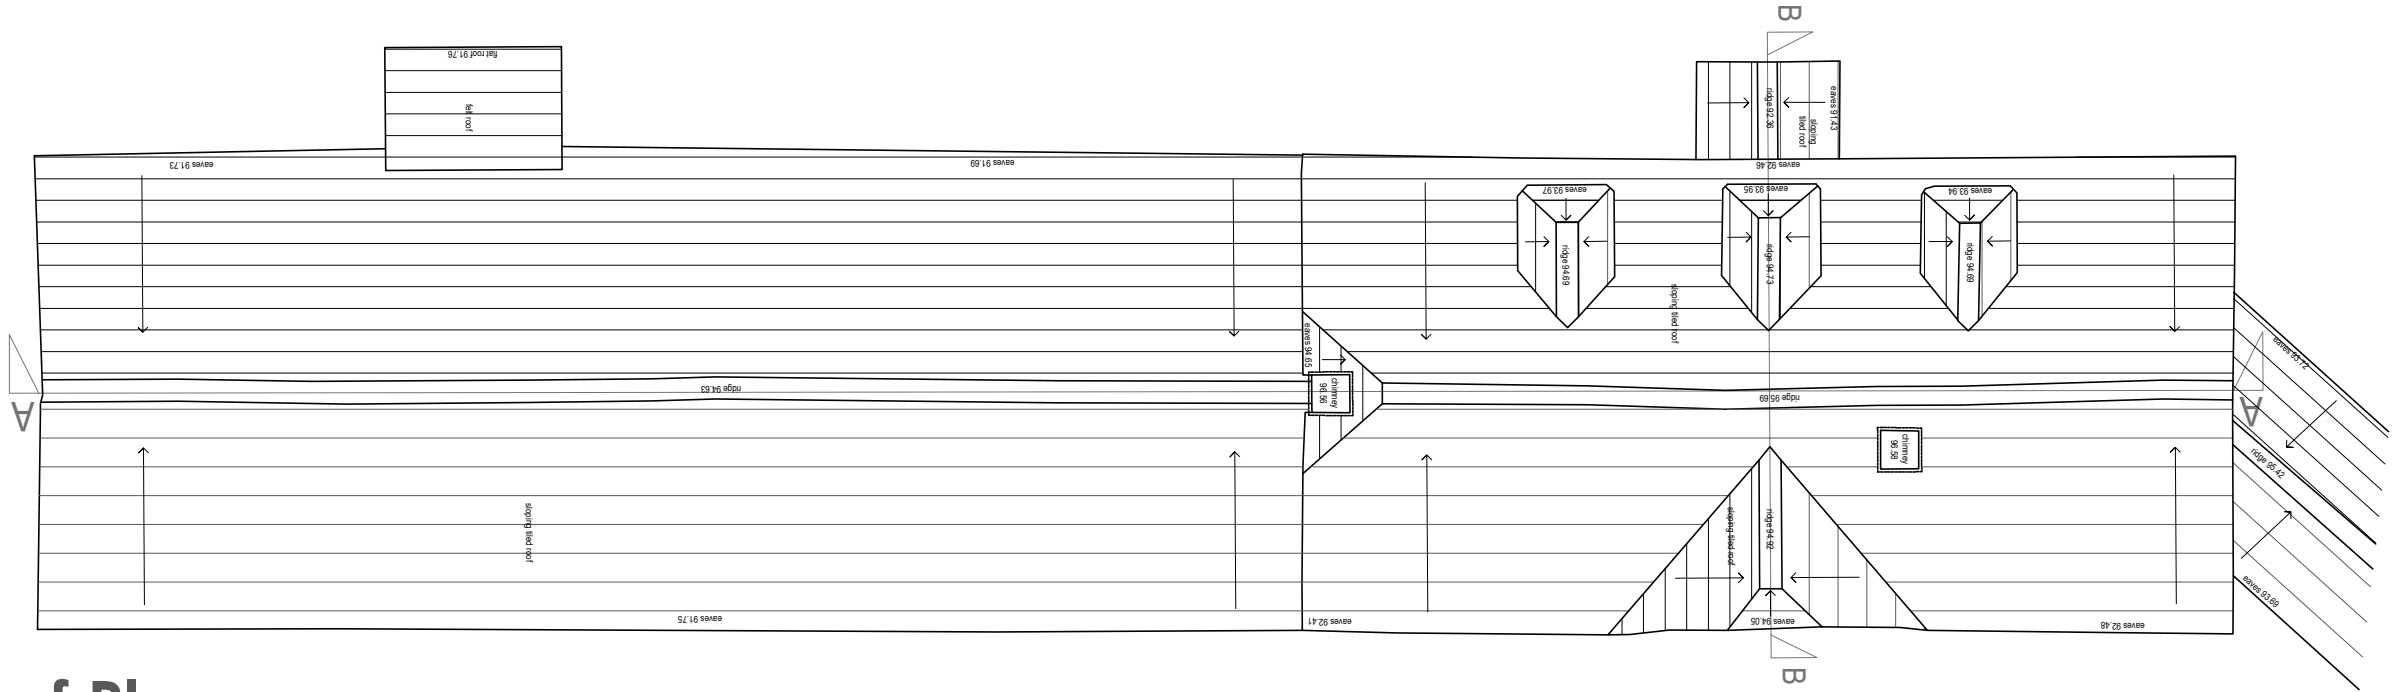


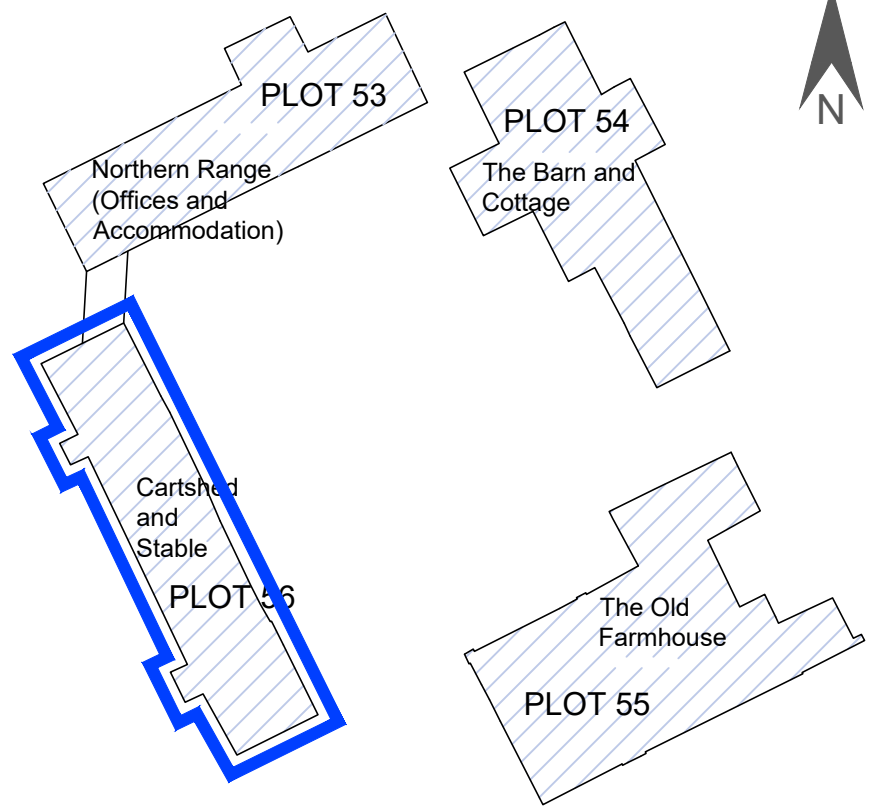


Roof Plan

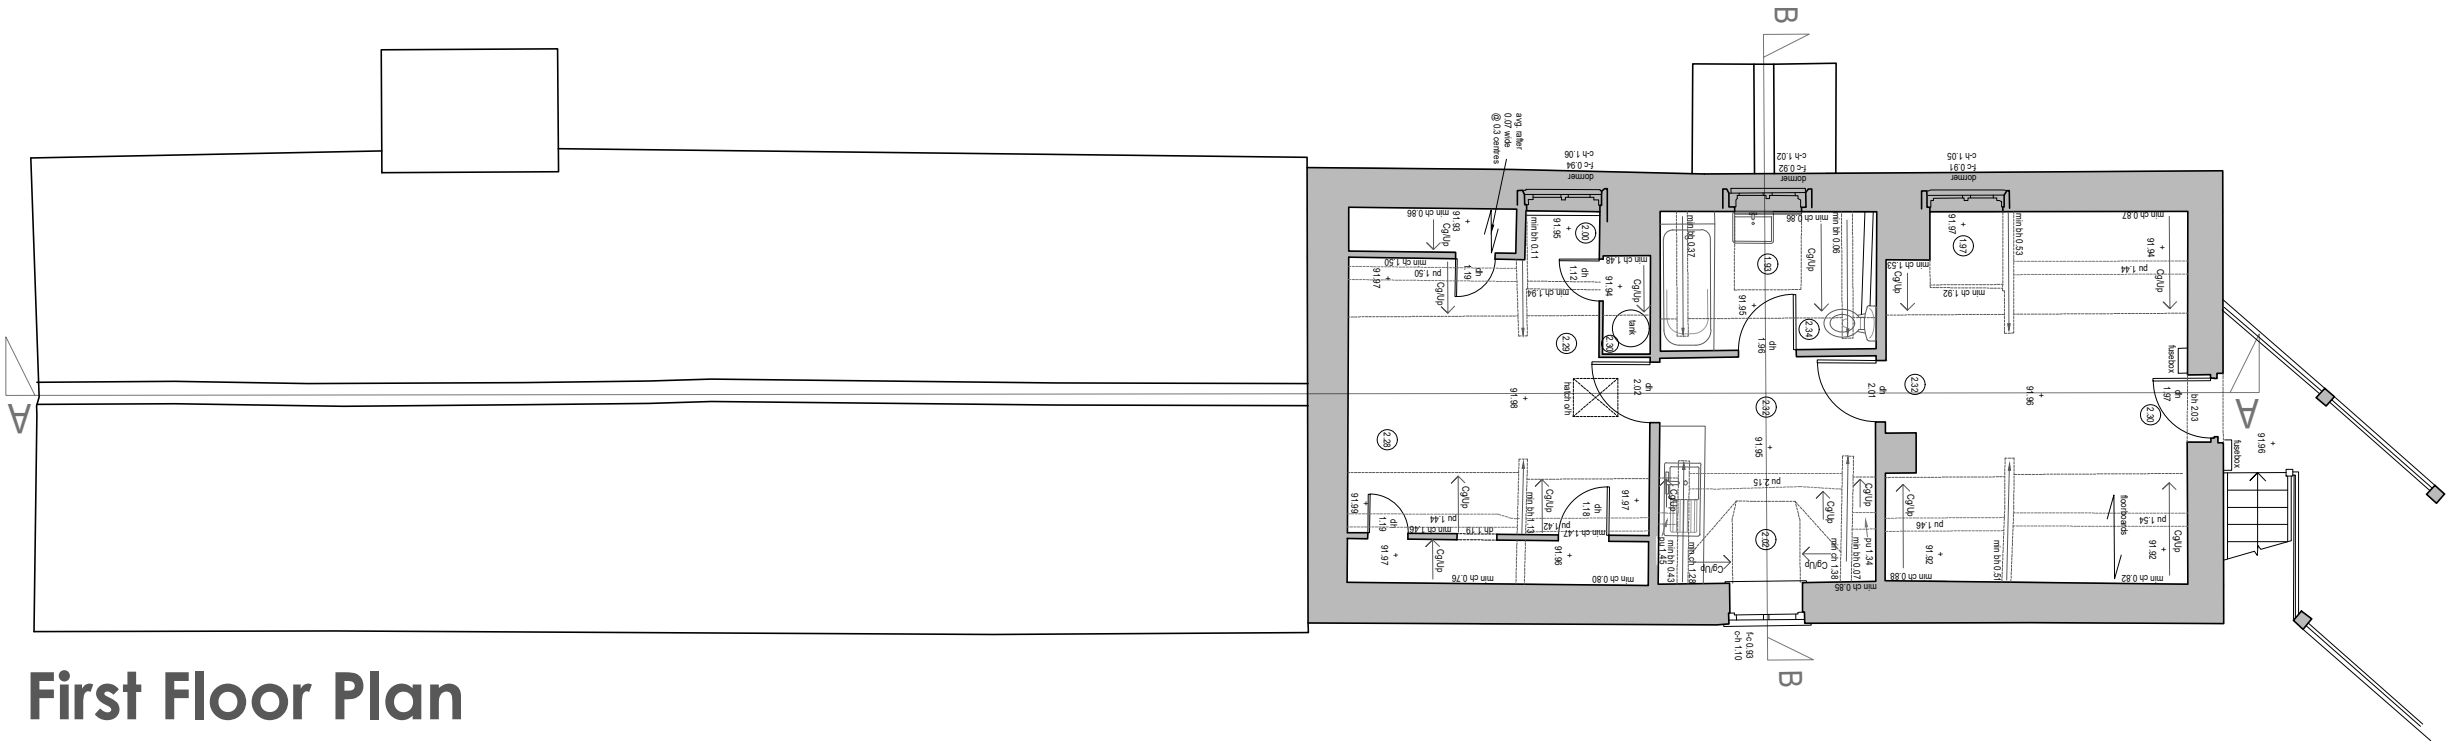


First Floor Plan

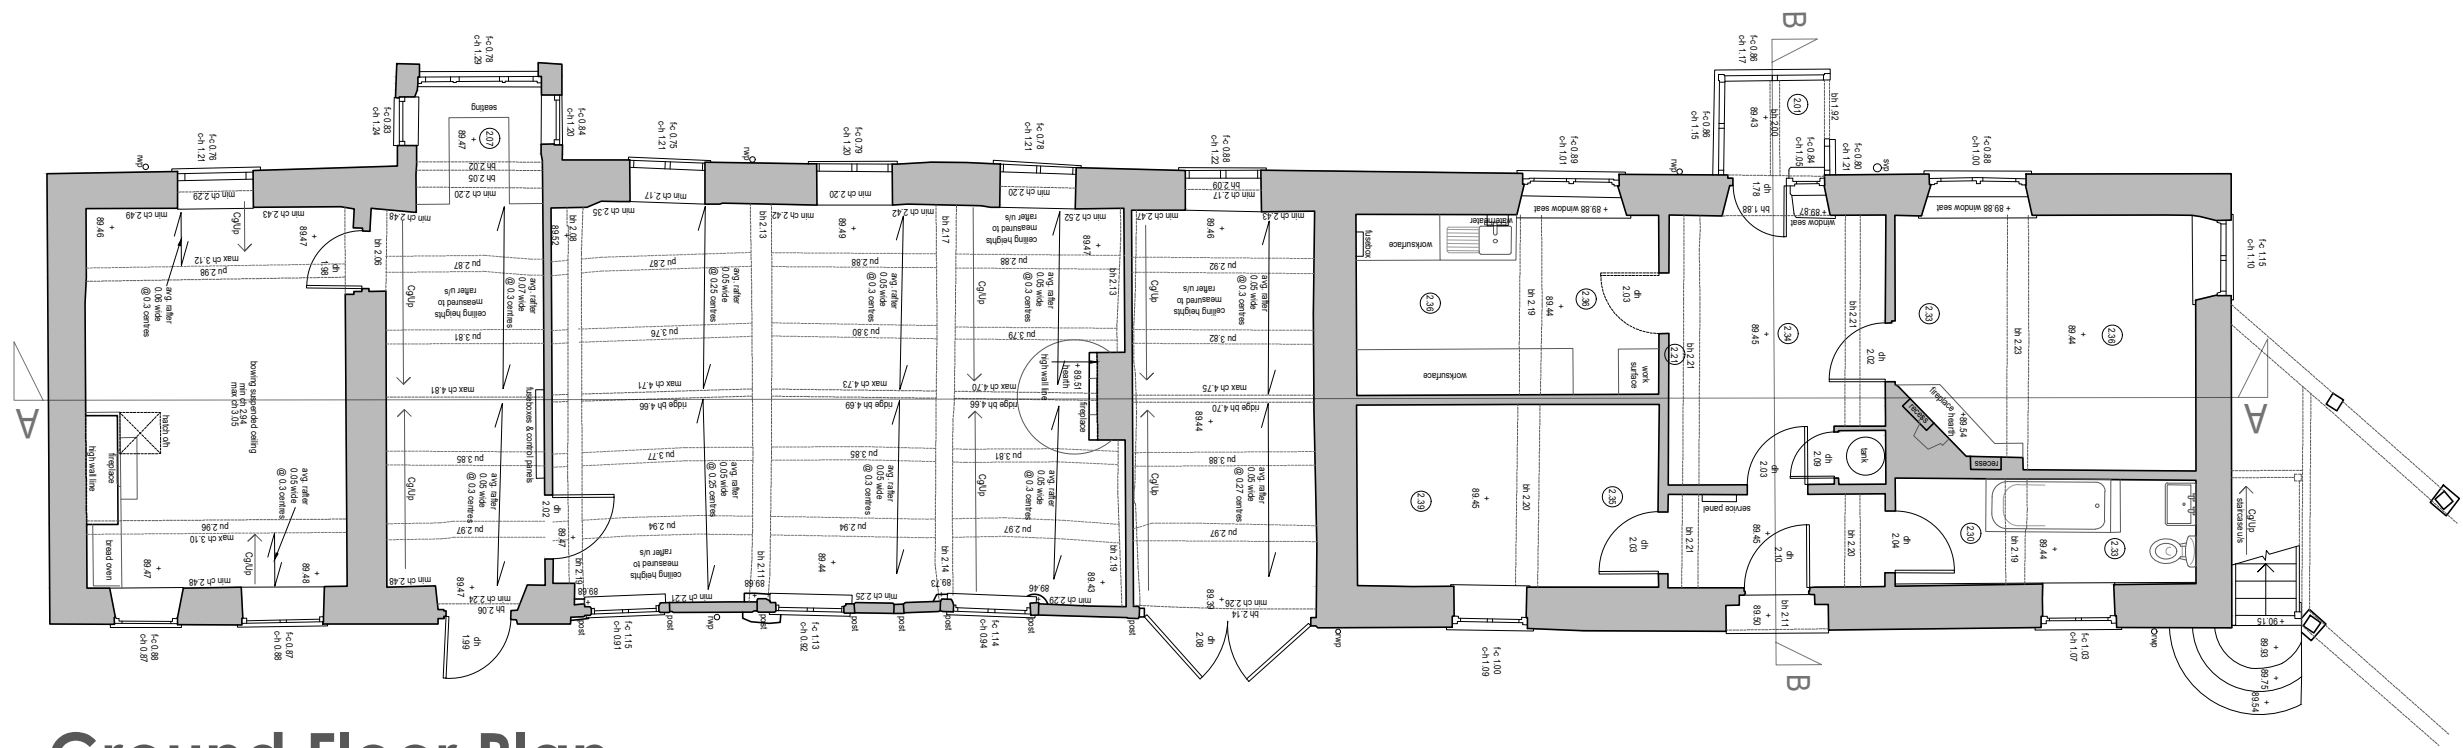

Ground Floor Plan

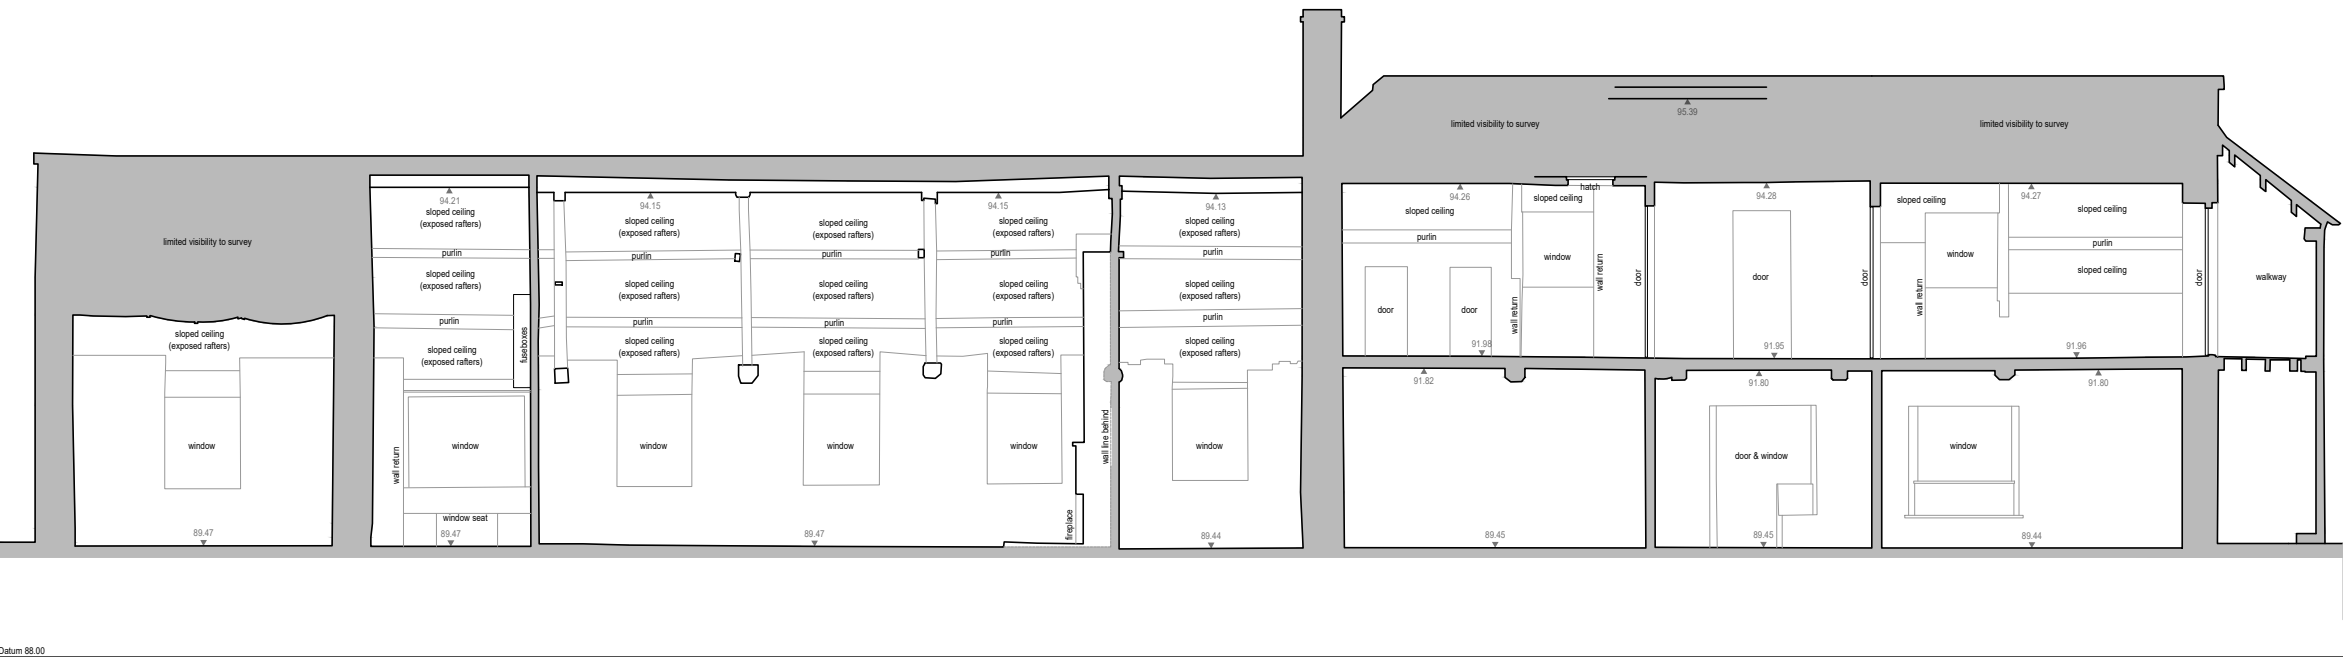


Section AA

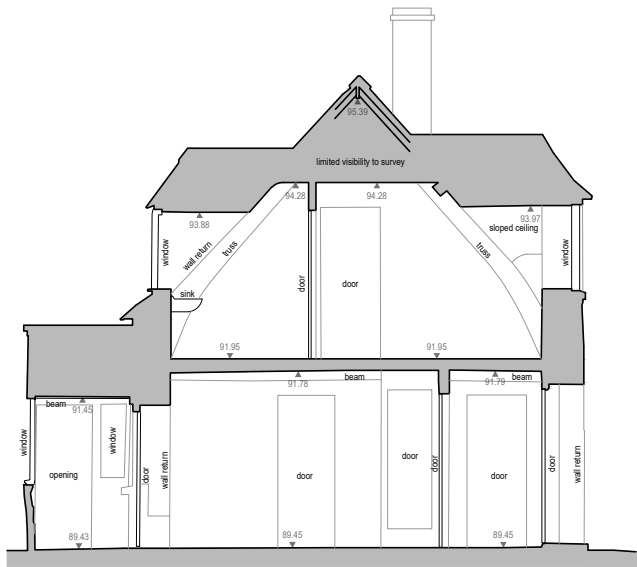


Section BB




South West Elevation

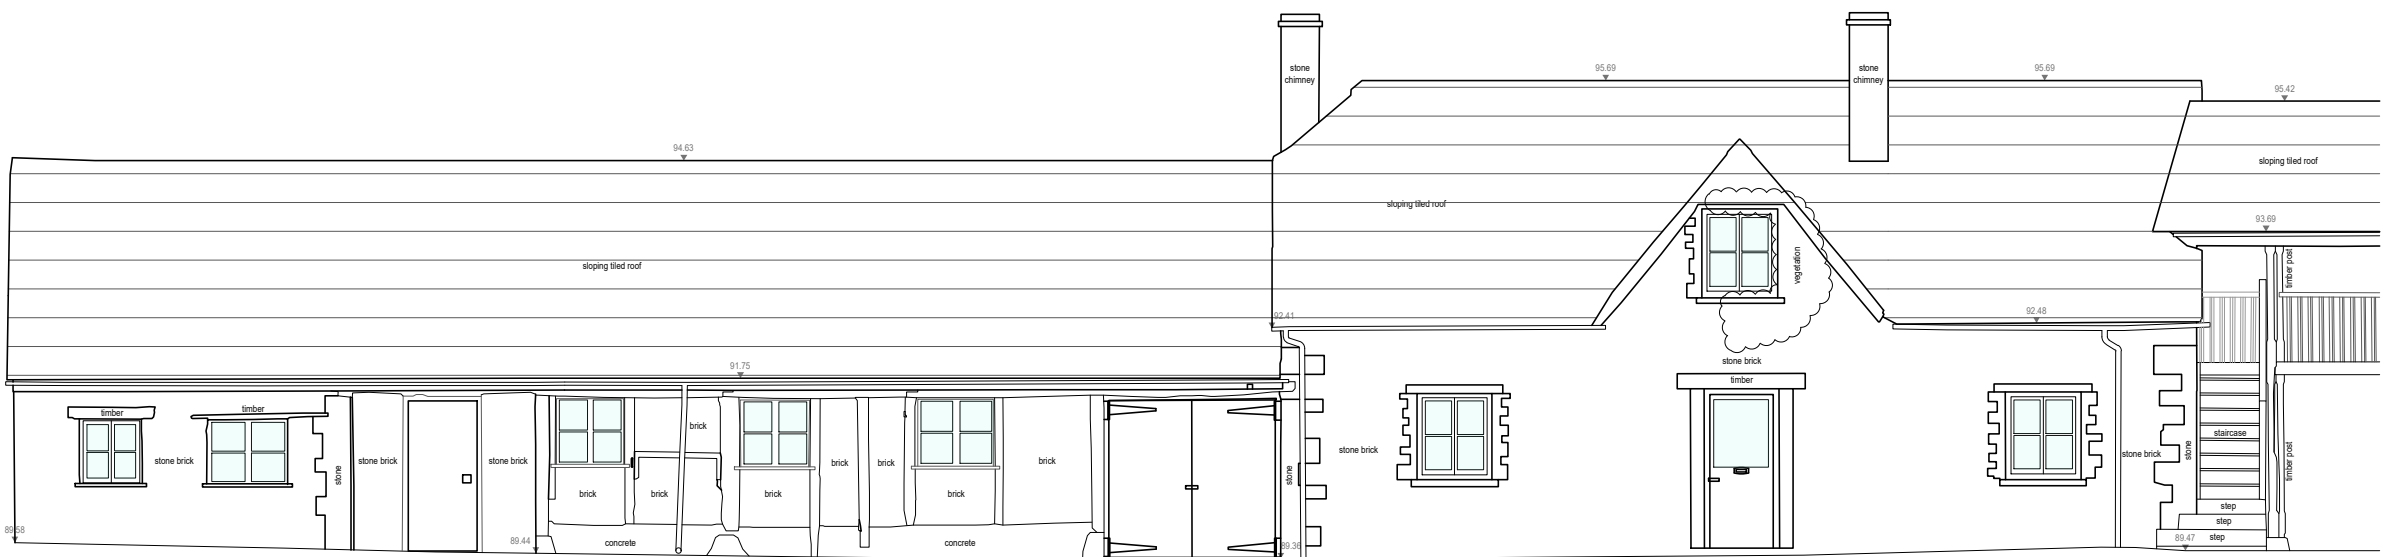

North East Elevation

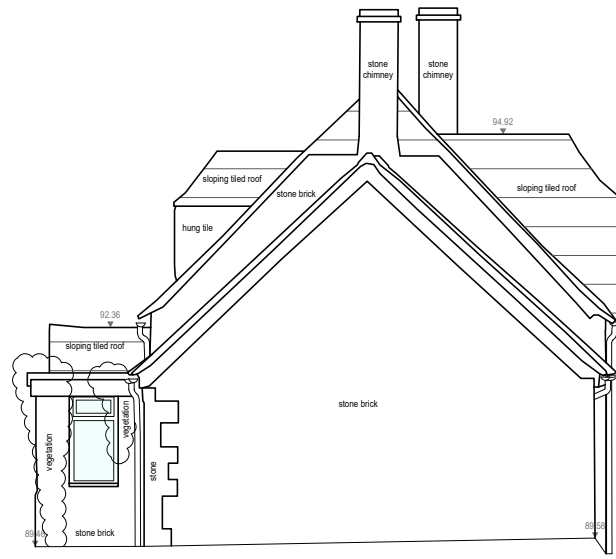

South East Elevation

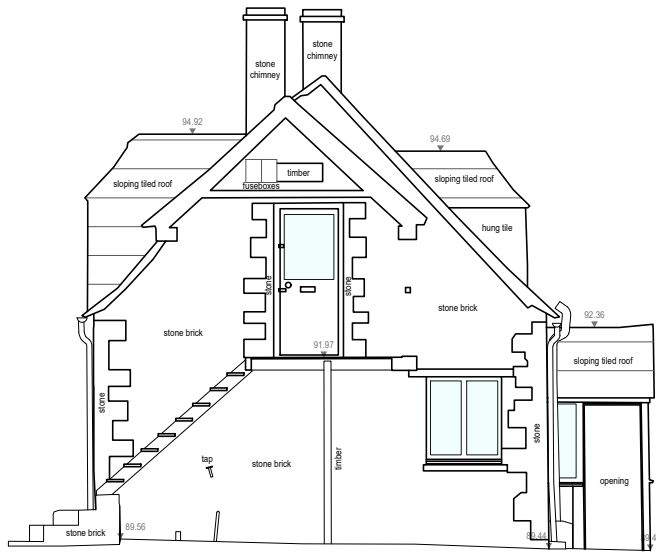

North West Elevation