



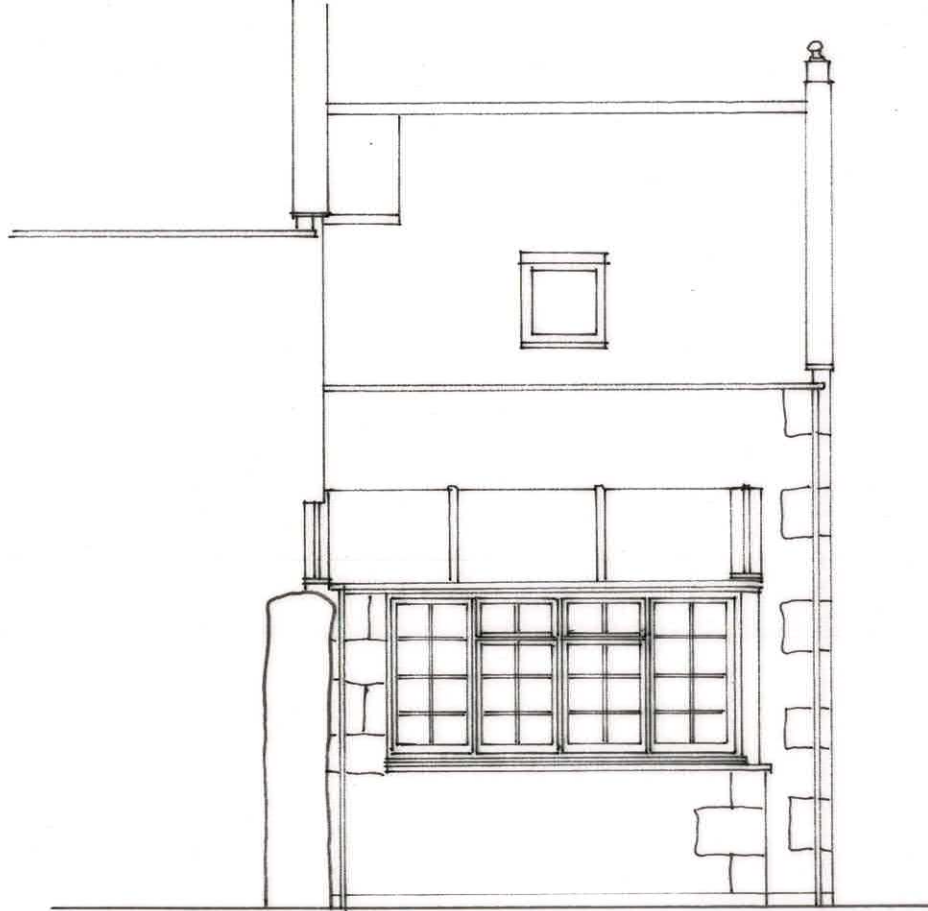


North-East

Existing Elevation 1:50

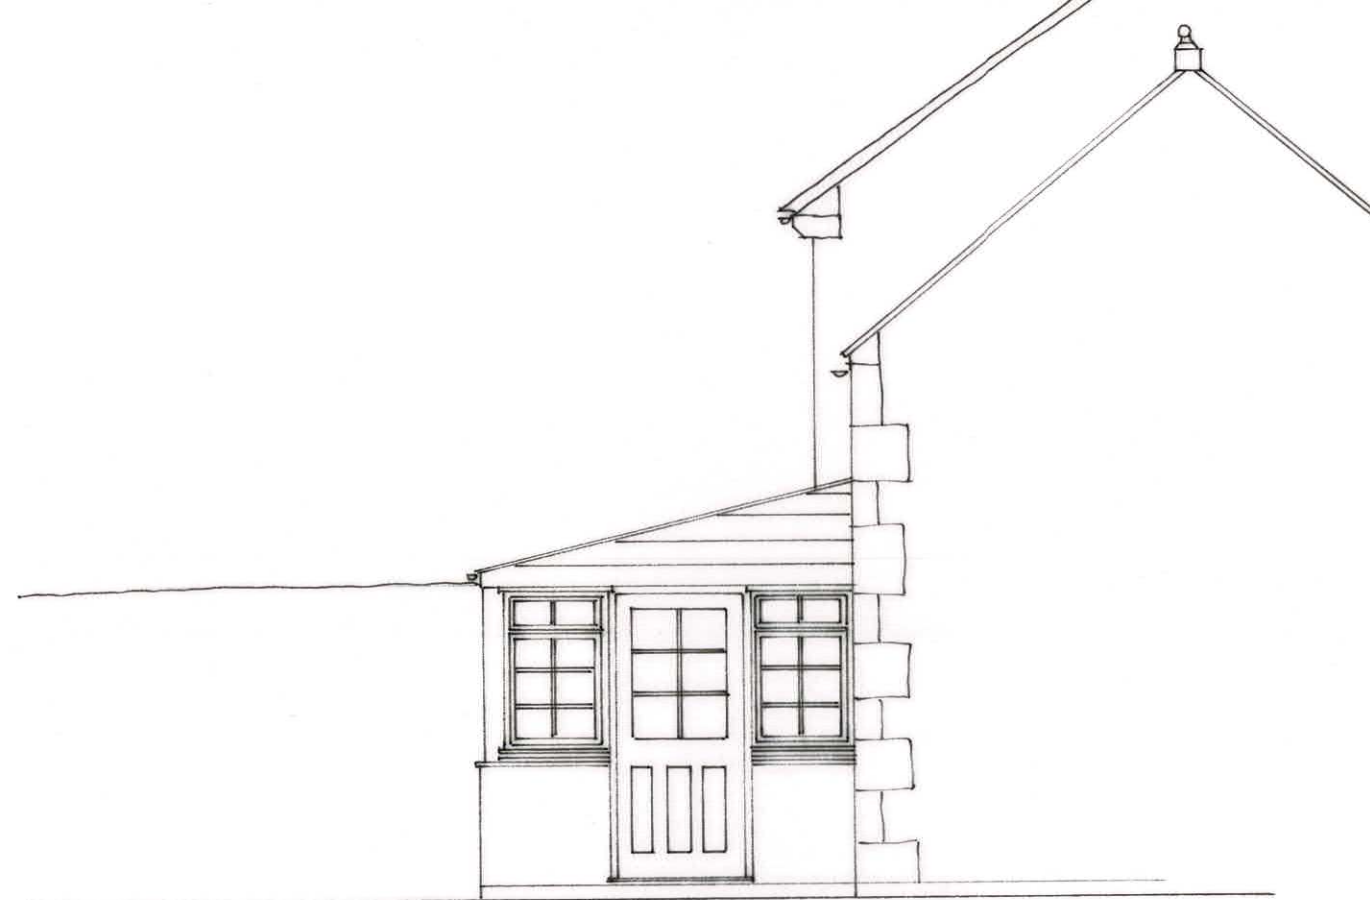


North West

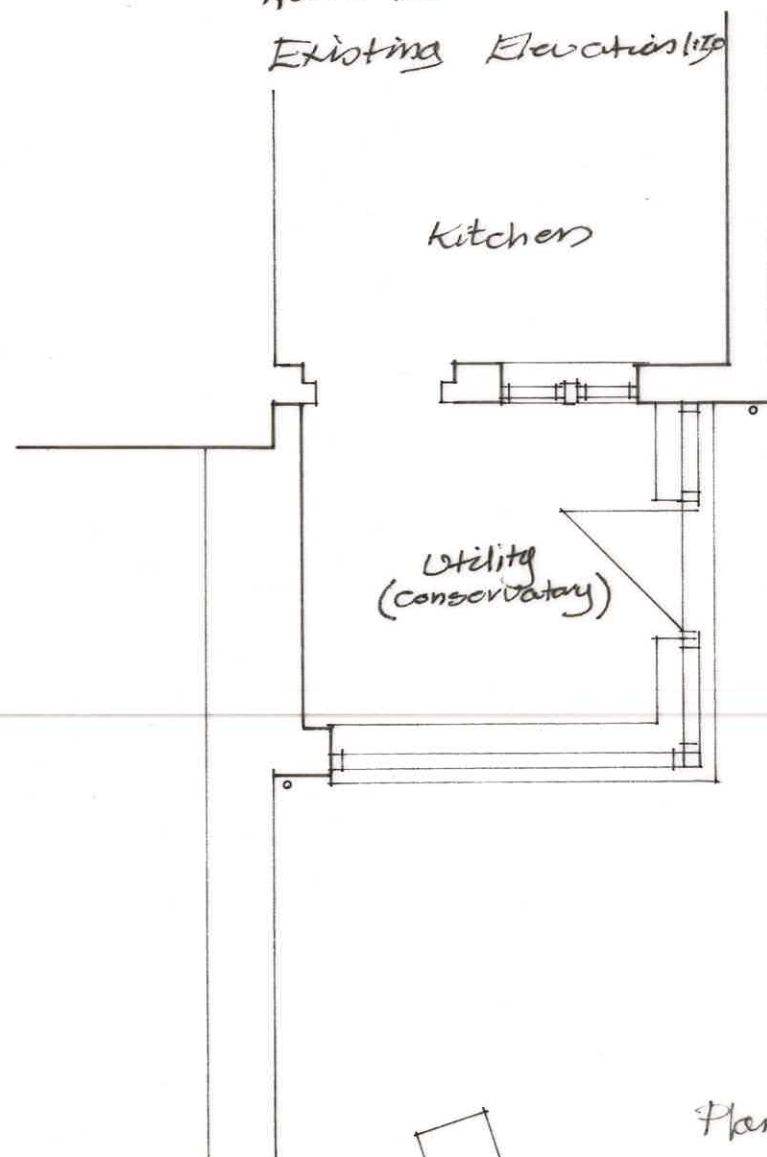


Kitchen

Utility
(conservatory)

Plan Existing 1:50

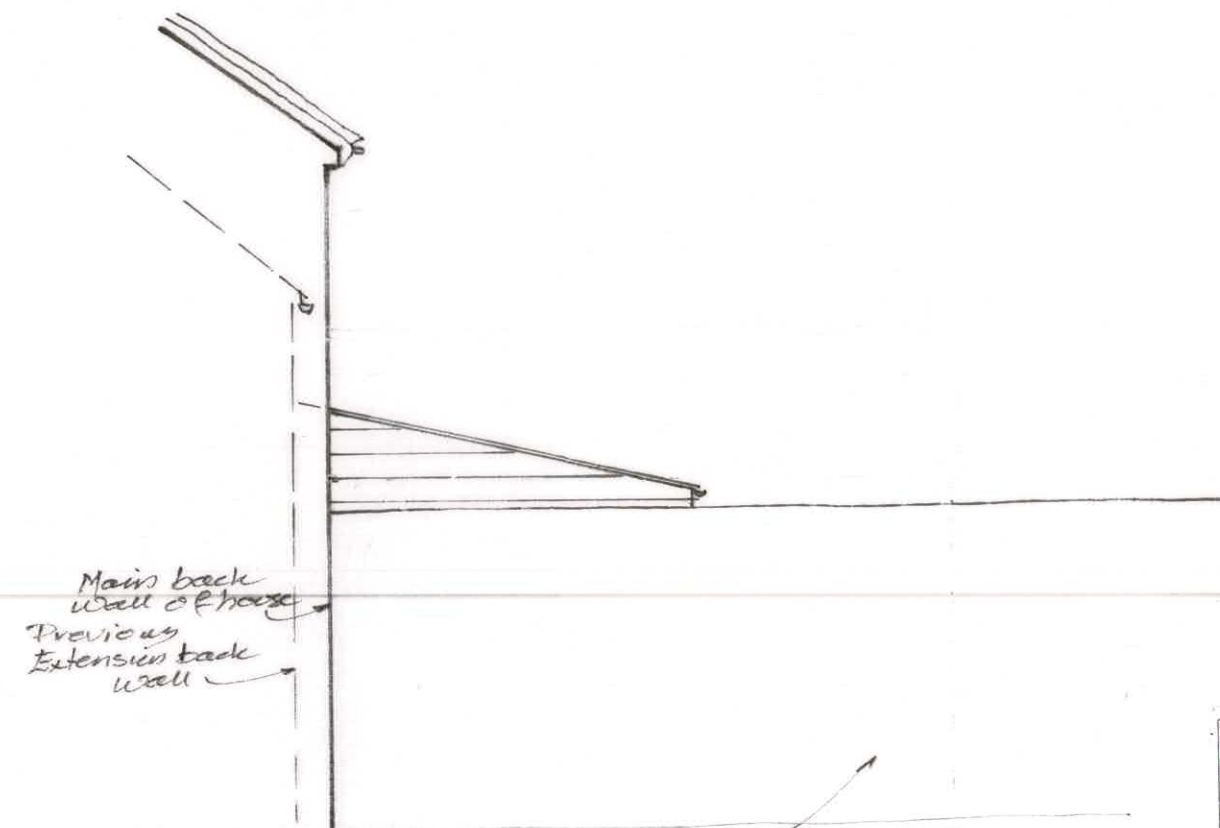

South East.

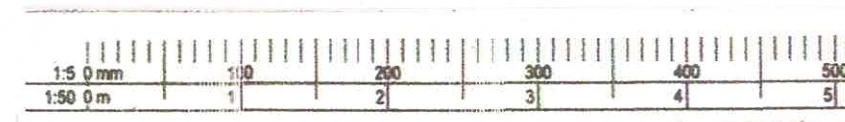

A3

		3 Potley Lane Corsham, Wilts SN13 9RY 01225811057	
Project 37 Pickwick Corsham SN13 0JE			
Drawing Plan & Elevations Existing			
Scale 1:50	Drawing No 2653/1		Date July 26
		Drawn CH	