


DRAWINGS BASED ON TOPOGRAPHY & SITE BOUNDARY LIMITS INFORMATION PROVIDED BY OTHERS, IF ONSITE DISCREPANCIES ARISE, BRING TO A HARLOW & SONS ATTETNTION IMMEDIATELY

IF IN DOUBT,ASK - DO NOT SCALE - CHECK ON SITE DIMENSIONS.
SITE DIMENSIONS TO BE CHECKED PRIOR TO START - DISCREPANCIES TO BE RAISED WITH A HARLOW & SON

All DIMENSIONS ARE TO STRUCTURAL ELEMENTS & NOT TO APPLIED FINISHES



Existing Front (South-East) Elevation 1:100

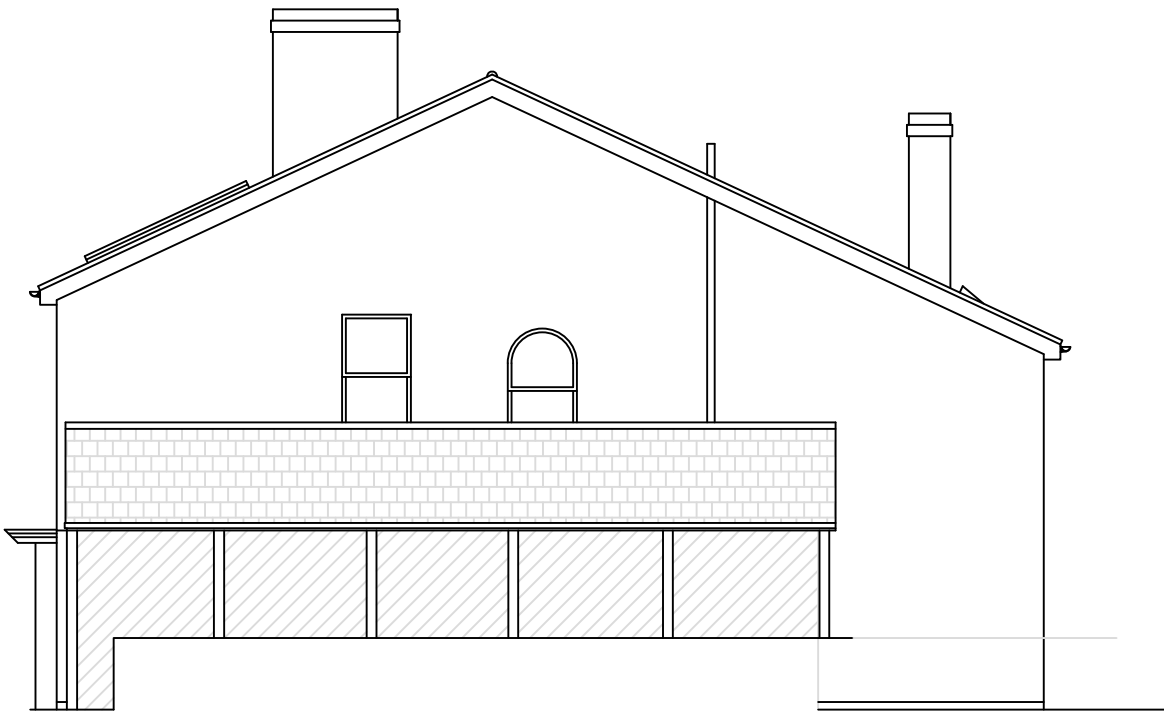



Existing Side (North-East) Elevation 1:100





Proposed Front (South-East) Elevation 1:100




Proposed Side (North-East) Elevation 1:100

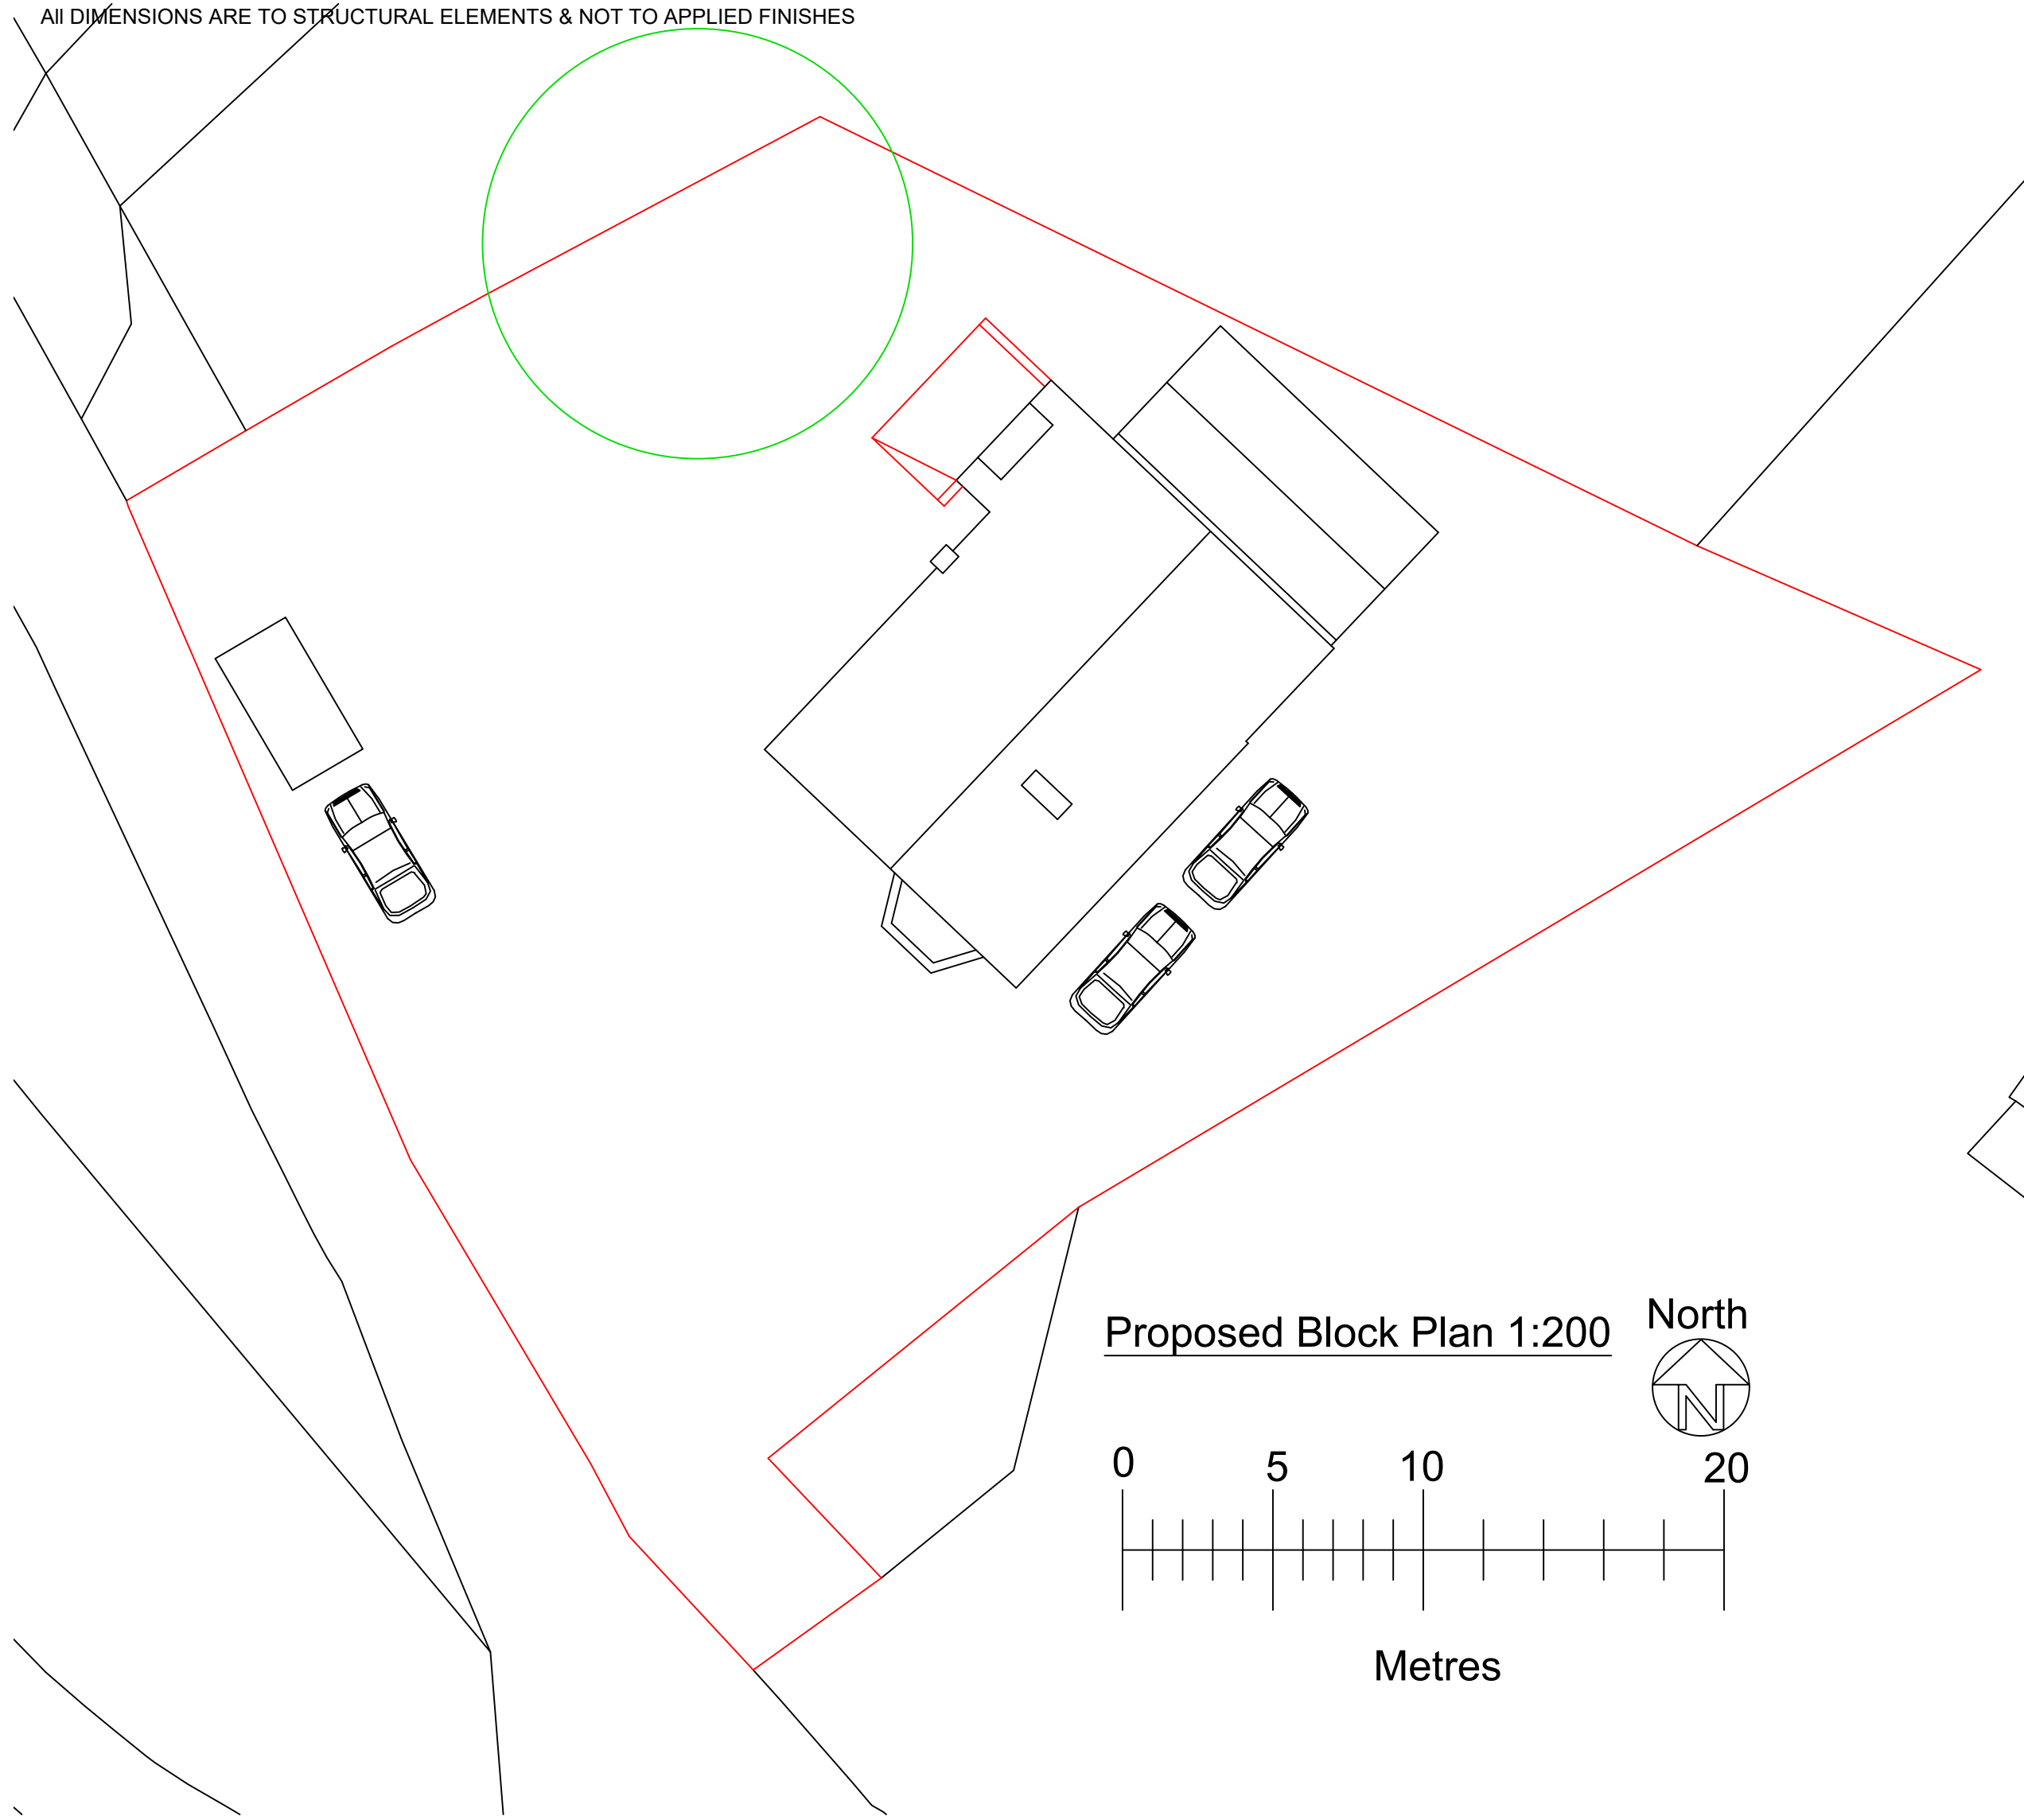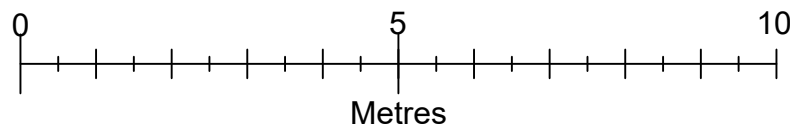

Proposed Block Plan 1:200

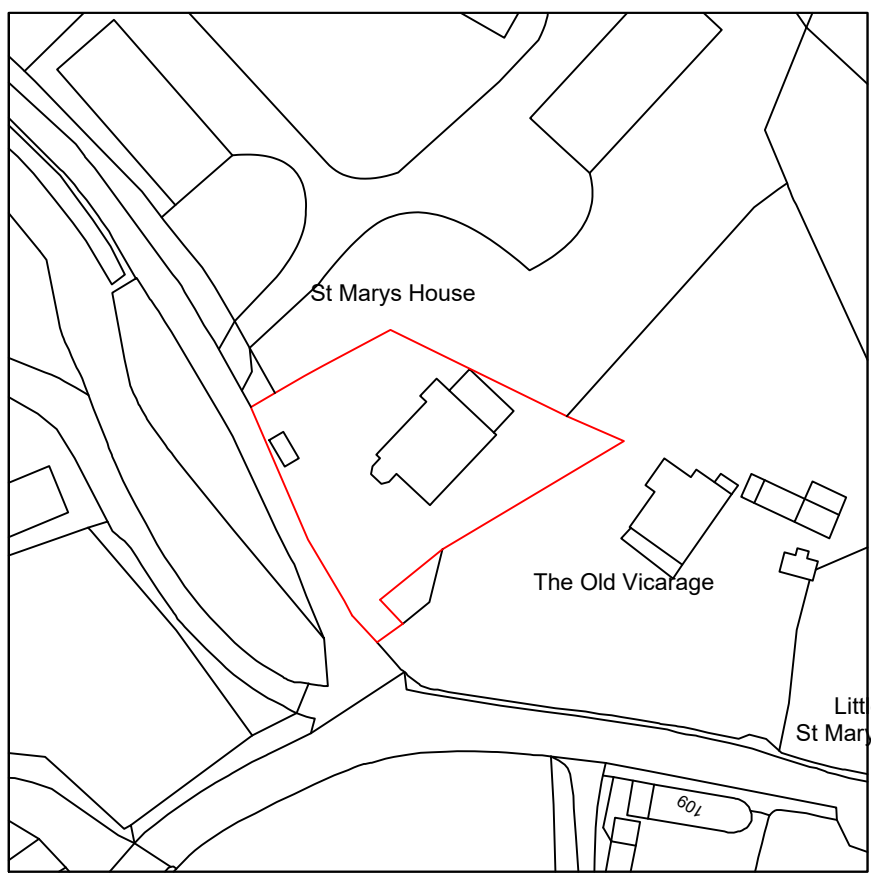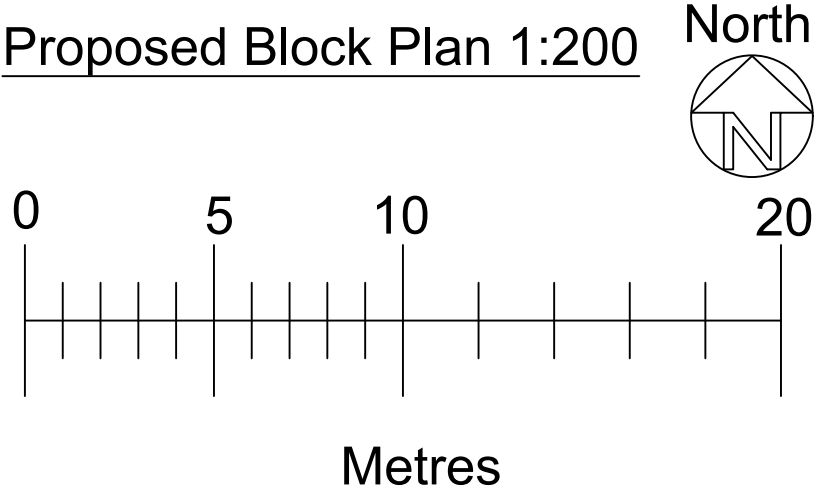


Location Plan 1:1250

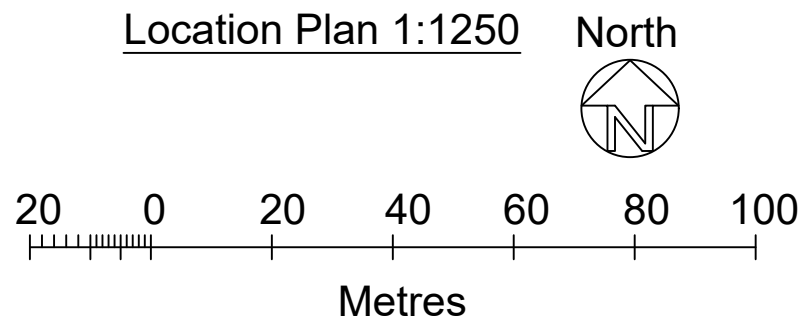

Existing Rear (North-West) Elevation 1:100



Existing Side (South-West) Elevation 1:100

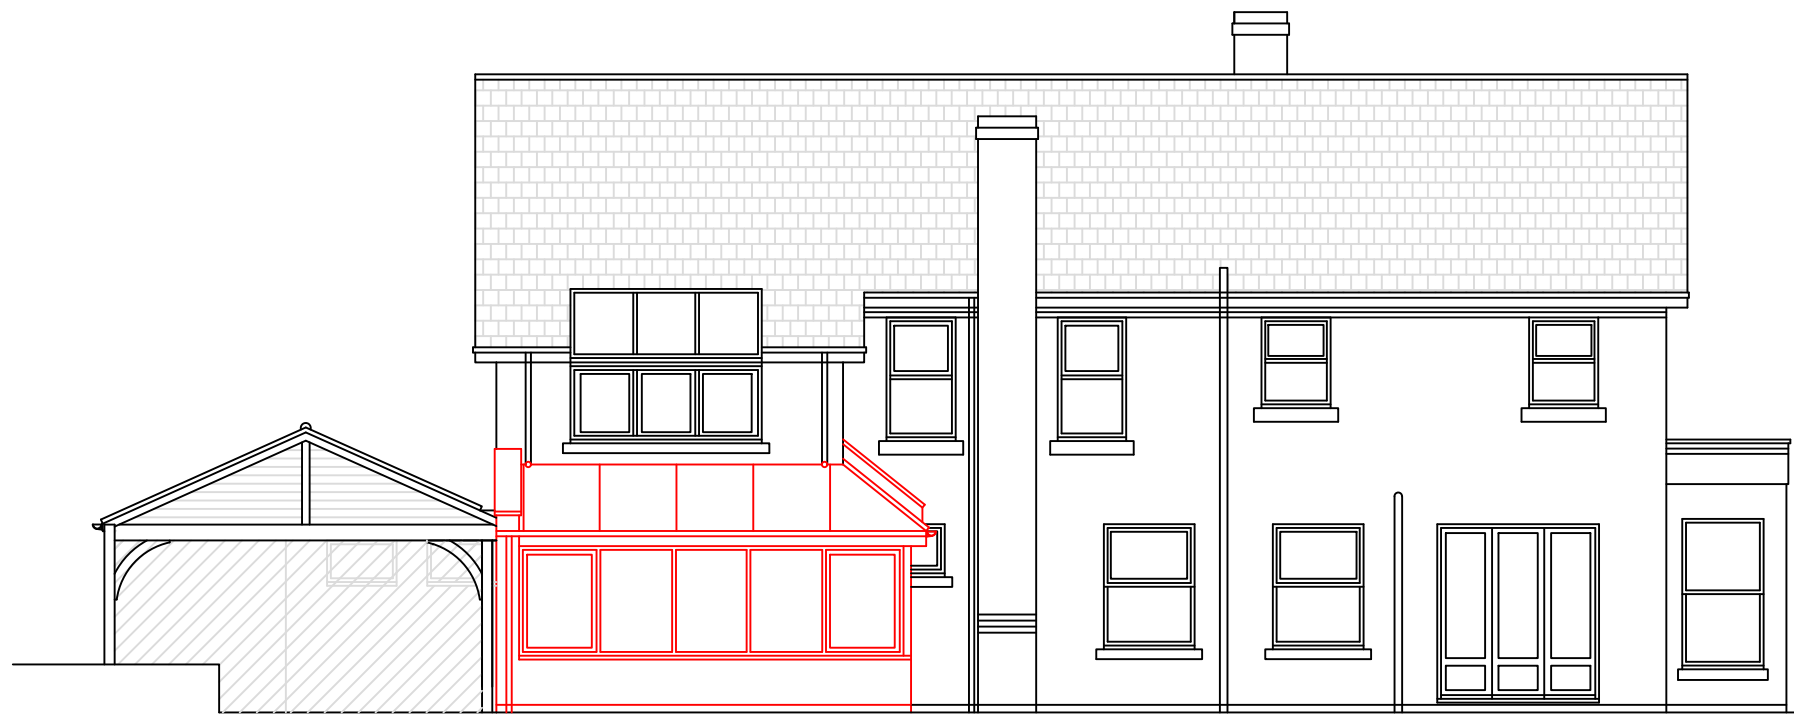

Proposed Rear (North-West) Elevation 1:100



Proposed Side (South-West) Elevation 1:100

Building Materials:-
Walls:- Painted brick
Roof:- Glass
Windows & Doors:- Aluminium & Oak

This drawing cannot be copied or given to third parties without the written permission of A Harlow & Son

<u>Drawn by</u>	A Harlow & Son 01225 938329	
<u>Proposed Demolition of Conservatory & Erection of Conservatory for Mr & Mrs W Stancer St Marys House Chitterne Wiltshire BA12 0LJ</u>		
A1 Papersize		
<u>Scale</u>	1:100, 1:1250, 1:200	<u>Drawing No AH2026/80</u> Sheet 1 of 3
<u>Date</u>	25th Sept 2026	