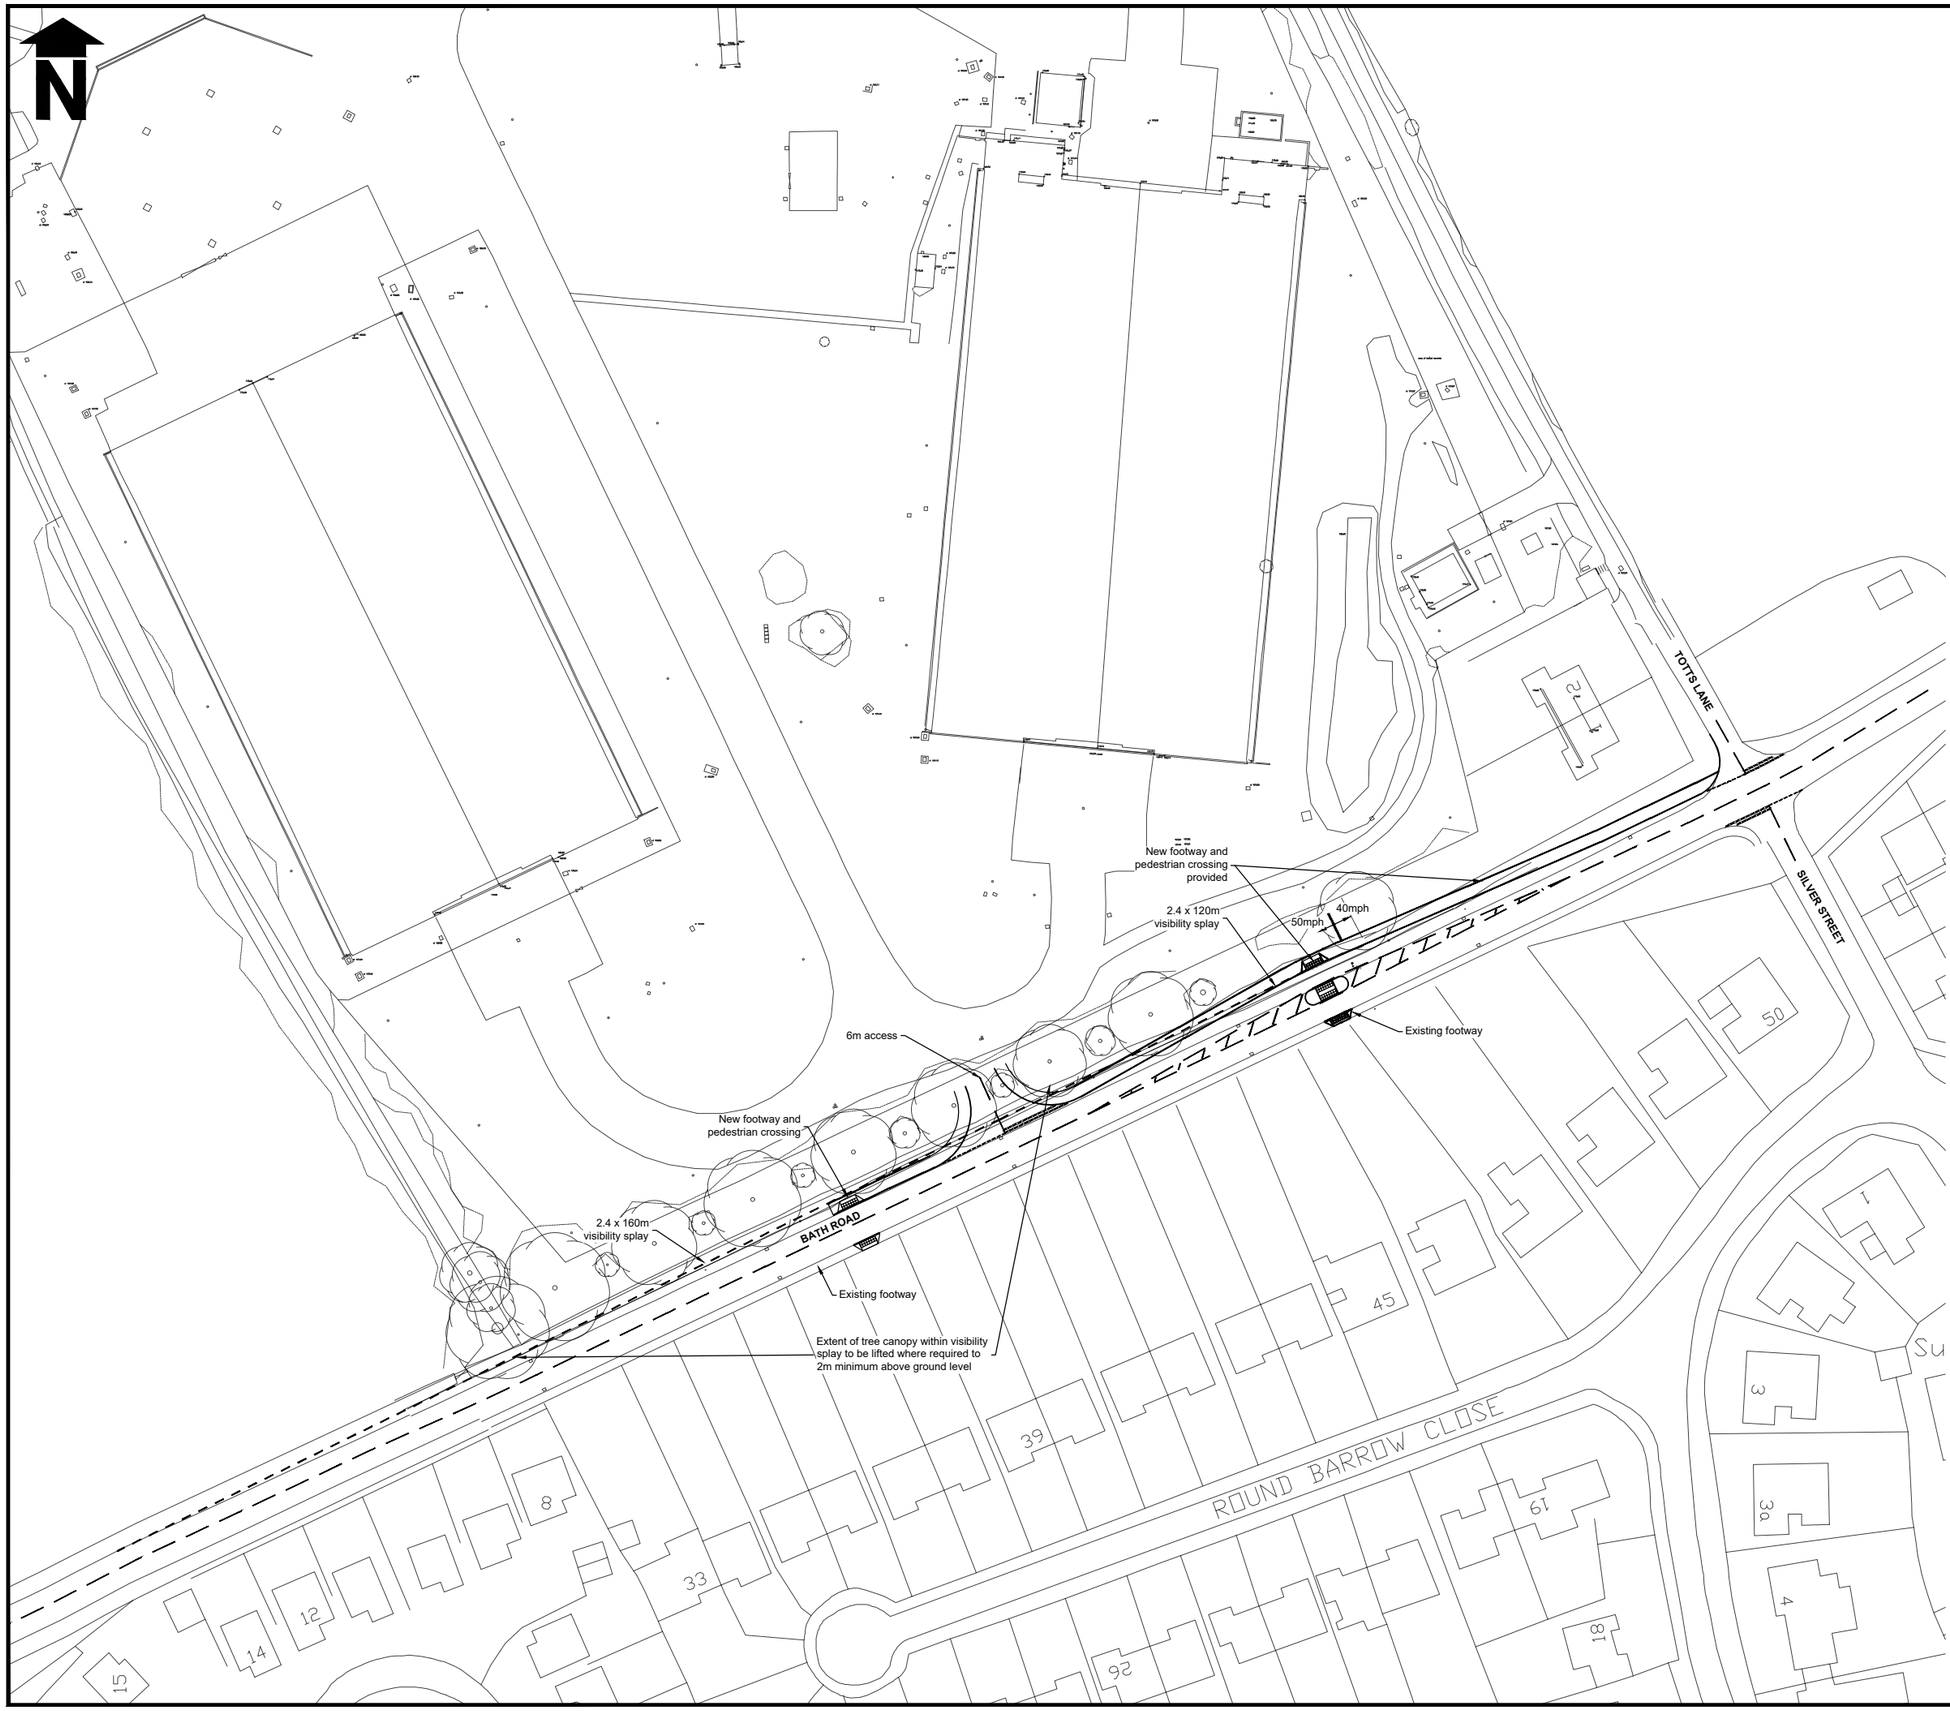

NOTES

1 Based on BBA ARCHITECTS drawing no. 3746-Proving Layout dated 04.06.2026, received on 05.06.2026

pep

Peter Evans Partnership

Transport Planning & Highway Consultants

Client
TOLLADINE ESTATES LTD

Job
COLERNE AIRFIELD, COLERNEX

Drawing Title
PROPOSED SITE ACCESS AND IMPROVEMENTS TO BATH ROAD

Scale @ A3	Date	Drawn by	Checked by
1;1,000	05.06.2026	ADS	AJK

Drawing Number	Issue Status
2169.14_R1	.

© Peter Evans Partnership

NOTE: REPRODUCED FROM THE ORDNANCE SURVEY MAP WITH THE PERMISSION OF THE CONTROLLER OF HMSO. ©CROWN COPYRIGHT LICENCE NO. AC000846438