


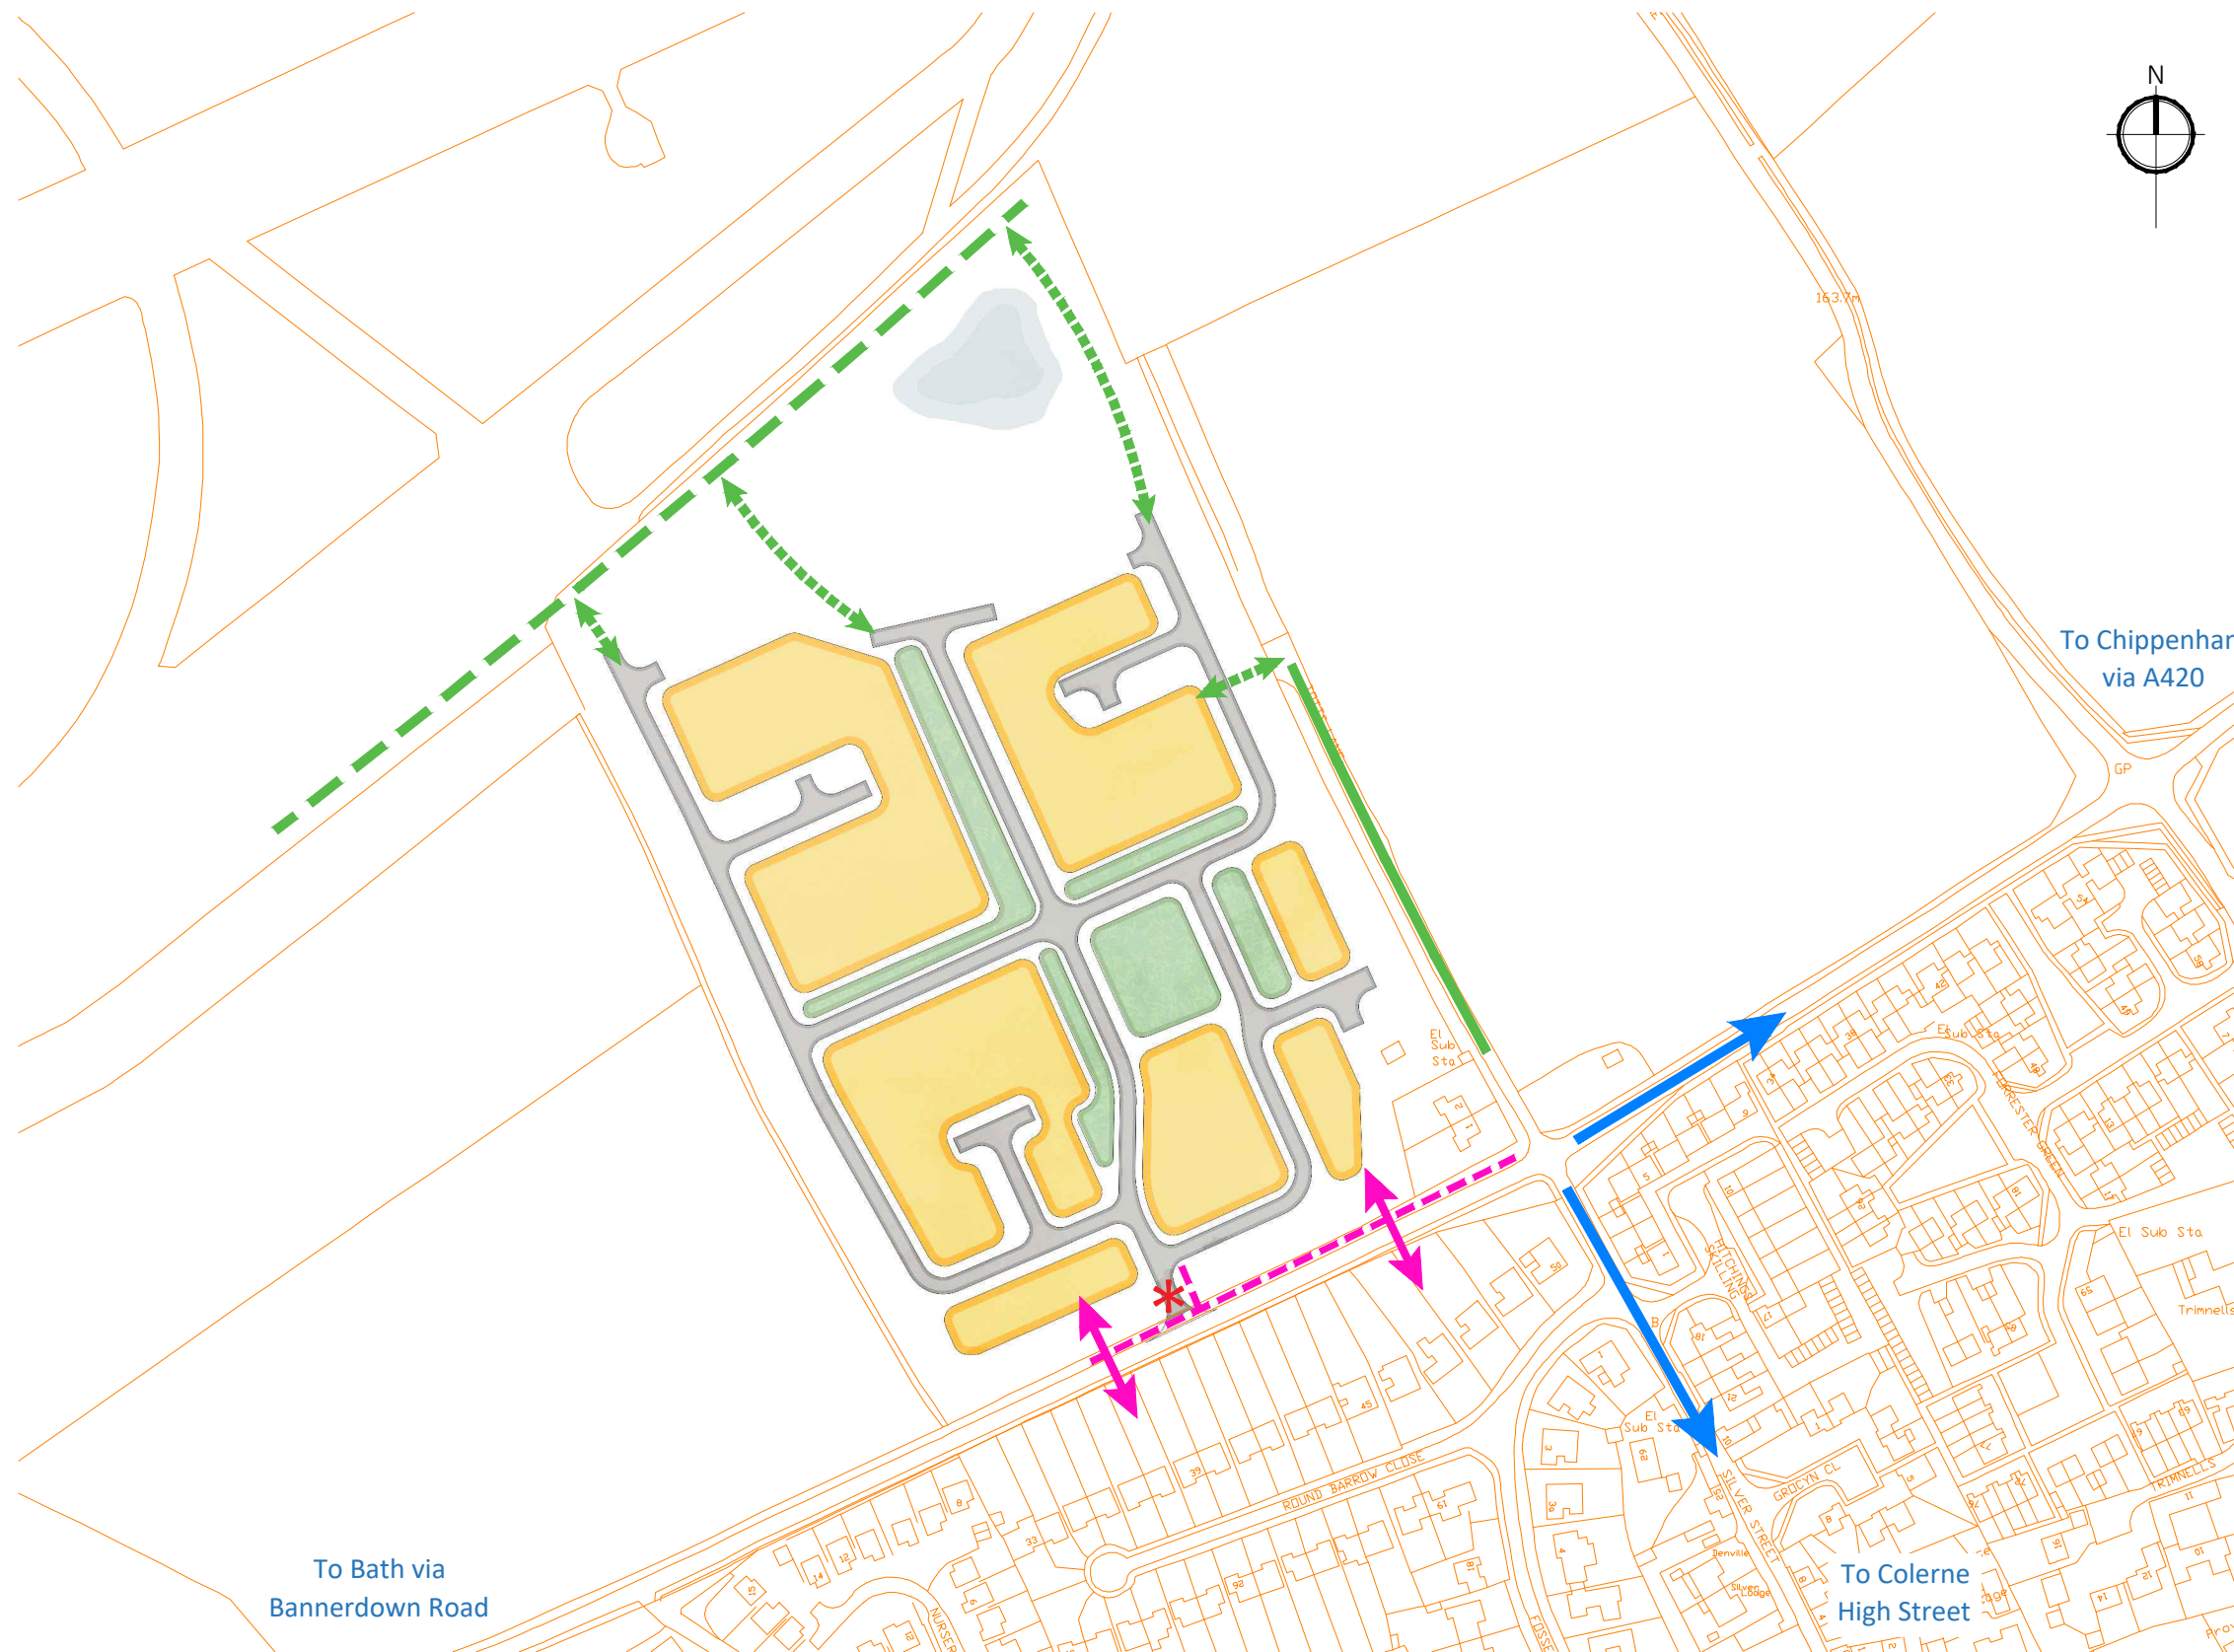

DRAWING LEGEND

- Indicative residential blocks are denoted with a yellow solid hatch (blocks may include parking, footpaths, cycleways, open space, and private drives).
- Public open space between residential development is denoted with a green solid hatch. Open space includes public amenity space, children's play areas, landscaping, public footpaths, and other associated infrastructure. Refer to the Green Infrastructure Parameter Plan for site-wide proposals.
- New Footway
- Proposed Crossing Point
- Link to Colerne High Street and School
- New Public Right of Way
- Future Public Right of Way
- Public Right of Way Connections
- Proposed junction with dedicated right hand turn lane

Access, Movement and Connectivity Parameter Plan

Rev	Date	Details	Rev	Status
Project	Stage	Drawing	E	PLANNING
3746	2	1206		

Scale	Size	Drawn	Check	Creation
1:2500	A3 L	MD	MB	

Hangars 18, 19 and 20
Colerne

Access, Movement and Connectivity
Parameter Plan



THIS DRAWING IS COPYRIGHT ©
Responsibility is not accepted for errors made by others in scaling from this drawing
All construction information should be taken from figured dimensions only
Discrepancies must be reported to the Architect before proceeding