

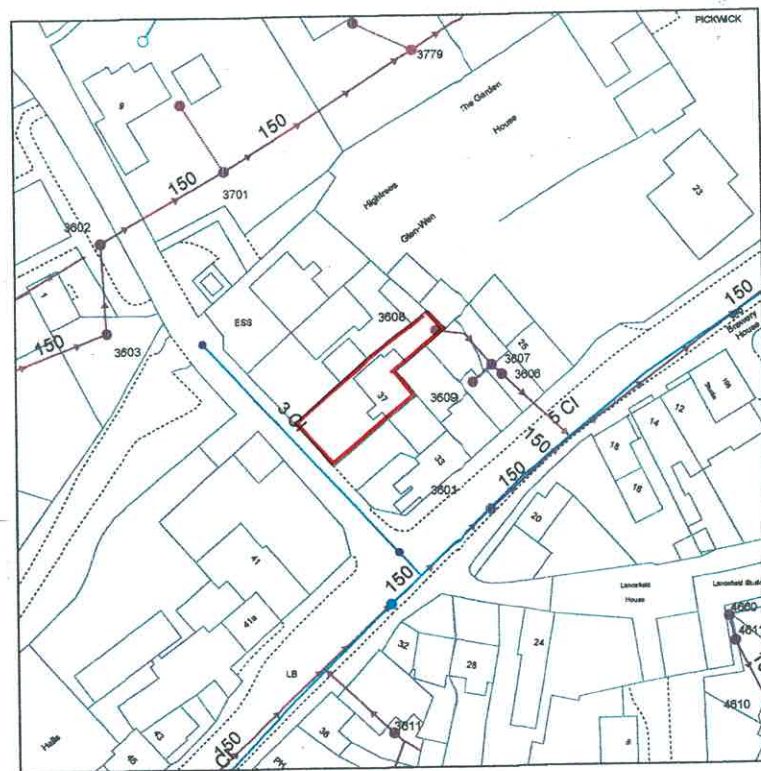


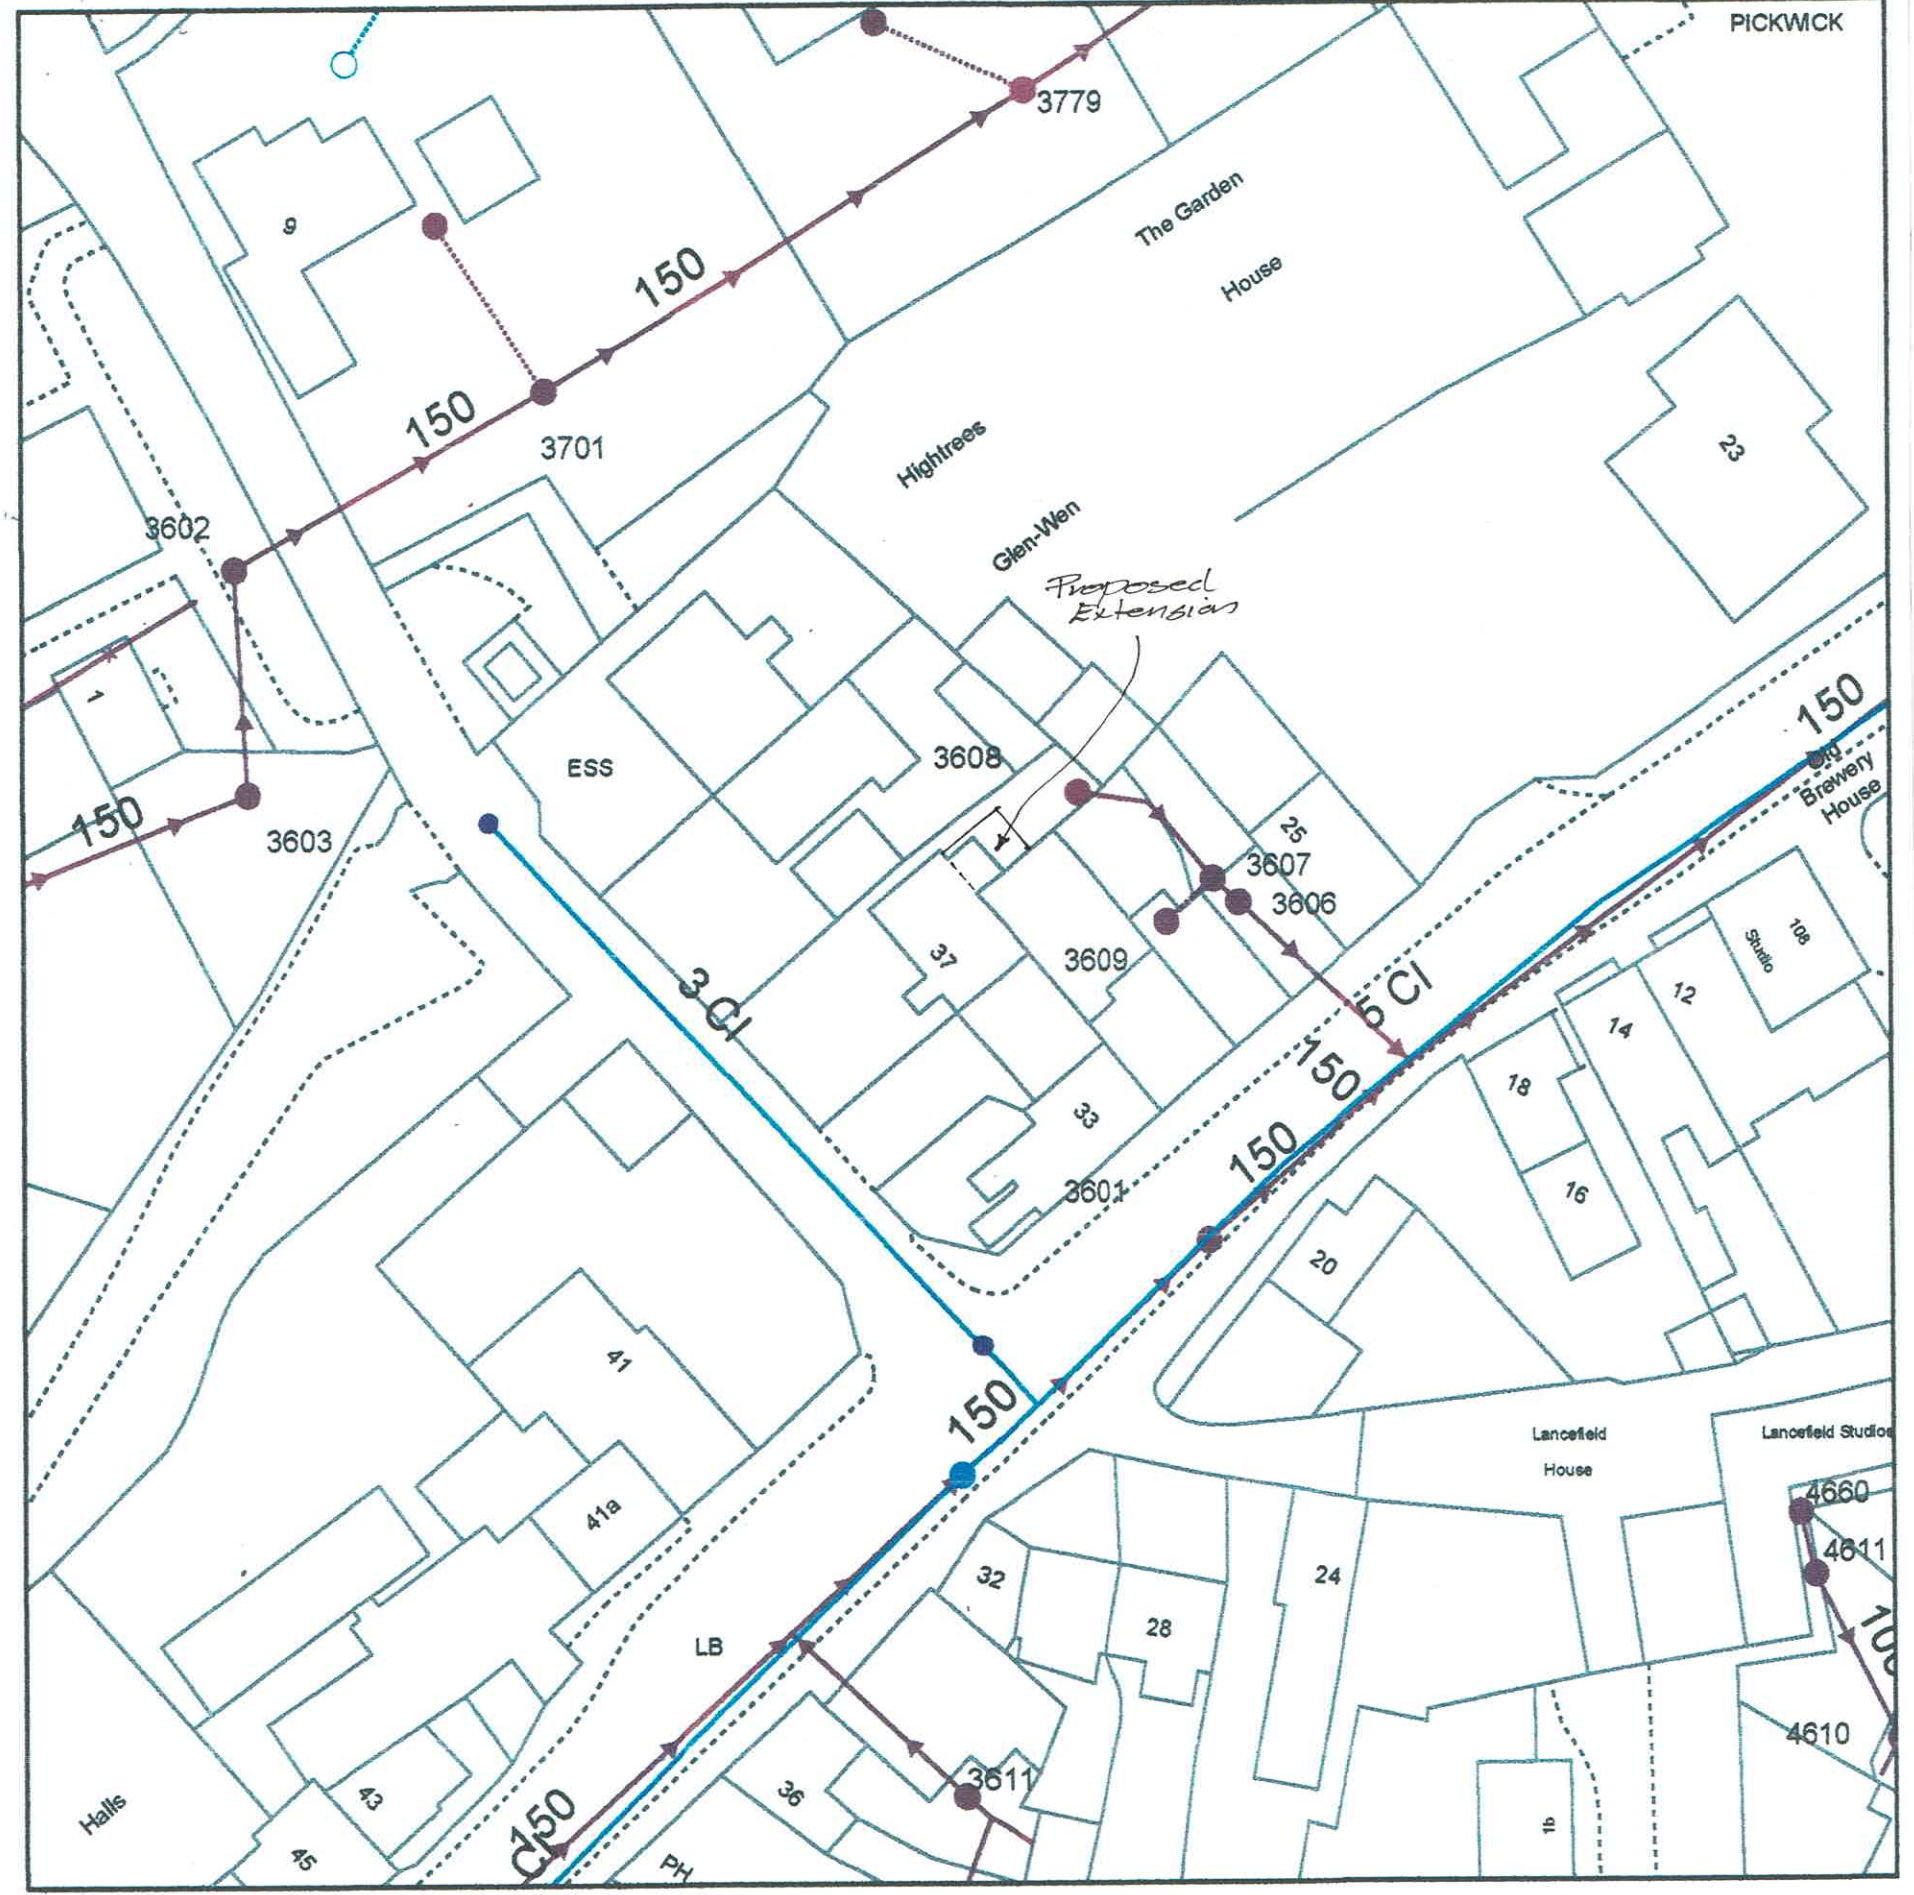

Location Plan 1:1250

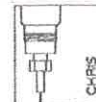

Block Plan 1:500


 3 Potley Lane
 Corsham, Wilts
 SN13 9RY
 01225811057

Project
 37 Pickwick
 Corsham
 SN13 0JE

Drawing
 Location &
 Block Plan

Scale
 1:1250
 1:500
 Date
 Aug 26

Drawing No
 2693/3
 Drawn
 CH

