


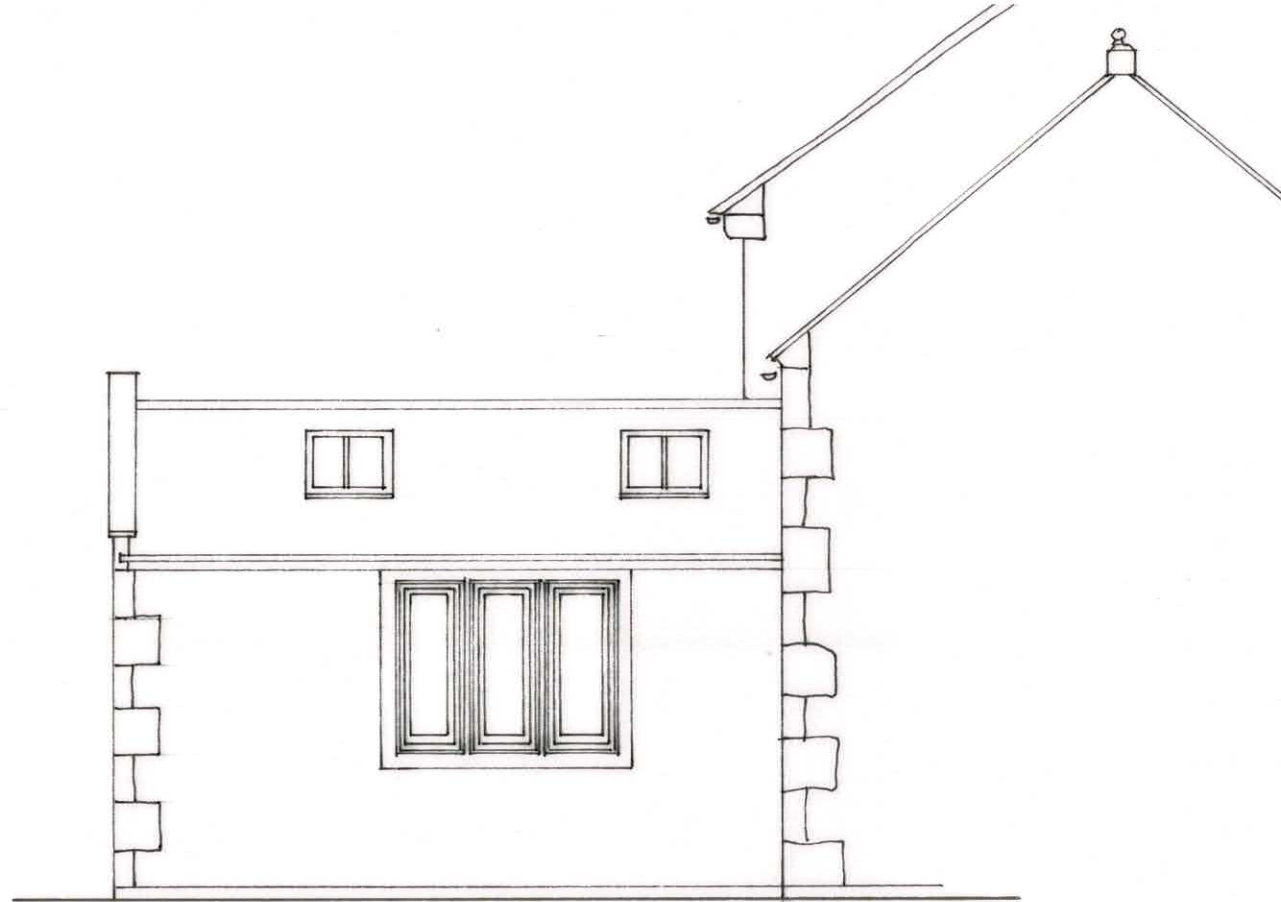


North-East.


Proposed Elevations 1:50




North West.

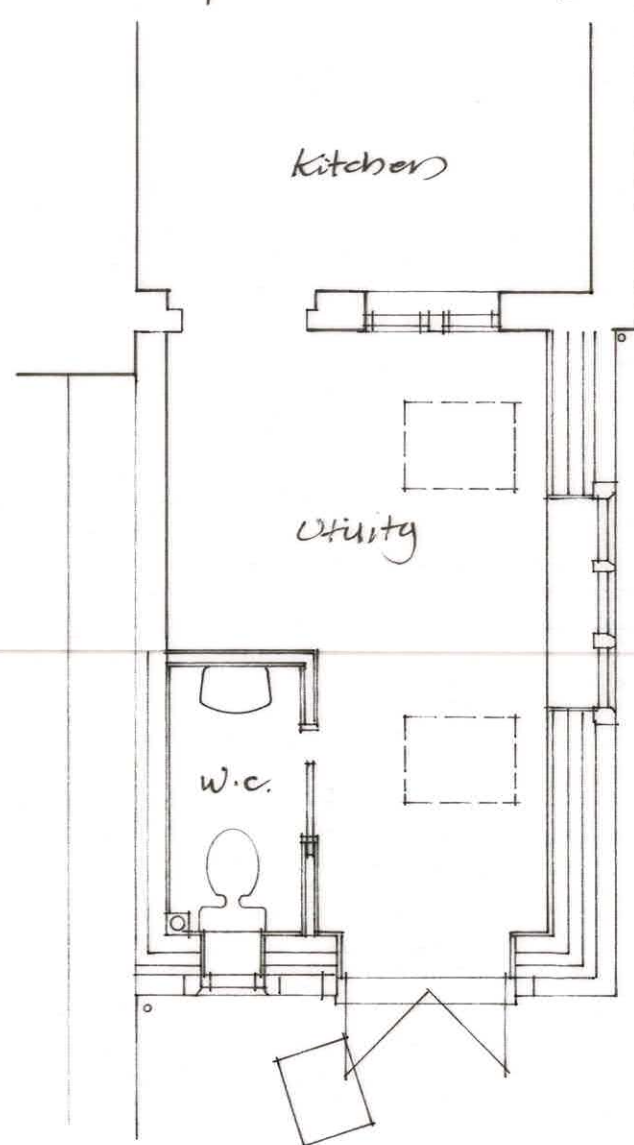

Plan Proposed 1:50

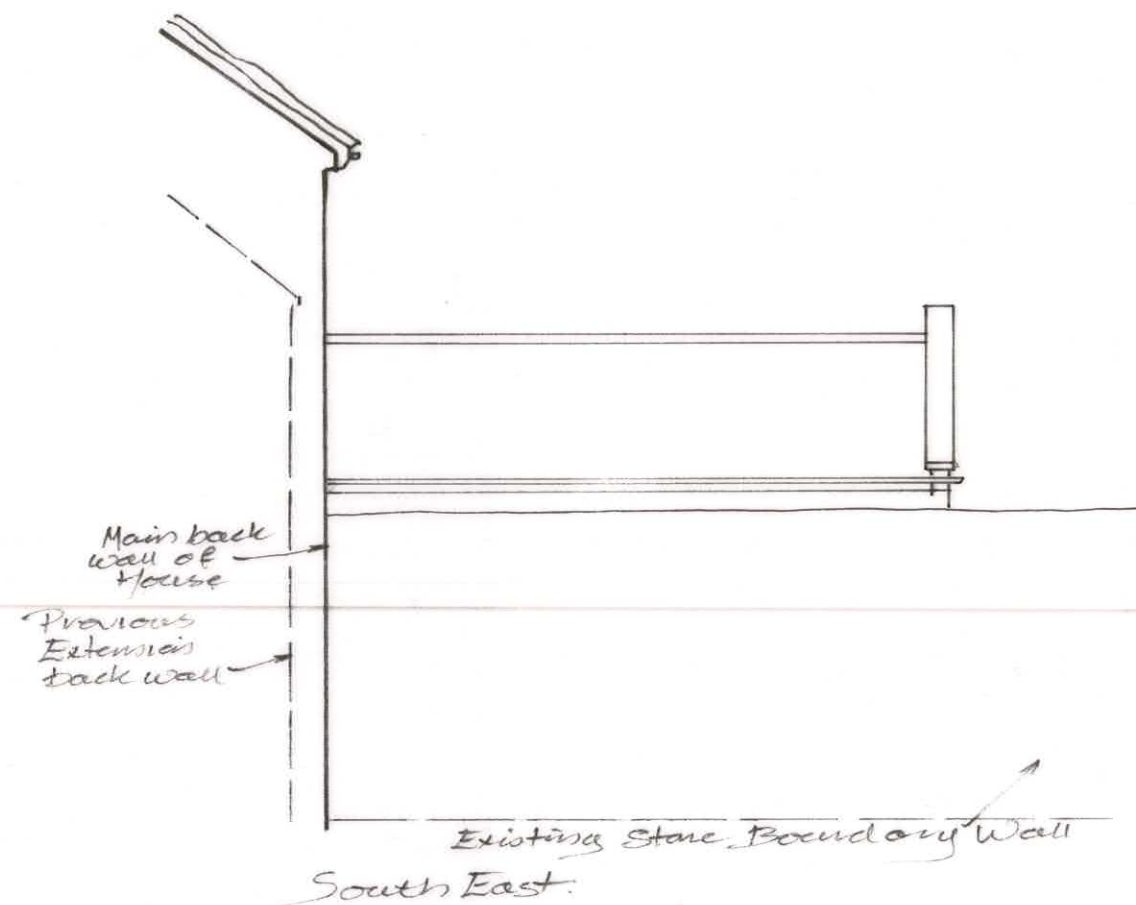

South East.

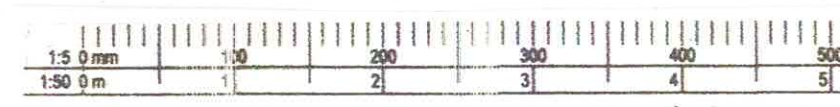

A3

 3 Potley Lane Corsham, Wilts SN13 9RY 01225811057	
Project 37 Pickwick Corsham SN13 0JE	
Drawing Plan & Elevations Proposed	
Scale 1:50 Date July 26	Drawing No 2653/2 Drawn CH