



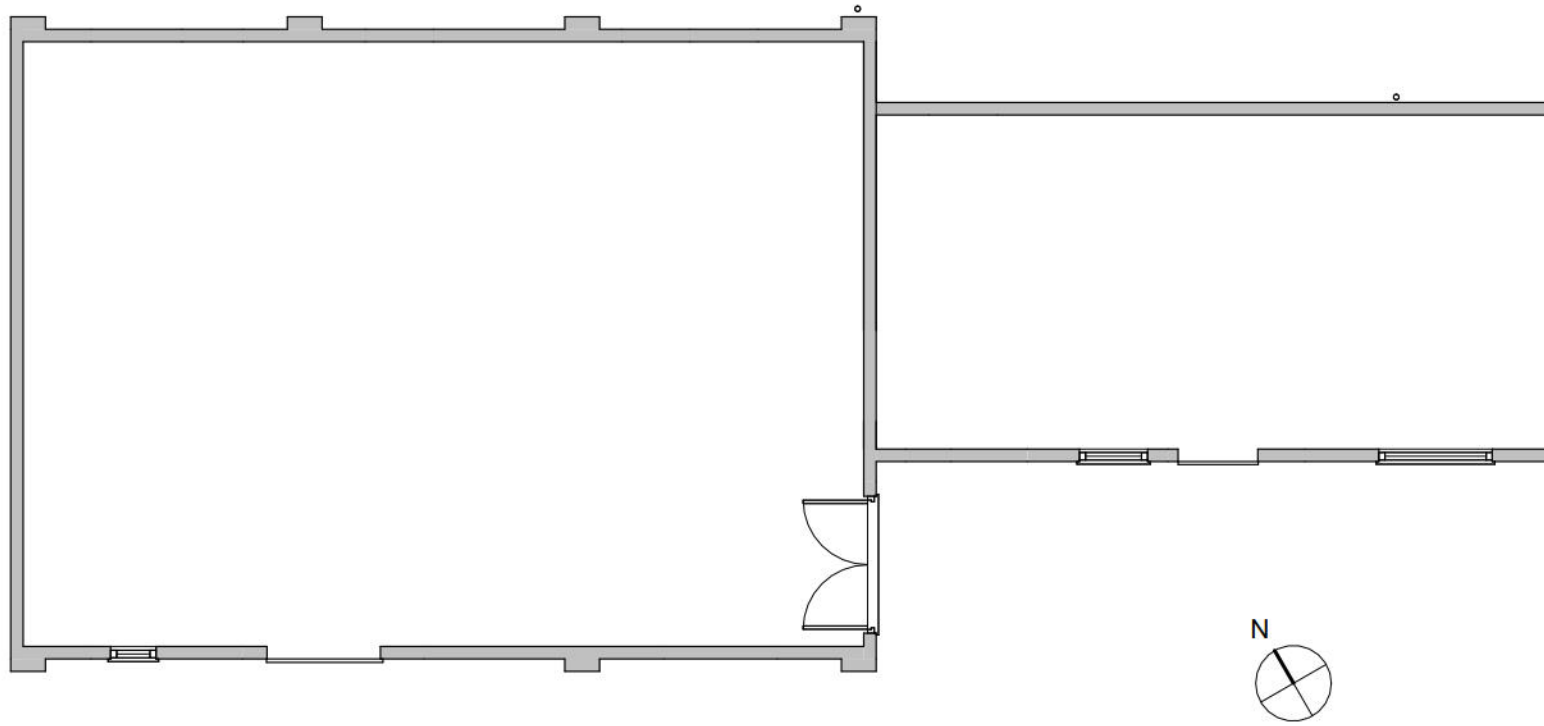


5 Existing Ground Floor

1 : 100

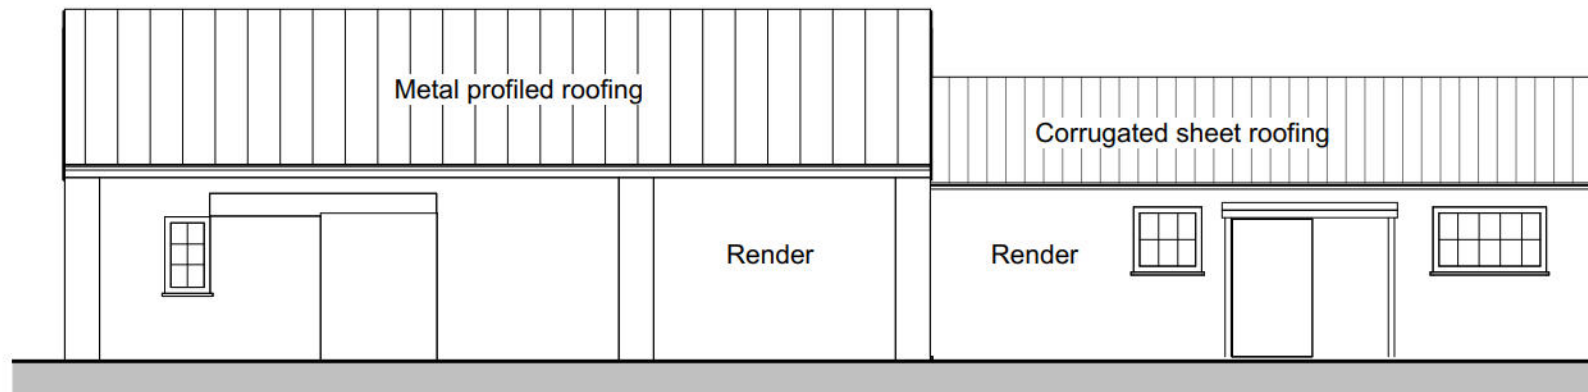


3 Existing South Elevation

1 : 100

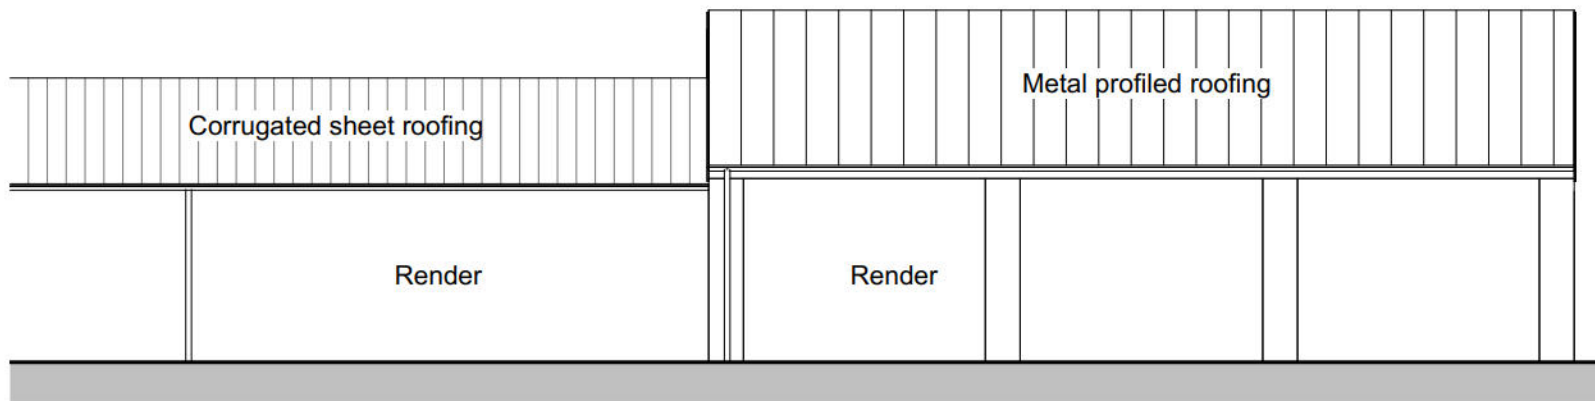


2 Existing North Elevation

1 : 100

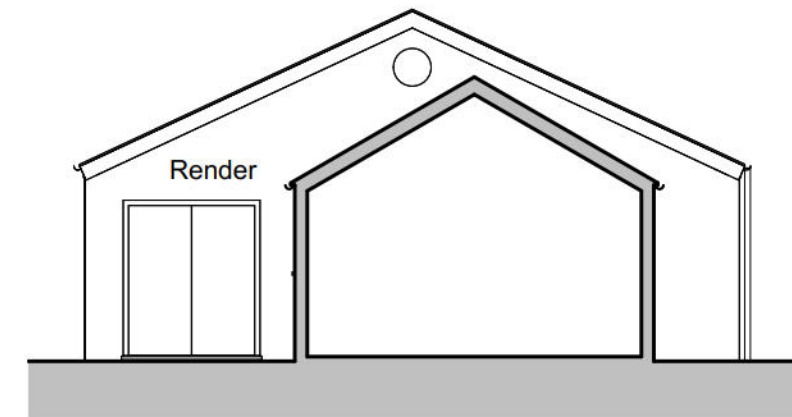

1 Existing East Elevation

1 : 100

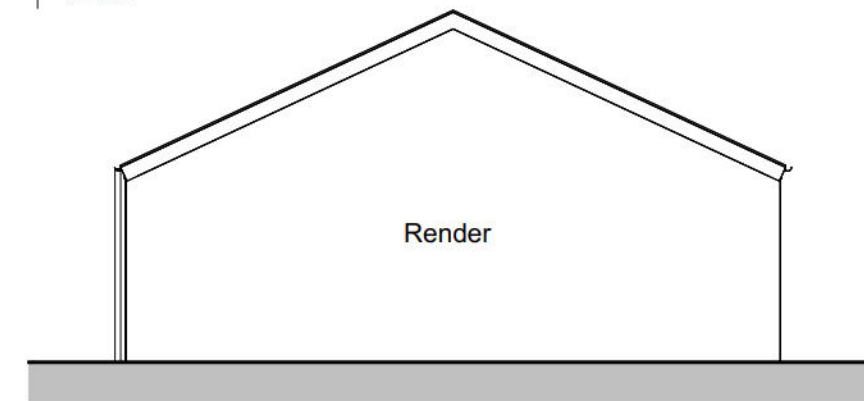

4 Existing West Elevation

1 : 100