


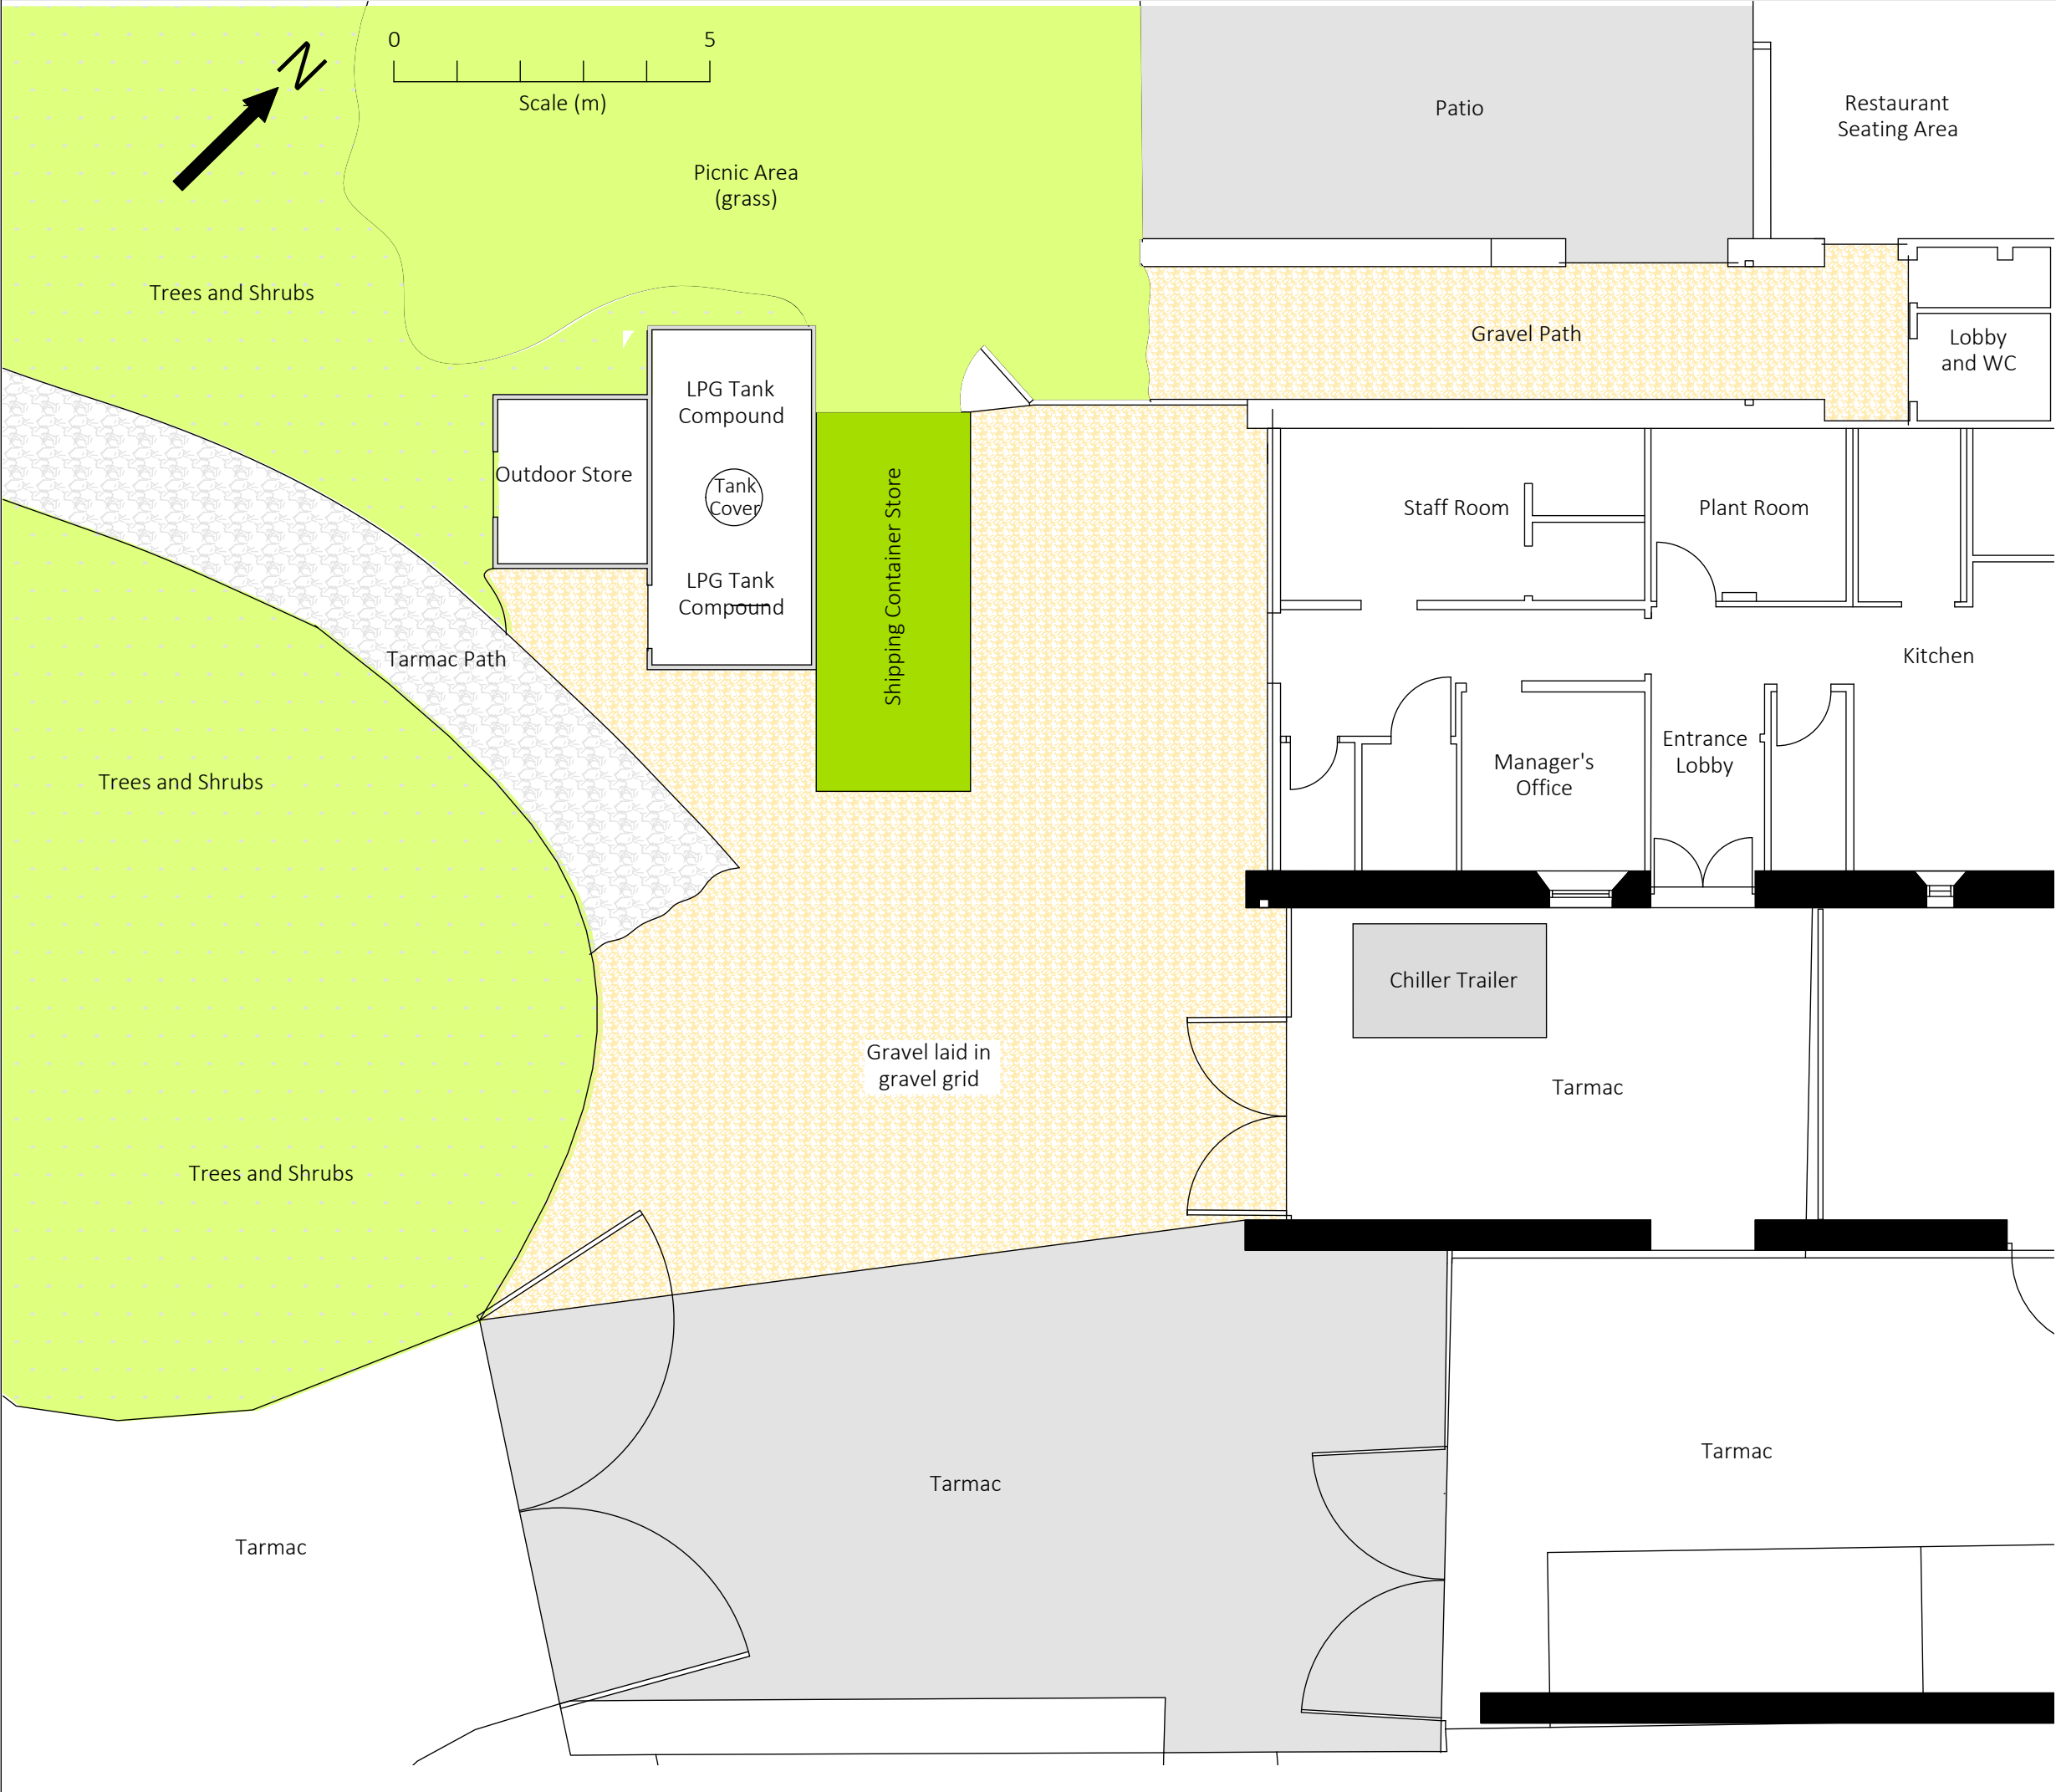

NOTES:

1. This drawing is for guidance only. All information must be checked before use for design or planning.

2. Do not scale.

For Tender

Revision	By	Date	Details



Redcotec LLP, Orchards,
Stockland, Honiton
Devon, EX14 9DS

Tel: 01297 761510
Email: info@redcotec.co.uk

Client	The National Trust		
Drawing Title	The Restaurant General Plan - Existing		
Drawn By	W Gilmour-White	Date	24/08/26
Checked By	Date		
Scale	1:100 @ A3	Job Reference	RCT-731
Drawing Ref/No	RCT_731_401A		Rev