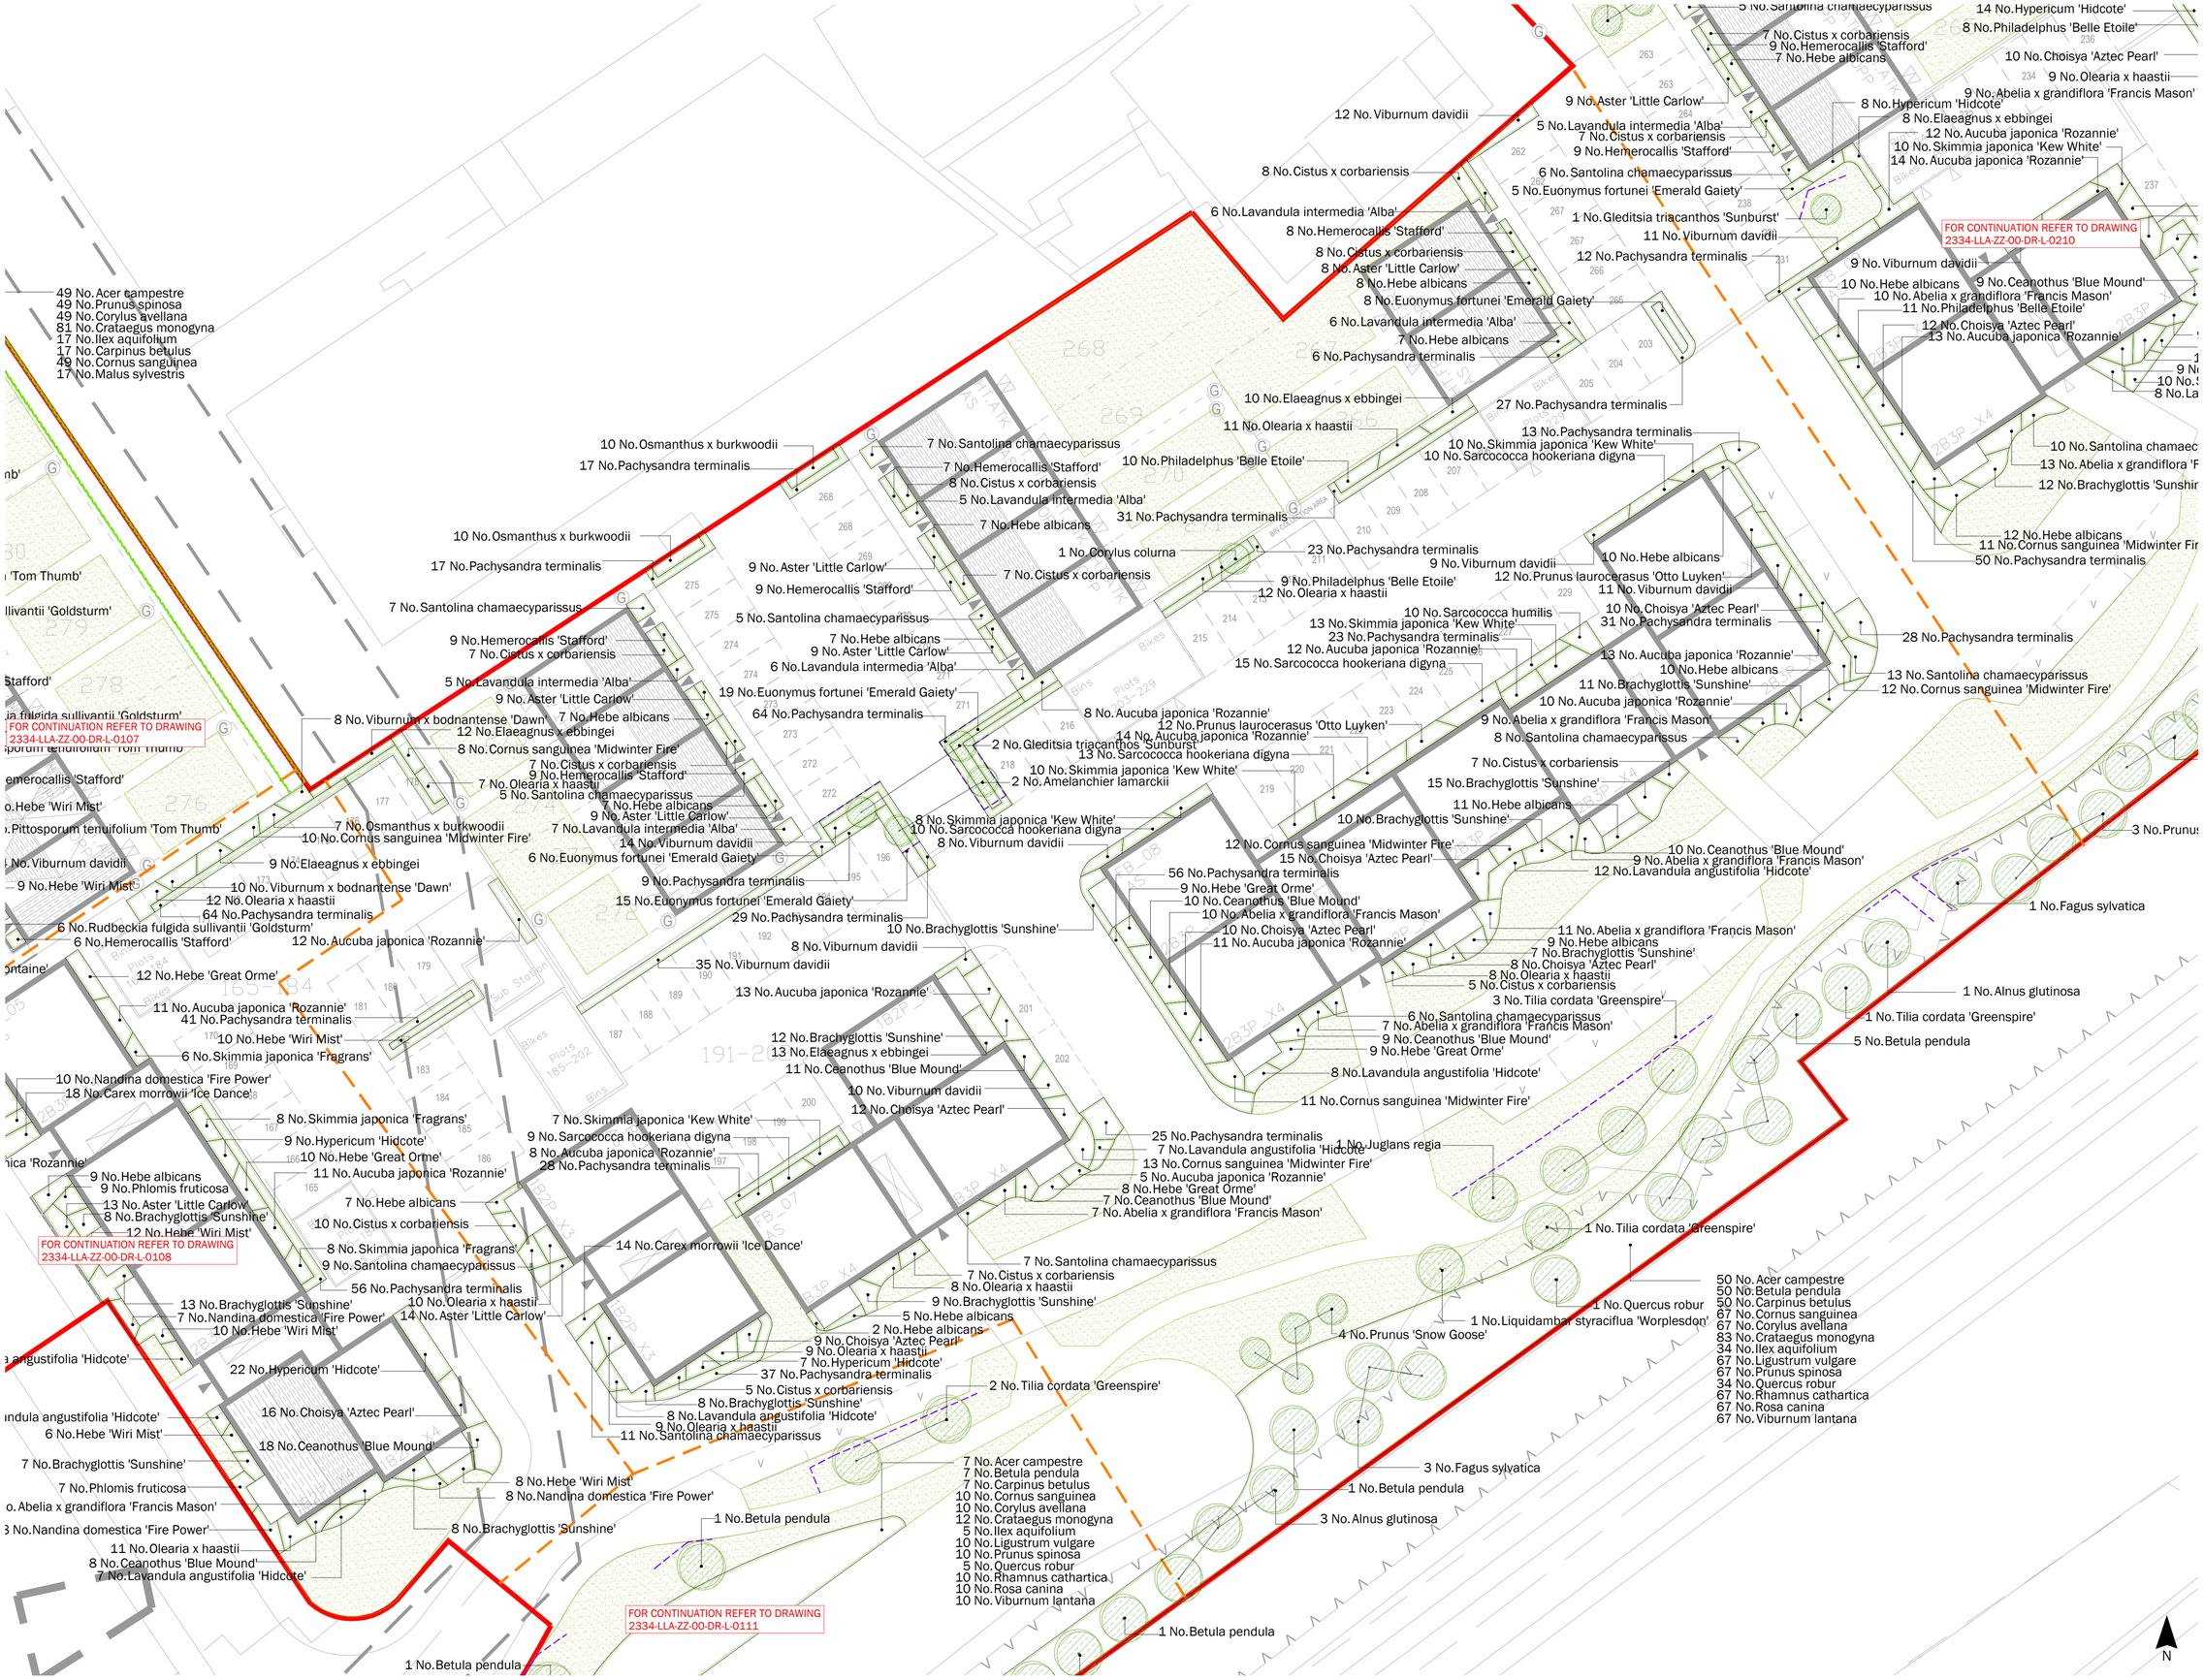

LEGEND

- Proposed tree
- Proposed hedge
- Proposed planting
- Proposed grass
- Proposed EM2 Standard General Purpose Meadow Mixture by Emorsgate
- Proposed EM8 Meadow Mixture for Wetlands by Emorsgate
- Proposed rootbarrier; ReRoot 600 by Green Blue Urban; or similar approved
- Drawing division lines
- Site application boundary

Drawing for planning purposes only, do not construct from this drawing

This drawing is to be used for planting information only

Any species substitution must be verified with the project Landscape Architect

This layout must be checked in accordance with NHBC Standards 2020 (Chapter 4.2 - Building Near Tree, and Chapter 10.2 - Drives, Paths and Landscaping) by the project engineer prior to implementation

Excavations: Contractors must ensure they have full information relating to service and drainage positions before undertaking any excavations

Root barriers to be used in association with tree planting adjacent to kerbs, services, highways etc.

FOR OTHER LANDSCAPE DRAWINGS REFER TO THE FOLLOWING:

Landscape Masterplan
- 2334-LLA-ZZ-00-DR-L-0001

Detailed Hard Landscape Proposals
- 2334-LLA-ZZ-00-DR-L-0101 to 0110

Landscape Specification and Details
- 2334-LLA-ZZ-00-DR-L-0301

Location Plan - Not to Scale

0 1 2 5 10m

Scale in metres

Rev	Date	Description	Drn
P13	25.09.26	Updated layout	IM
P12	10.09.26	Updated layout	IM
P11	26.02.25	1No. tree to apartment frontage removed	ML
P10	29.10.24	Trees are reviewed and relocated	KYZ
P09	24.10.24	Trees are reviewed and relocated	KYZ
P08	10.10.24	Updated to services	EF
P07	10.09.24	Updated to comments	BW
P06	04.05.23	Cycle parking coordinated	ML
P05	01.03.23	External footpath link included	ML
P04	27.02.23	Updated layout	ML
P03	15.11.22	Updated layout	ML
P02	11.11.22	Updated layout	ML
P01	09.06.22	First issue	ML

Title: Detailed Planting Proposals Sheet 9 of 11

Project: Langley Park, Chippenham
Client: Vistry Partnerships

Date: June 2022
Scale: 1:200 @ A1

Drawing No: 2334-LLA-ZZ-00-DR-L-0209
Revision: P13
Suitability: Planning

Project No: 2334 A2

T: +44 (0)1279 647044 E: office@lizlake.com www.lizlake.com

COPYRIGHT Liz Lake Associates
Information contained in this drawing is confidential and may not be used for any purpose other than that for which the drawing is supplied without prior written authority of Liz Lake Associates. This drawing is copyright and may not be copied except within the agreed conditions of supply.

BASE MAPPING:
Reproduced from Ordnance Survey map data: © Crown copyright and database rights 2022. Licence No. 100047296
© Crown copyright and database rights 2020 Ordnance Survey Licence No. 0100031673.
This drawing may contain information and/or mapping from a number of sources and its accuracy should be verified on site.

LIZ LAKE ASSOCIATES
LANDSCAPE ARCHITECTS