


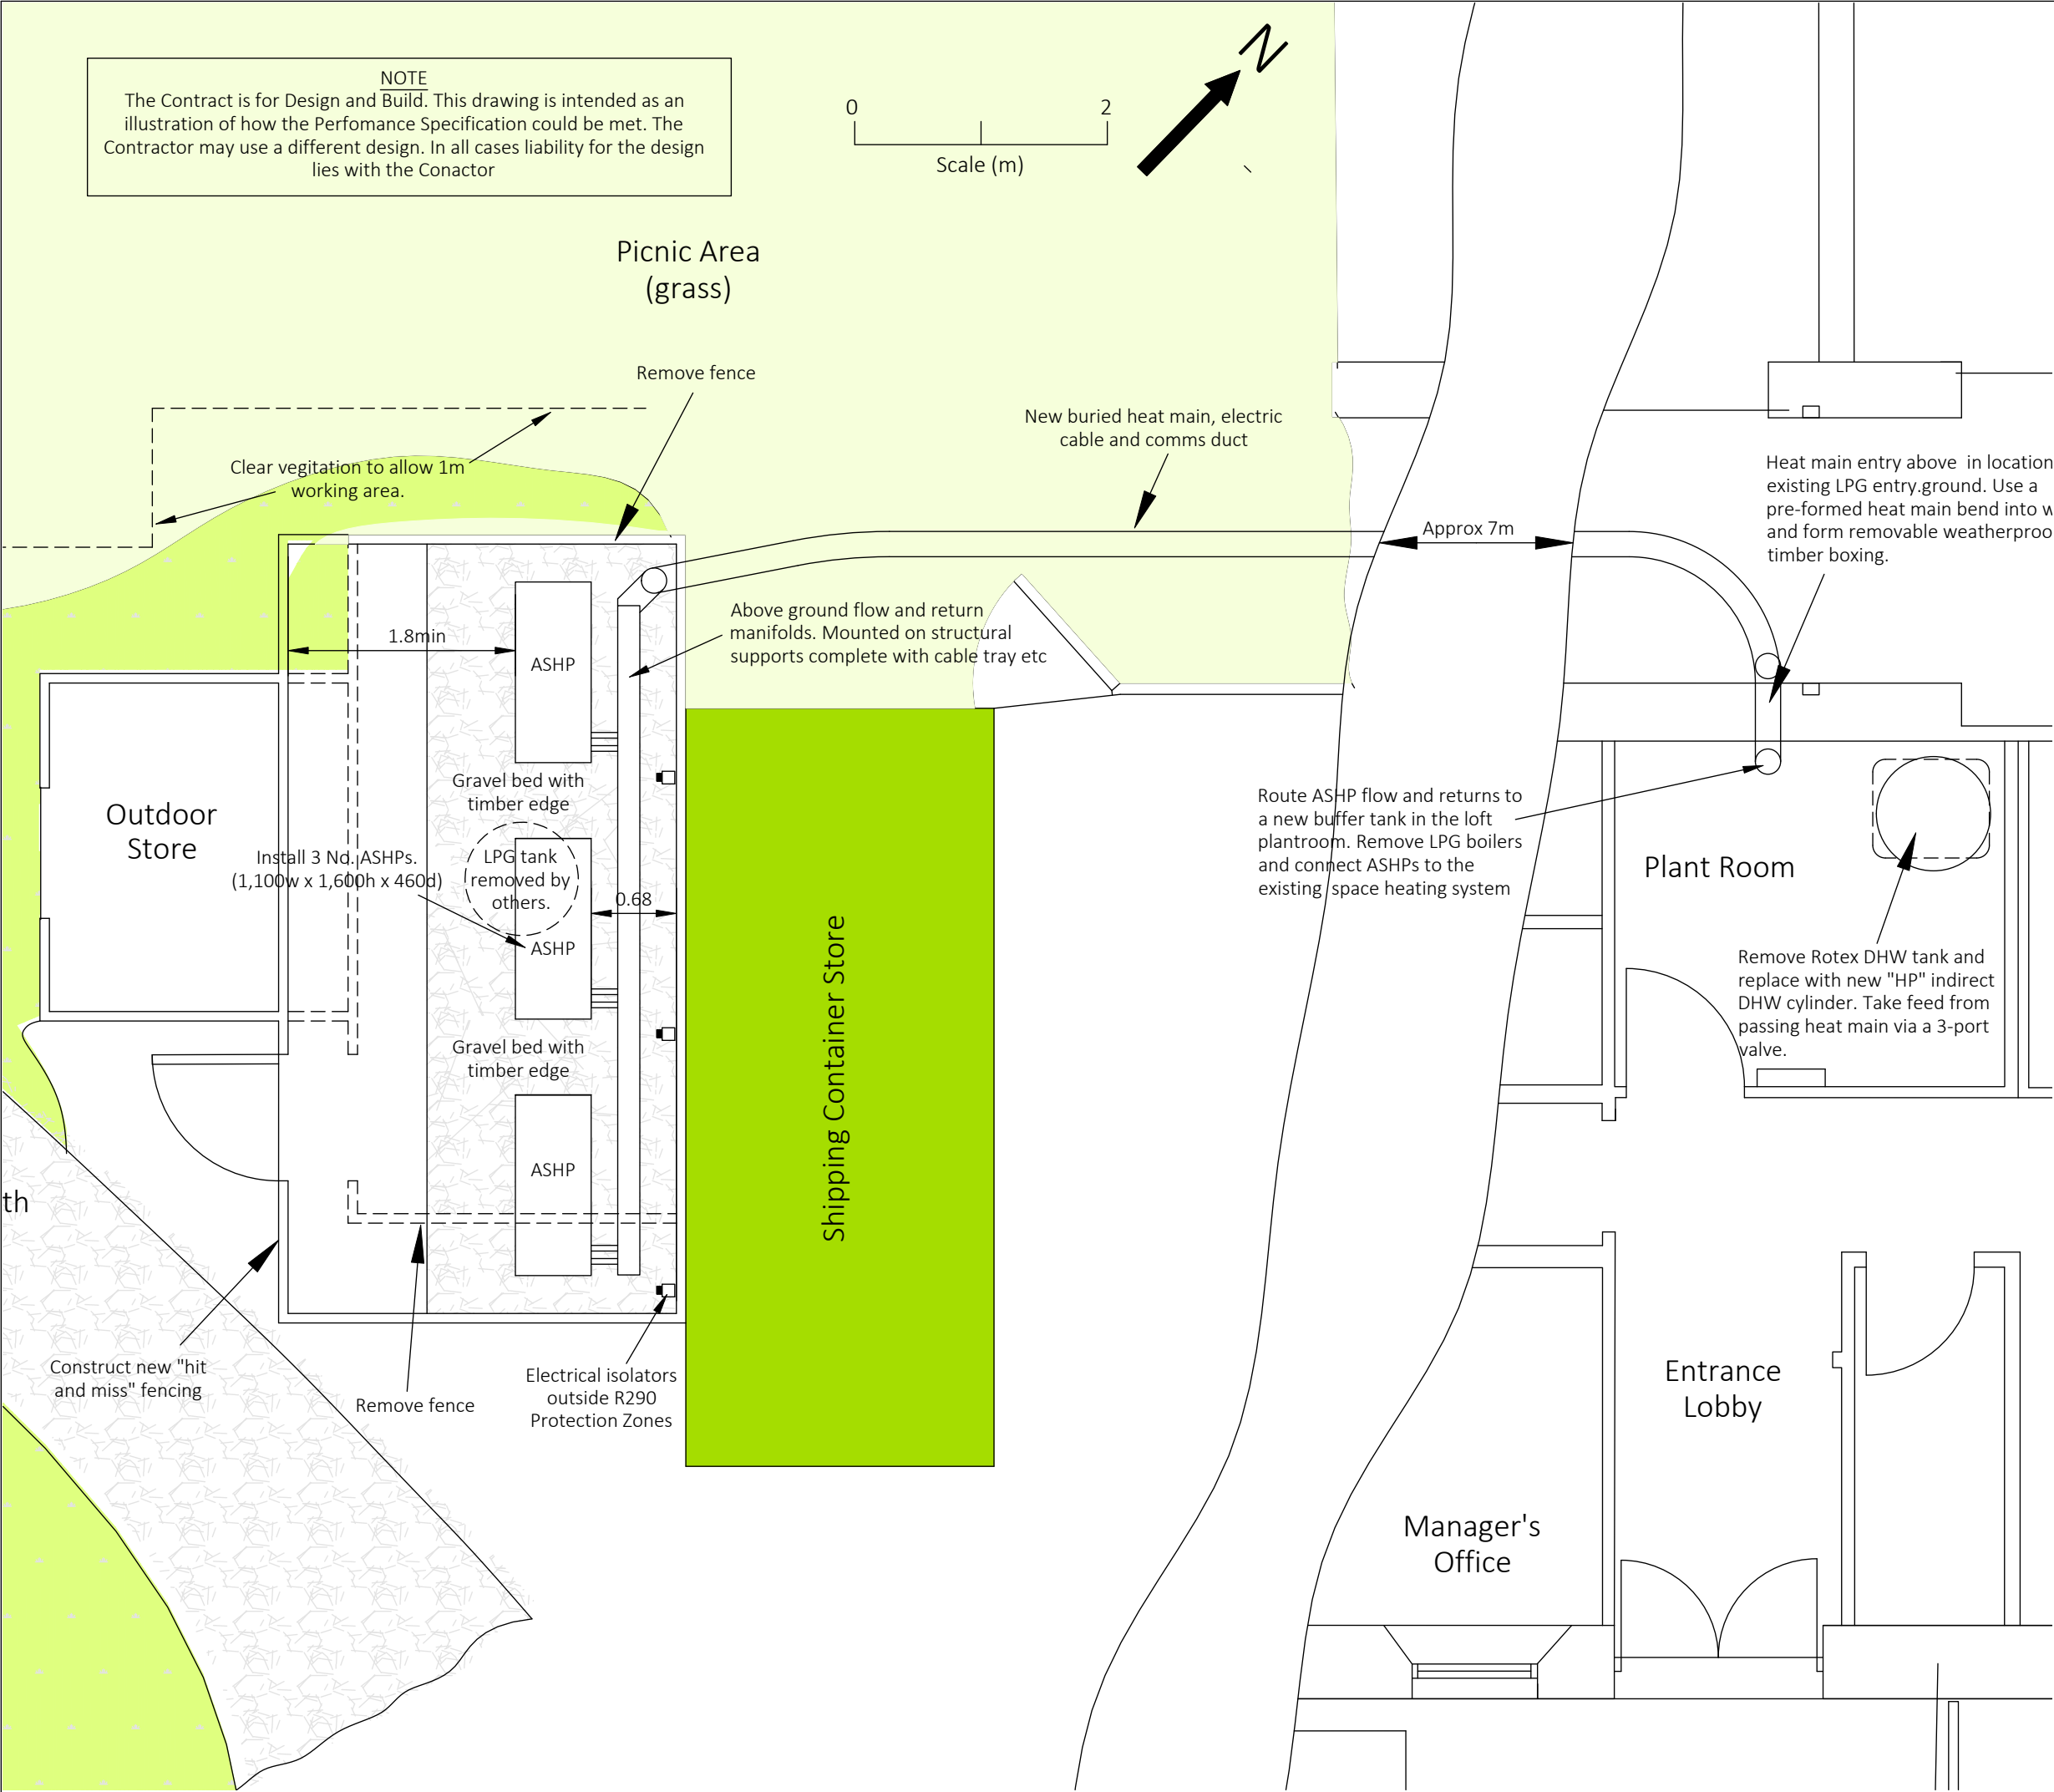

- NOTES:**
1. This drawing is for guidance only. All information must be checked before use for design or planning.
 2. Do not scale.

For Tender			
Revision	By	Date	Details
 Redcotec LLP, Orchards, Stockland, Honiton Devon, EX14 9DS Tel: 01297 761510 Email: info@redcotec.co.uk			
Client		The National Trust	
Drawing Title		The Restaurant General Plan - Proposed	
Drawn By W Gilmour-White		Date 24/08/26	
Checked By		Date	
Scale 1:50 @ A3		Job Reference RCT-731	
Drawing Ref/No RCT_731_401B			Rev