


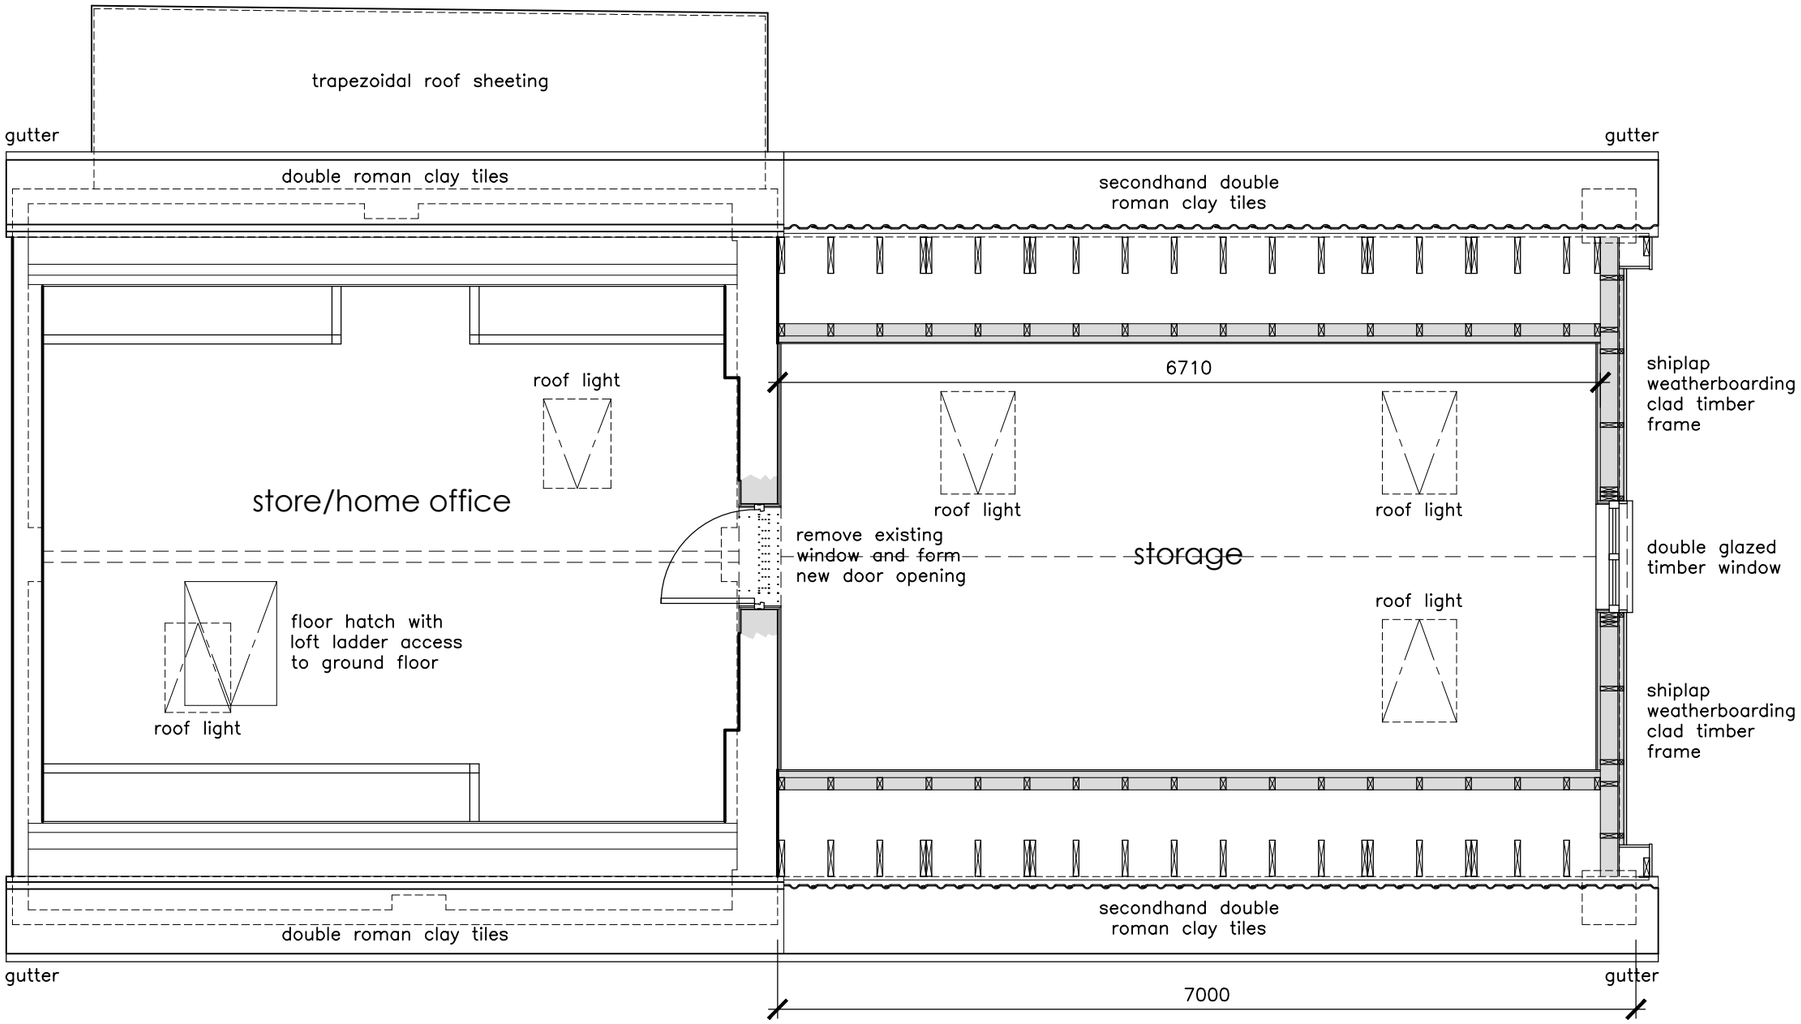


# proposed first floor plan 1:50

R & J CONSULTANTS
PROJECT MANAGEMENT & DESIGN
CIAT CHARTERED PRACTICE

R & J Consultants Ltd
Tel: 07775 870051 (RH) / 07775 870052 (PAL)
EMAIL: dwgoffice@rjconsultants.co.uk
WEBSITE: www.rjconsultants.co.uk

**CLIENT**
MR & MRS I SHEPPARD
5 TRAVELLERS REST
CORSHAM, WILTSHIRE, SN13 0PP

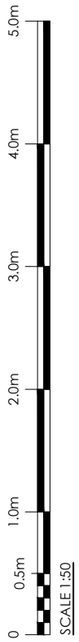**PROJECT**
CARPORT EXTENSION TO DOUBLE GARAGE
5 TRAVELLERS REST, CORSHAM

| REV. | DATE | DESCRIPTION |
|---|---|---|
| A | 09/26 | access to ground floor clarified. |

| DRAWN | SCALE | DATE |
|---|---|---|
| PAL | 1:50 @ A3 | JULY 2026 |

| PROJECT NO : | SHEET | REVISION |
|---|---|---|
| B12354 | 07 | A |

This drawing is copyright © of R & J CONSULTANTS Ltd and must not be reproduced in whole or in part without written permission.