

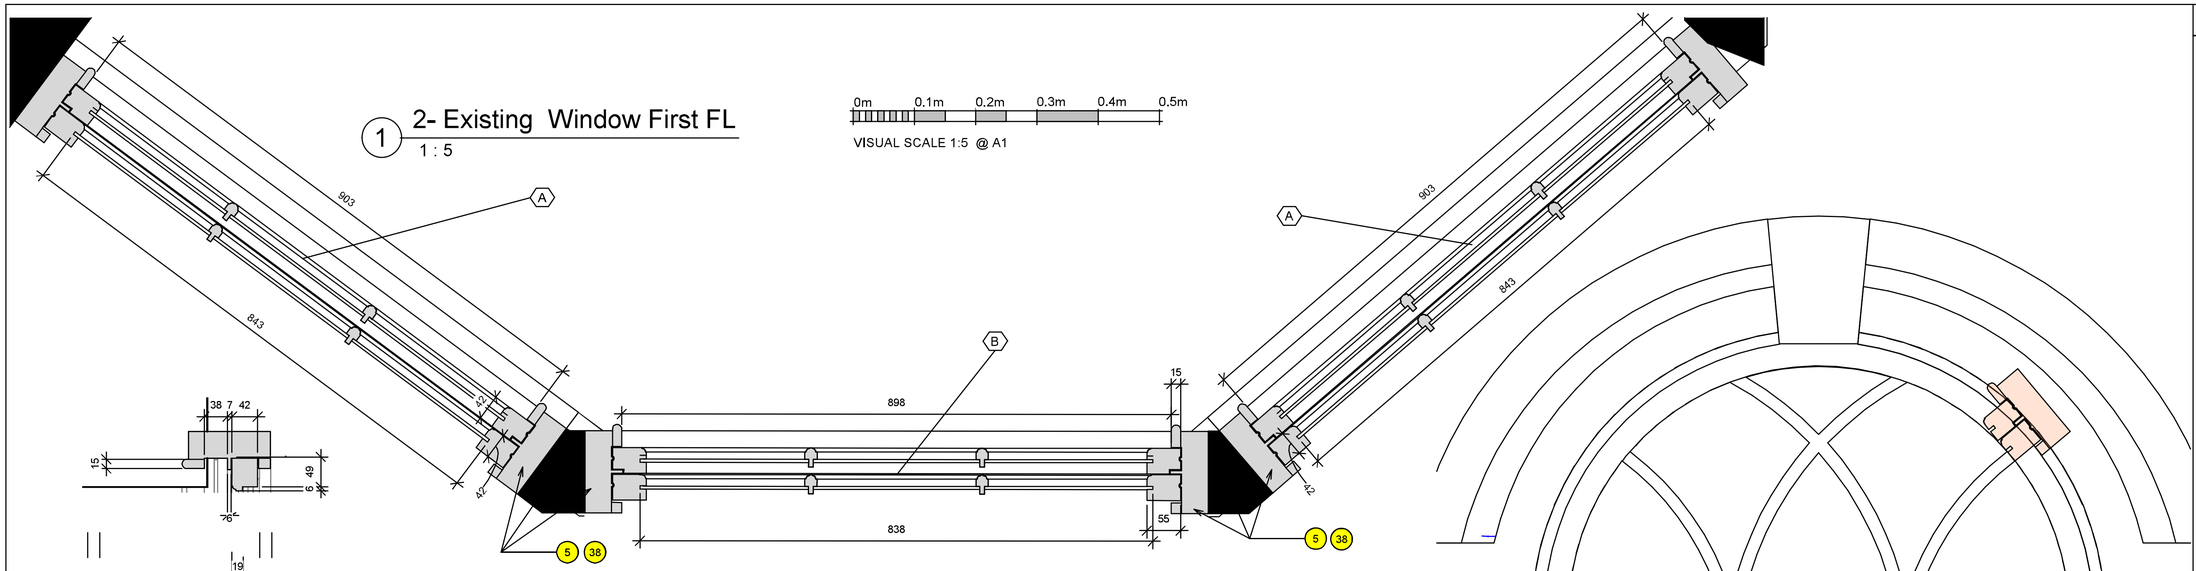


1 2- Existing Window First FL
1 : 5


0m 0.1m 0.2m 0.3m 0.4m 0.5m
VISUAL SCALE 1:5 @ A1

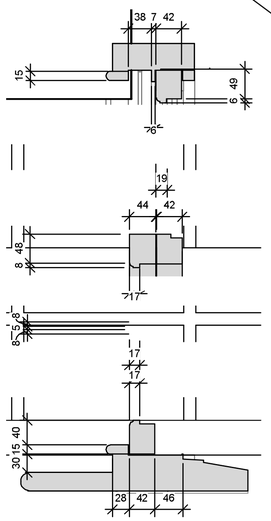


3 Typical Section through ~~widows for type~~ A to D.
1 : 5

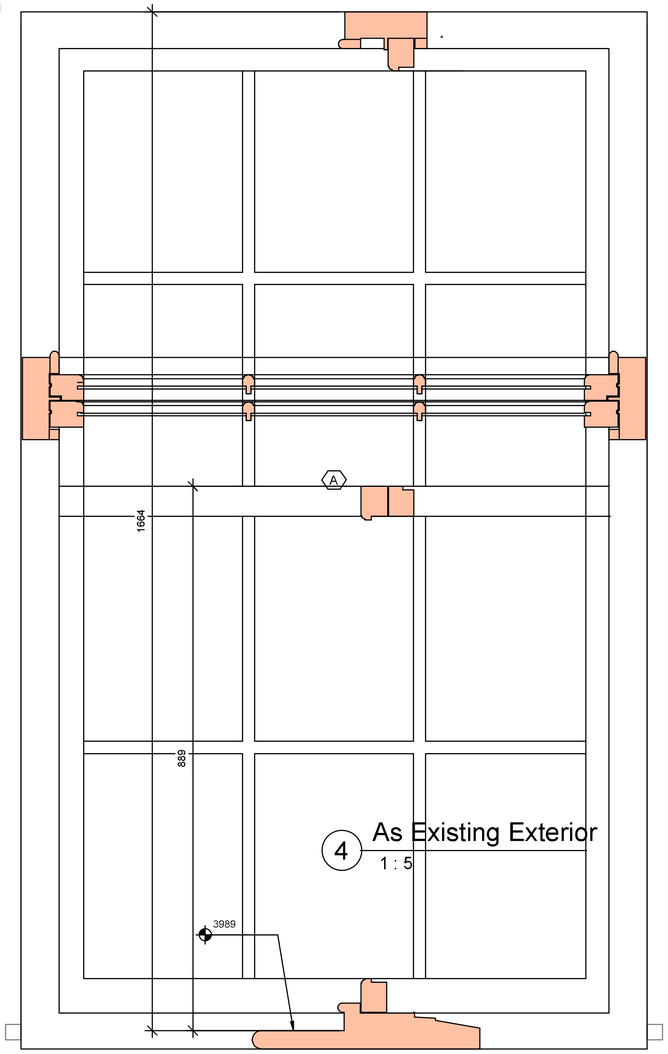

4 As Existing Exterior
1 : 5

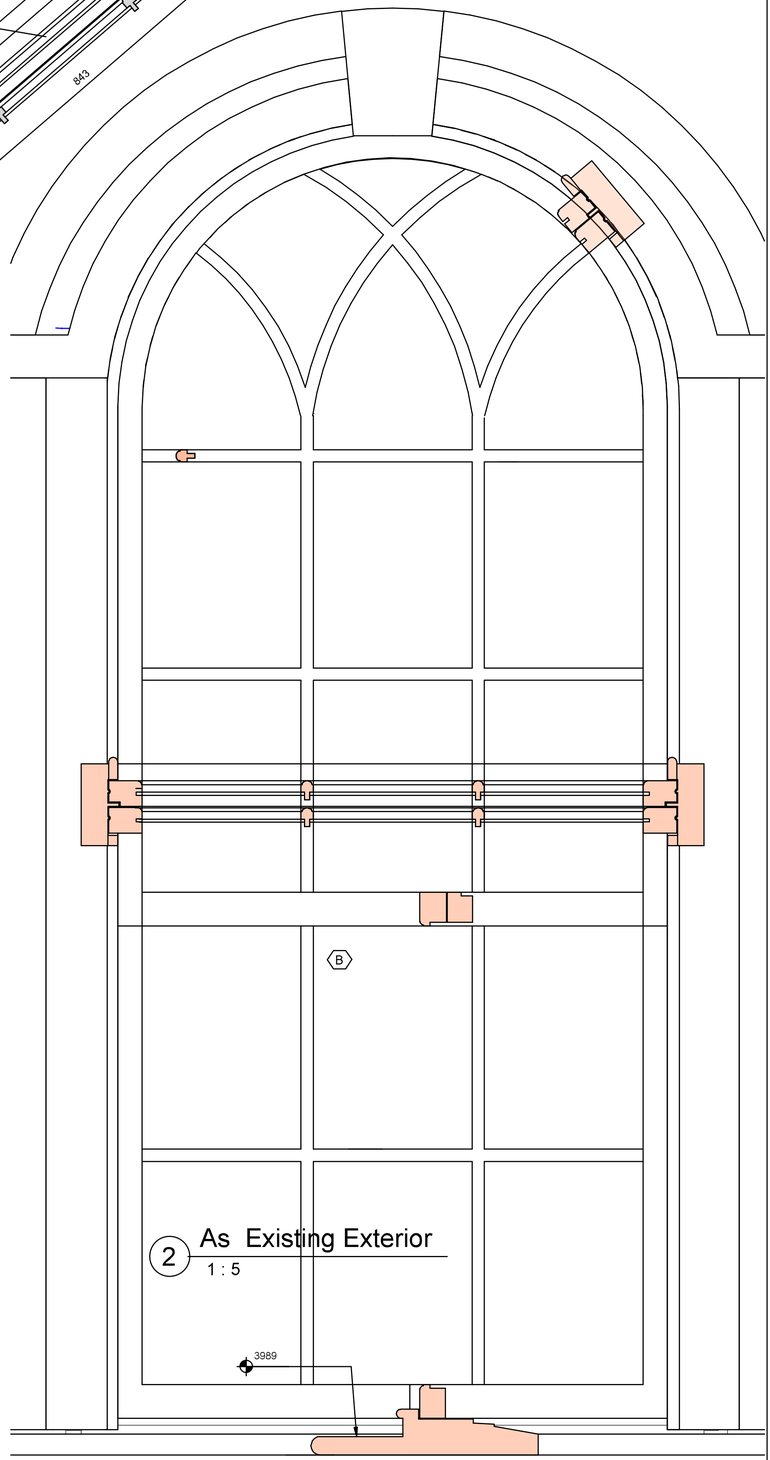

2 As Existing Exterior
1 : 5

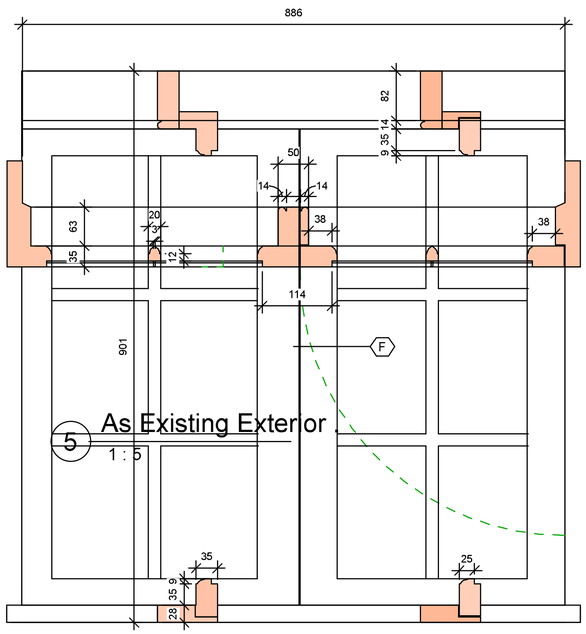

5 As Existing Exterior
1 : 5

Project No.	Purpose	Dwg No.	Rev No.
534	B	7	-

Rev Notes.

Rev	Date	Drawn	Notes

Notes

This drawing is given in good faith. The contractor is recommended to survey the building / site inc. of services to satisfy himself as the exact extent of the works. No additional costs howsoever shall be incurred through lack of knowledge of the existing buildings construction. The contractor is deemed to have made sufficient provision in his price if the extent of the works is greater than anticipated.

All items described here within are to be installed in accordance with the manufacturer's recommendations.

All dimensions should be checked seven working days before work commences and any discrepancy brought to the attention of tre contract administrator before start of works / ordering of material / fabrication of components etc. in the affected area(s)

This drawing is to be read in conjunction with the specification and otner supporting documentation. it is the contractor's responsibility where inconsistencies occur to bring them to the administrator's attention at least seven working days in writing before affected work starts

Where information, approval or material to be supplied by the client is required, this is to be submitted to the contractor in writing 10 working days before tre it is required. Where materials have to be ordered by the client , i.e. cannot be supplied within ten day lead in time, this will not constitute ground for an extension of time.

Where contracts have not been concluded, accepting this drawing is deemed as accepting OC Architects TOC. Where OC Architects documents are used by a third person who is not privy to the contract between our client and us we accept no liability howsoever for cost arising out of their use.

OC Architects
45 Pleydell
Swindon
SN1 4DJ
Tel. (01793) 686462
E-Mail
info@ocarchitects.co.uk

Project Title

Refurbishment

ADDRESS

137 High St Marlborough
Wiltshire SN8 1HN

Client

James Hay Pension Trustees Ltd

Drawing Title

As Existing Windows Part 1 of 2

This drawing is only to be used for it purpose group:

(-----) = For comment only		(T) =	Tender documents
(B) = Design proposals		(C) =	Contract documents
(D) = Planning purposes		(AS) =	As built
(E) = Building Control		(F) =	Construction drawing

A prefix before the drawing number denote its use. If this document is used other than its aforementioned intent OC Architect do not warrant it fitness for purpose nor do we warrant howsoever this work for third parties

Drawn	Date	Scale
Author	Issue Date	1 : 5

Project No.	Purpose	Dwg No.	Rev No.
534	B	7	-

© Copyright of OC Architects

O:\OC Architects\Projects\534 - 137 High St Marlborough - Preliminary Work\OC Dwg\534 - 137 High Street - Malborough R1.rvt

05/06/2025 16:19:24