
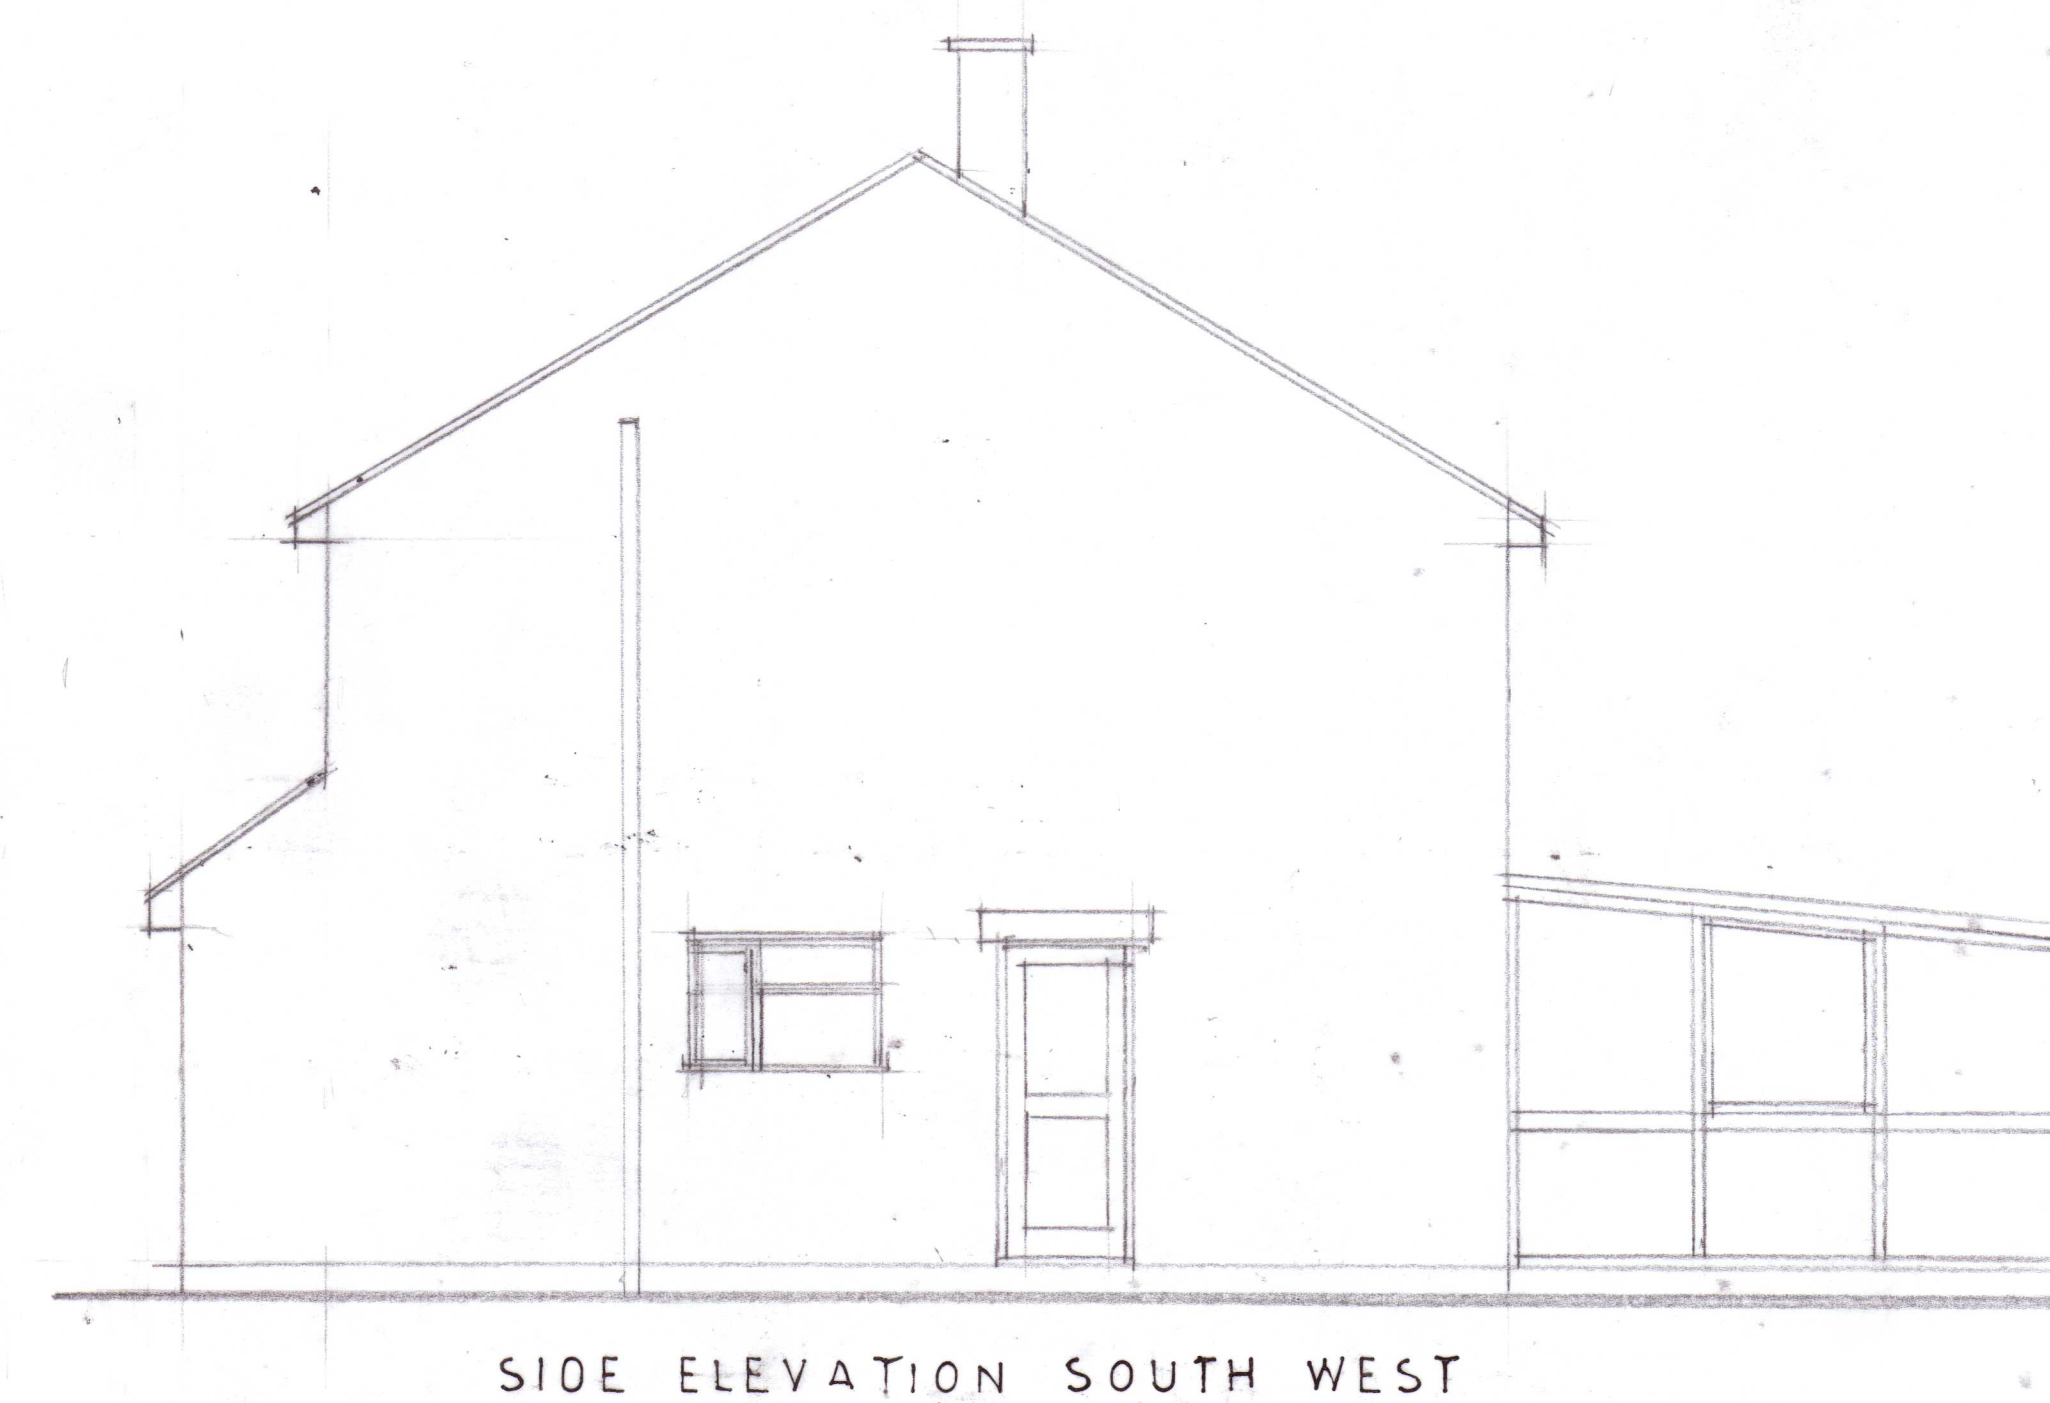
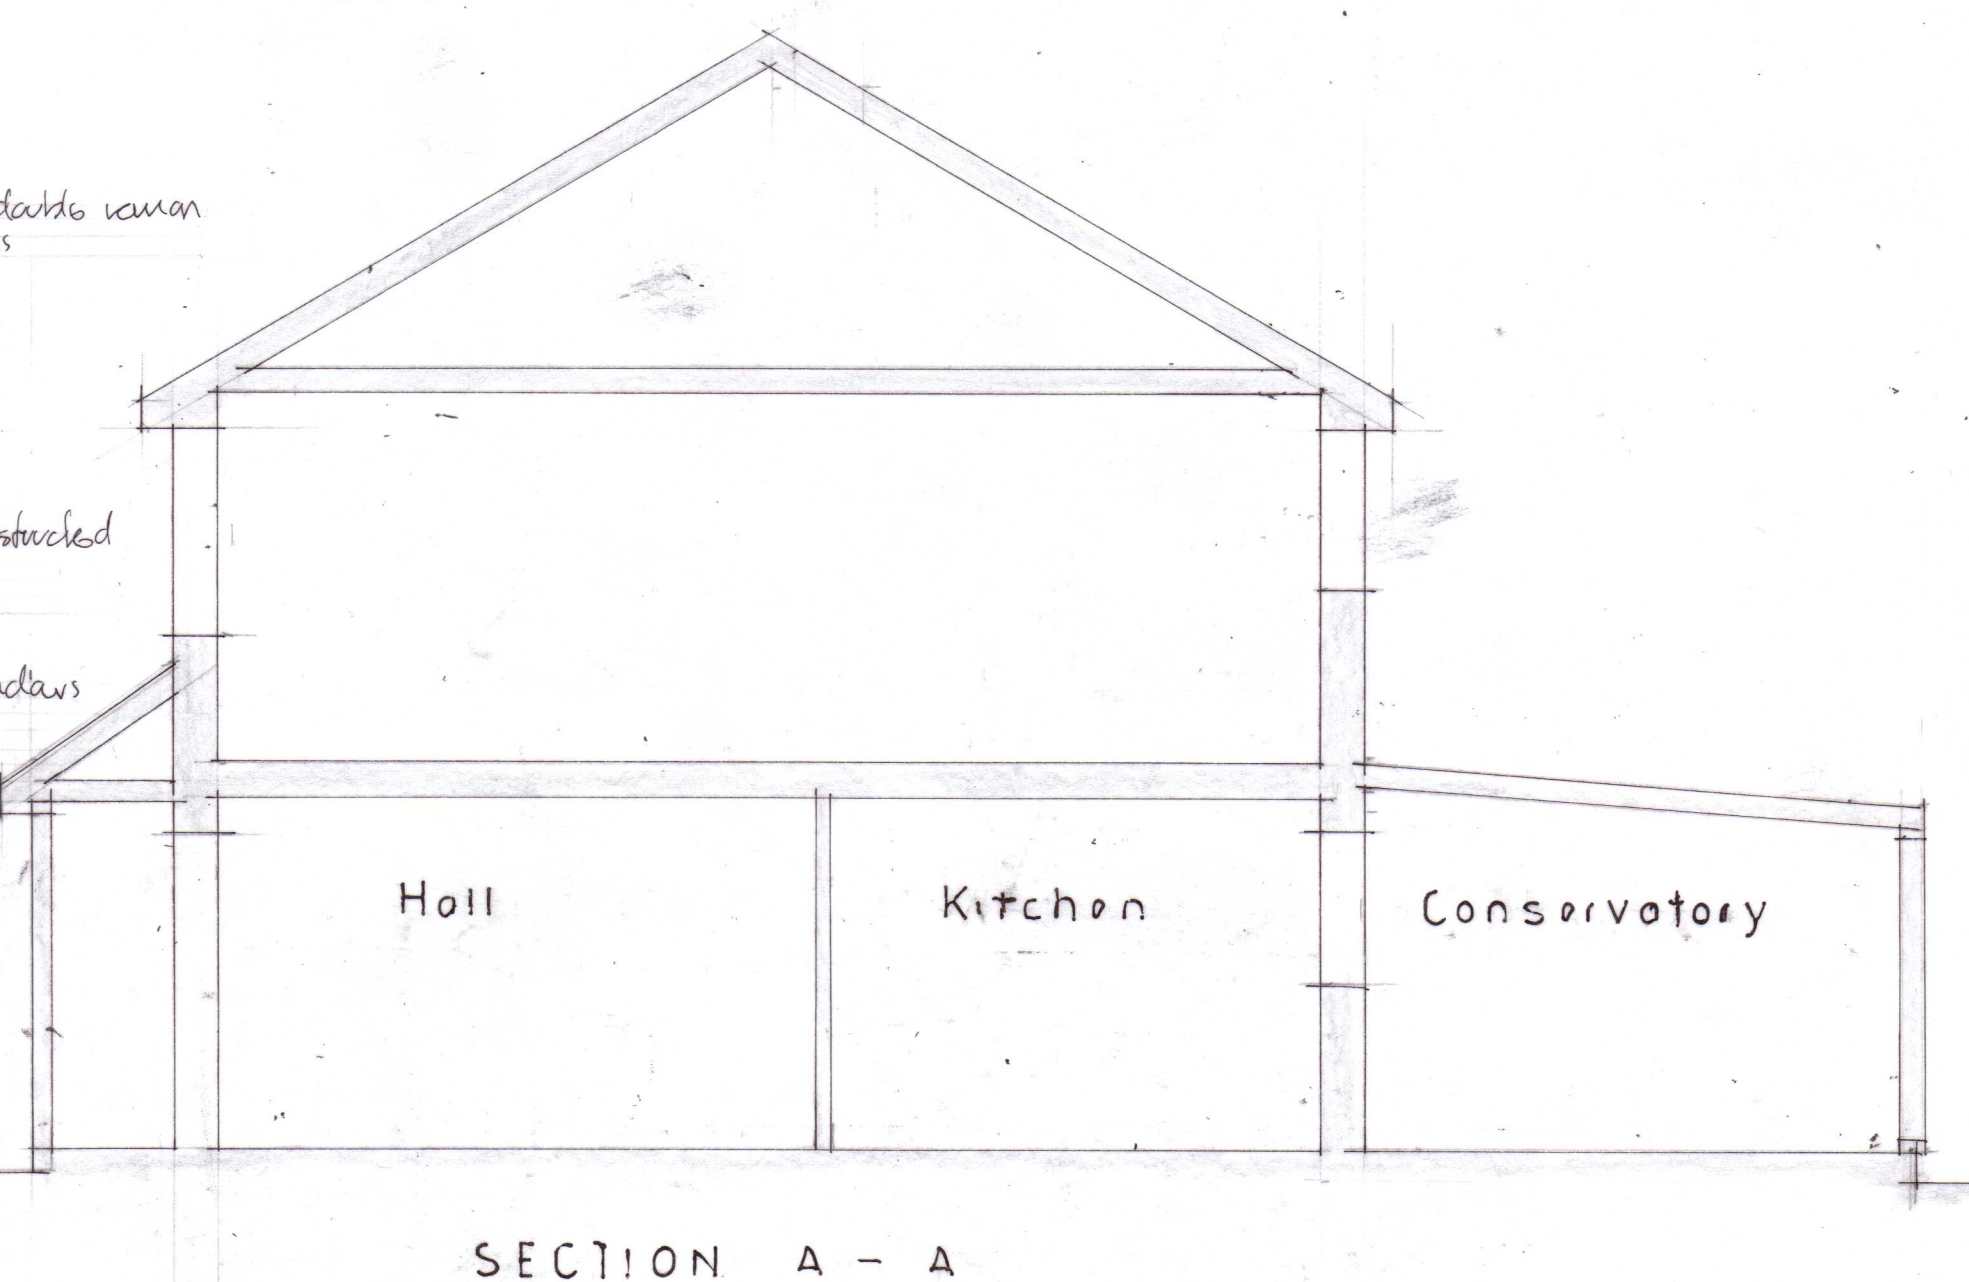
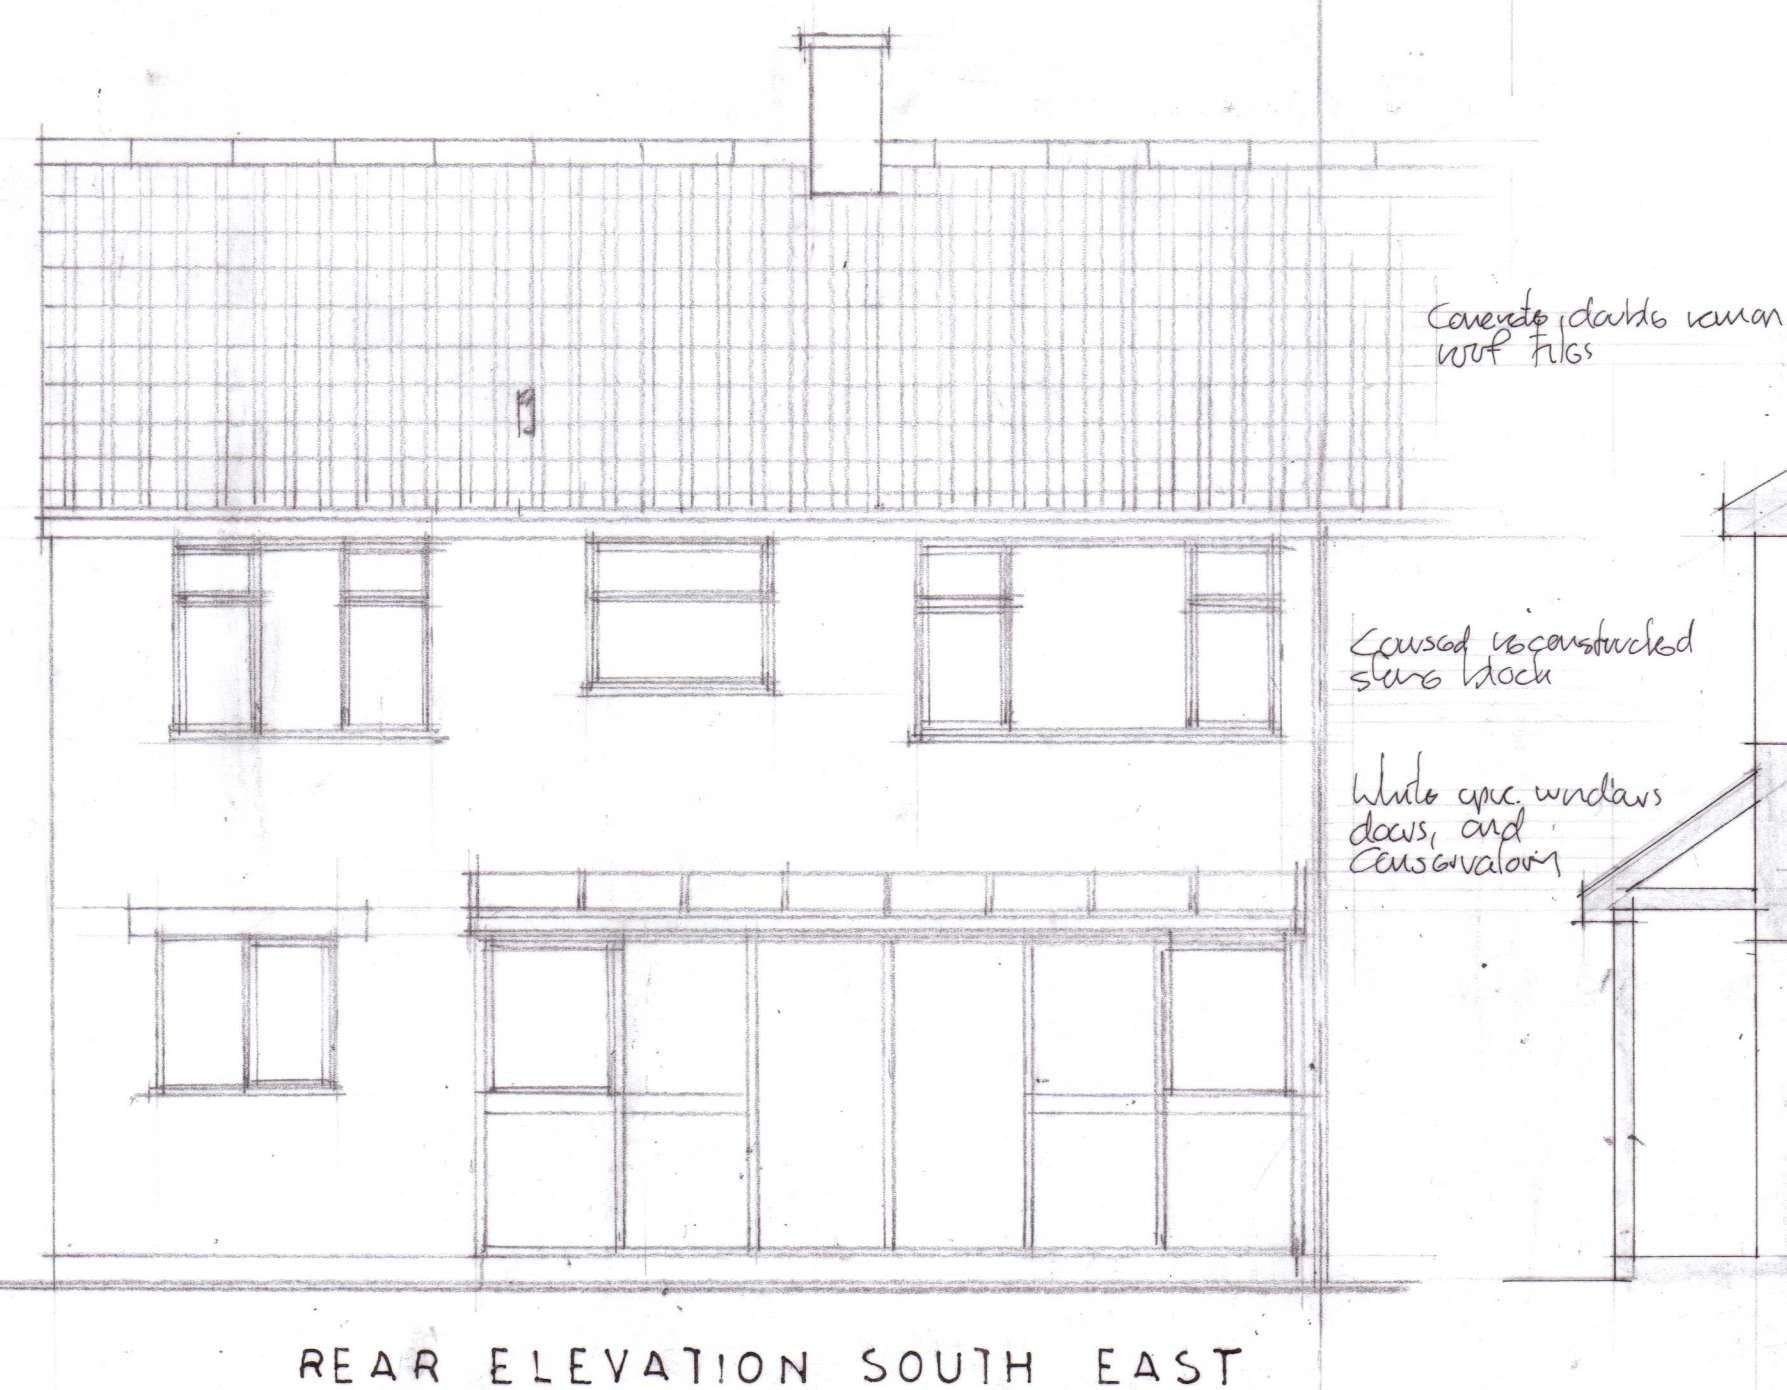
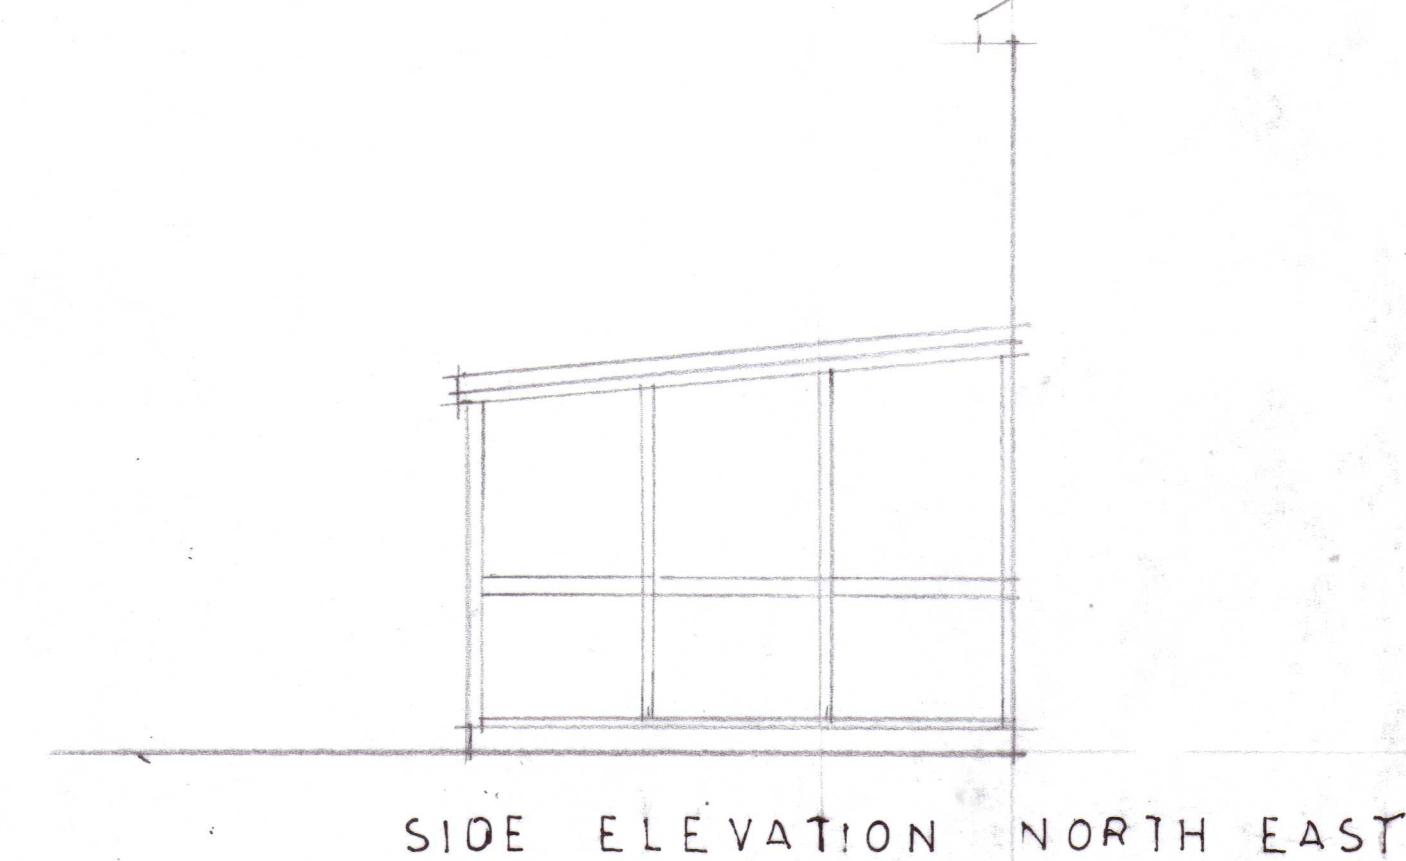
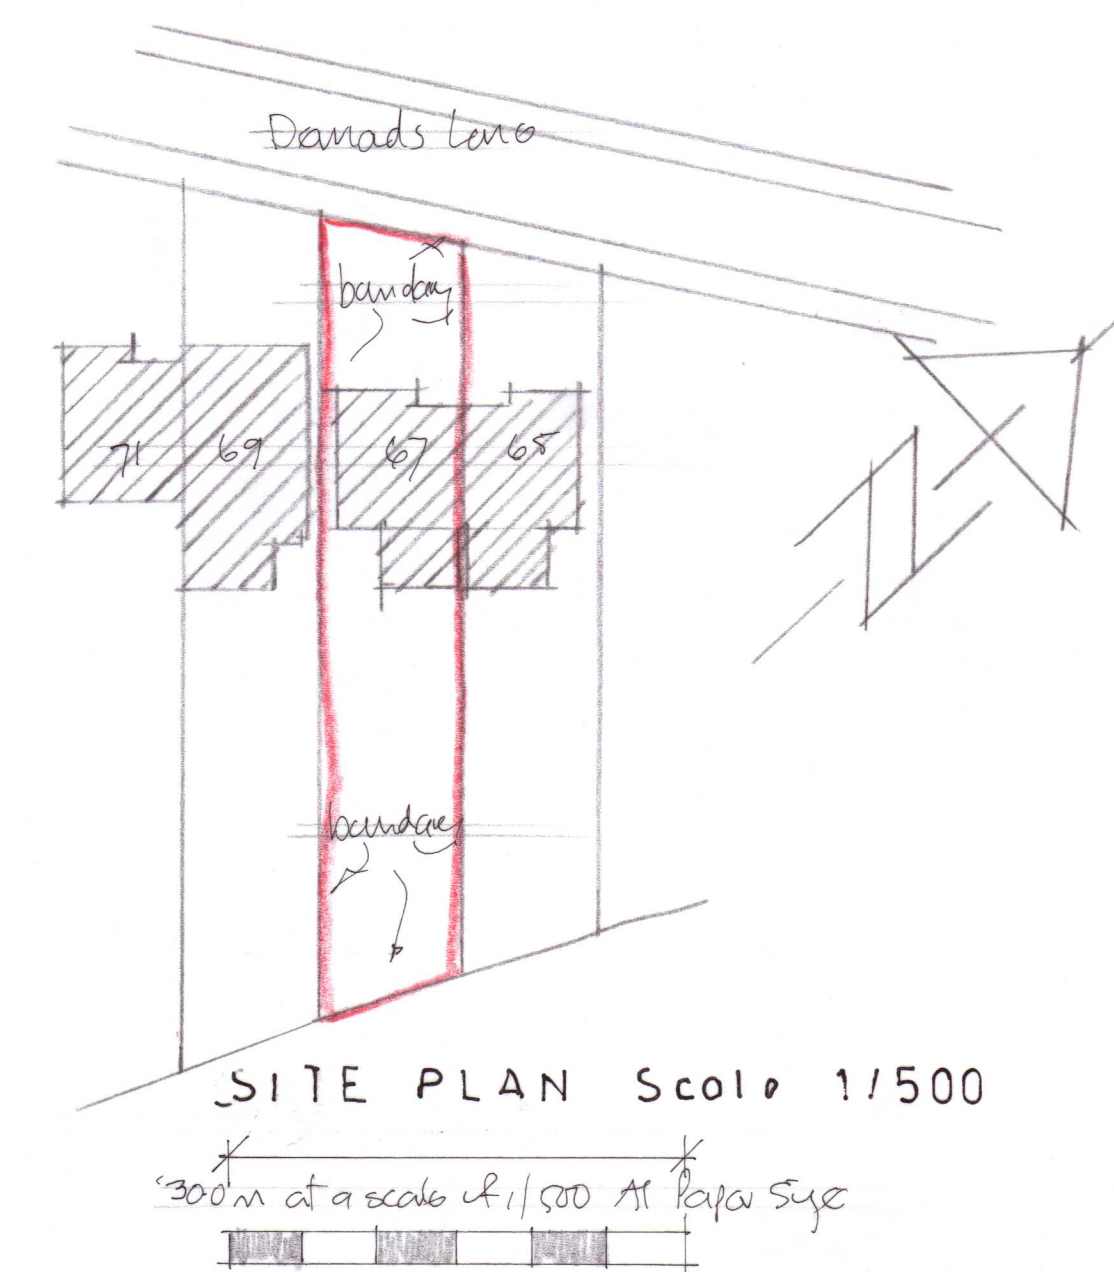
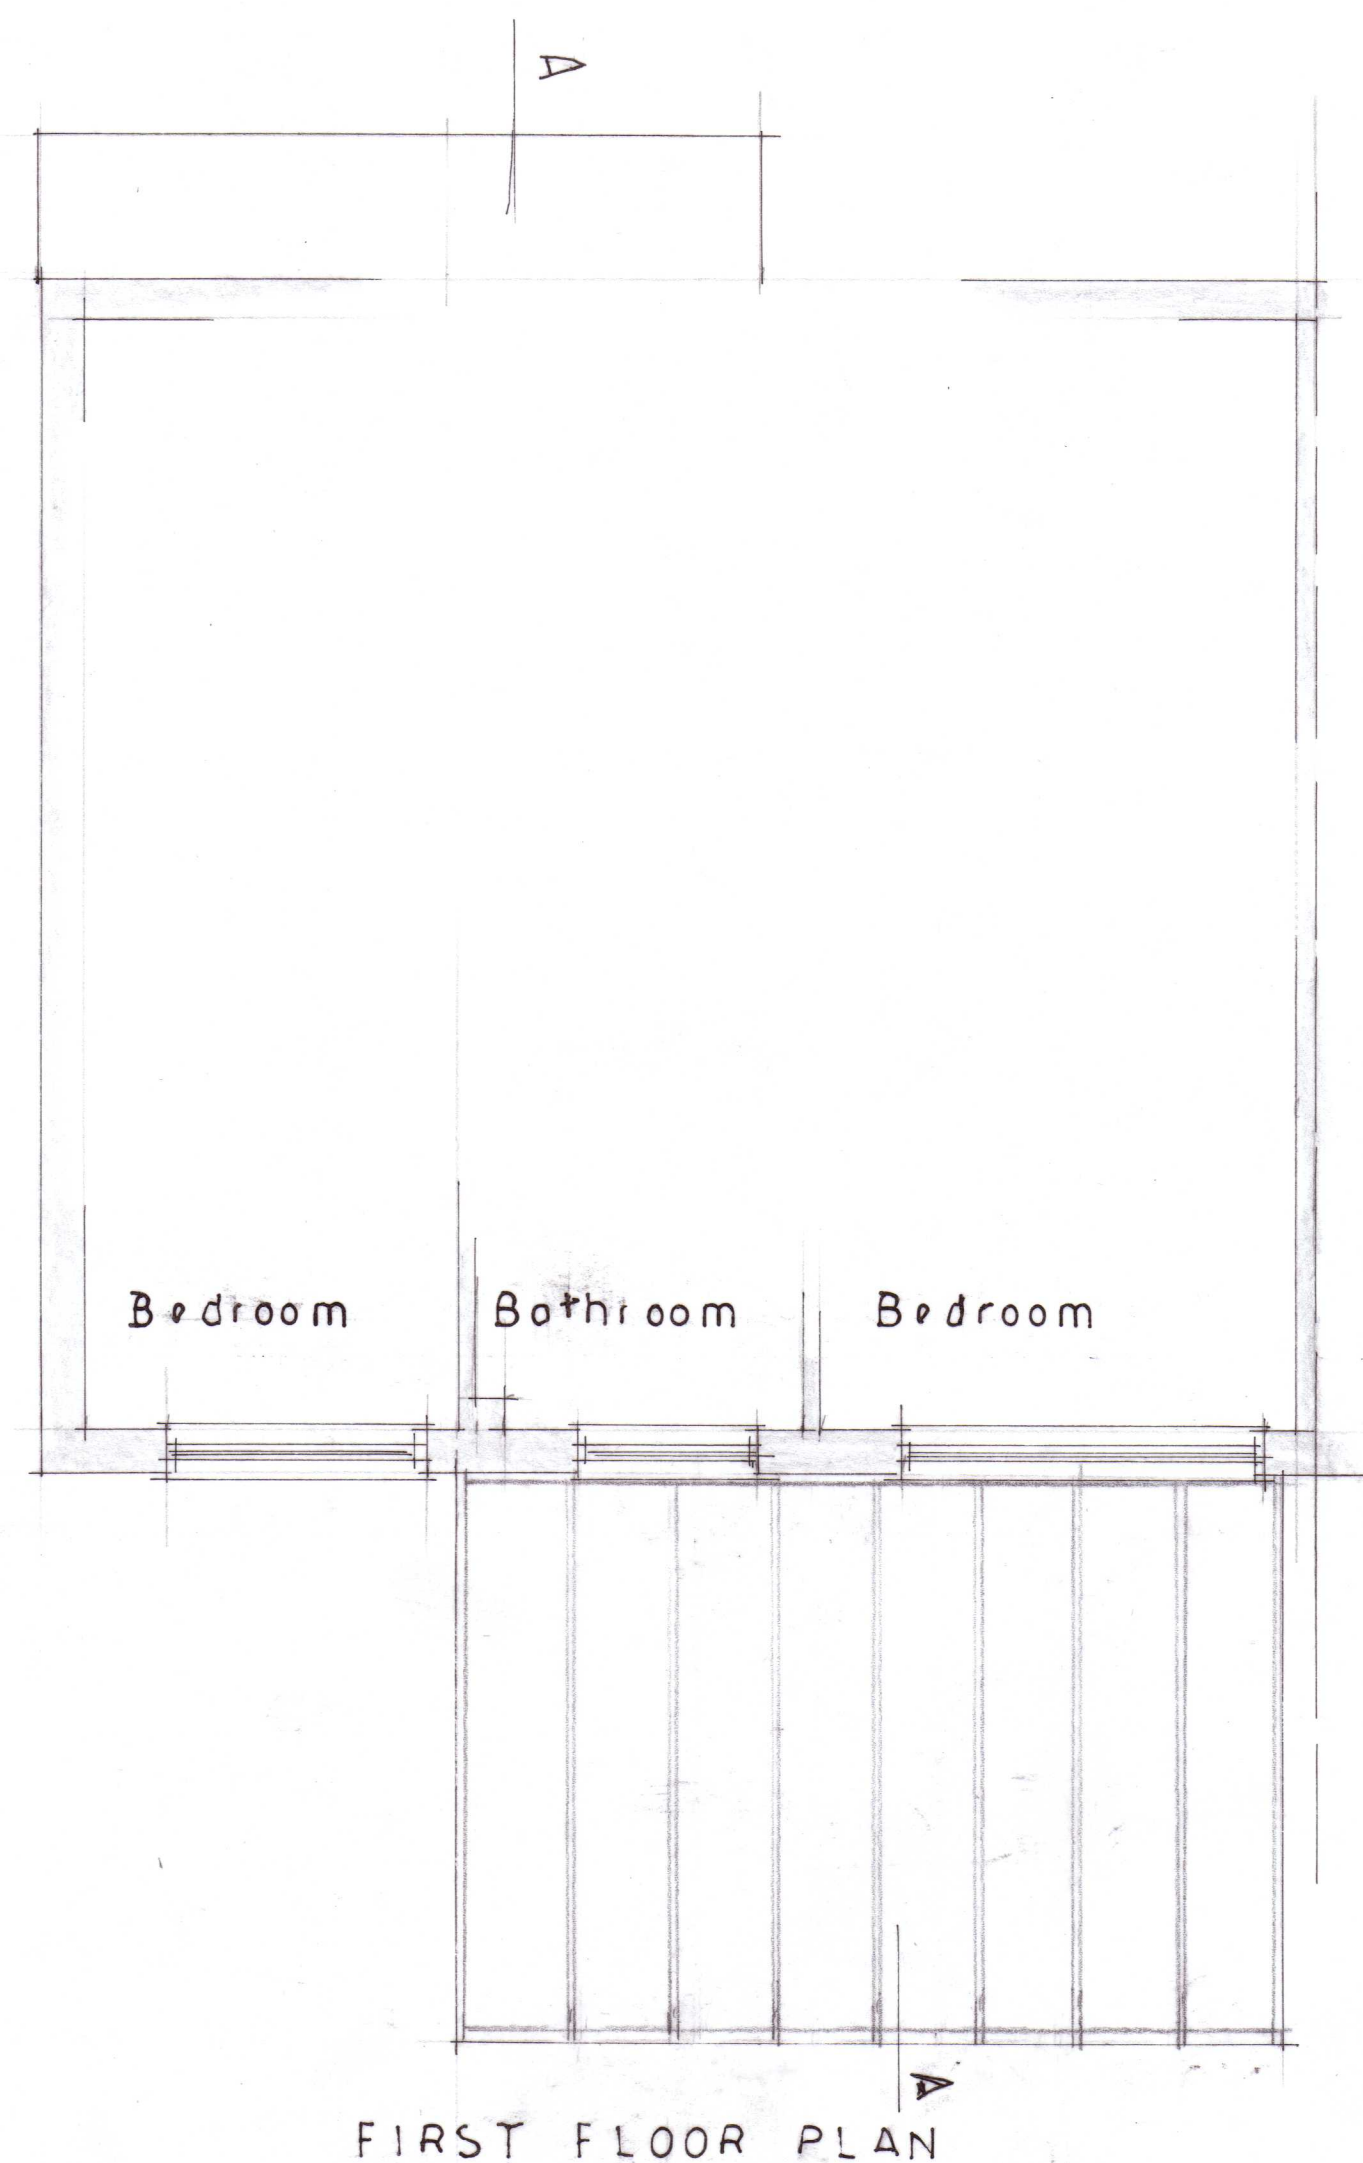


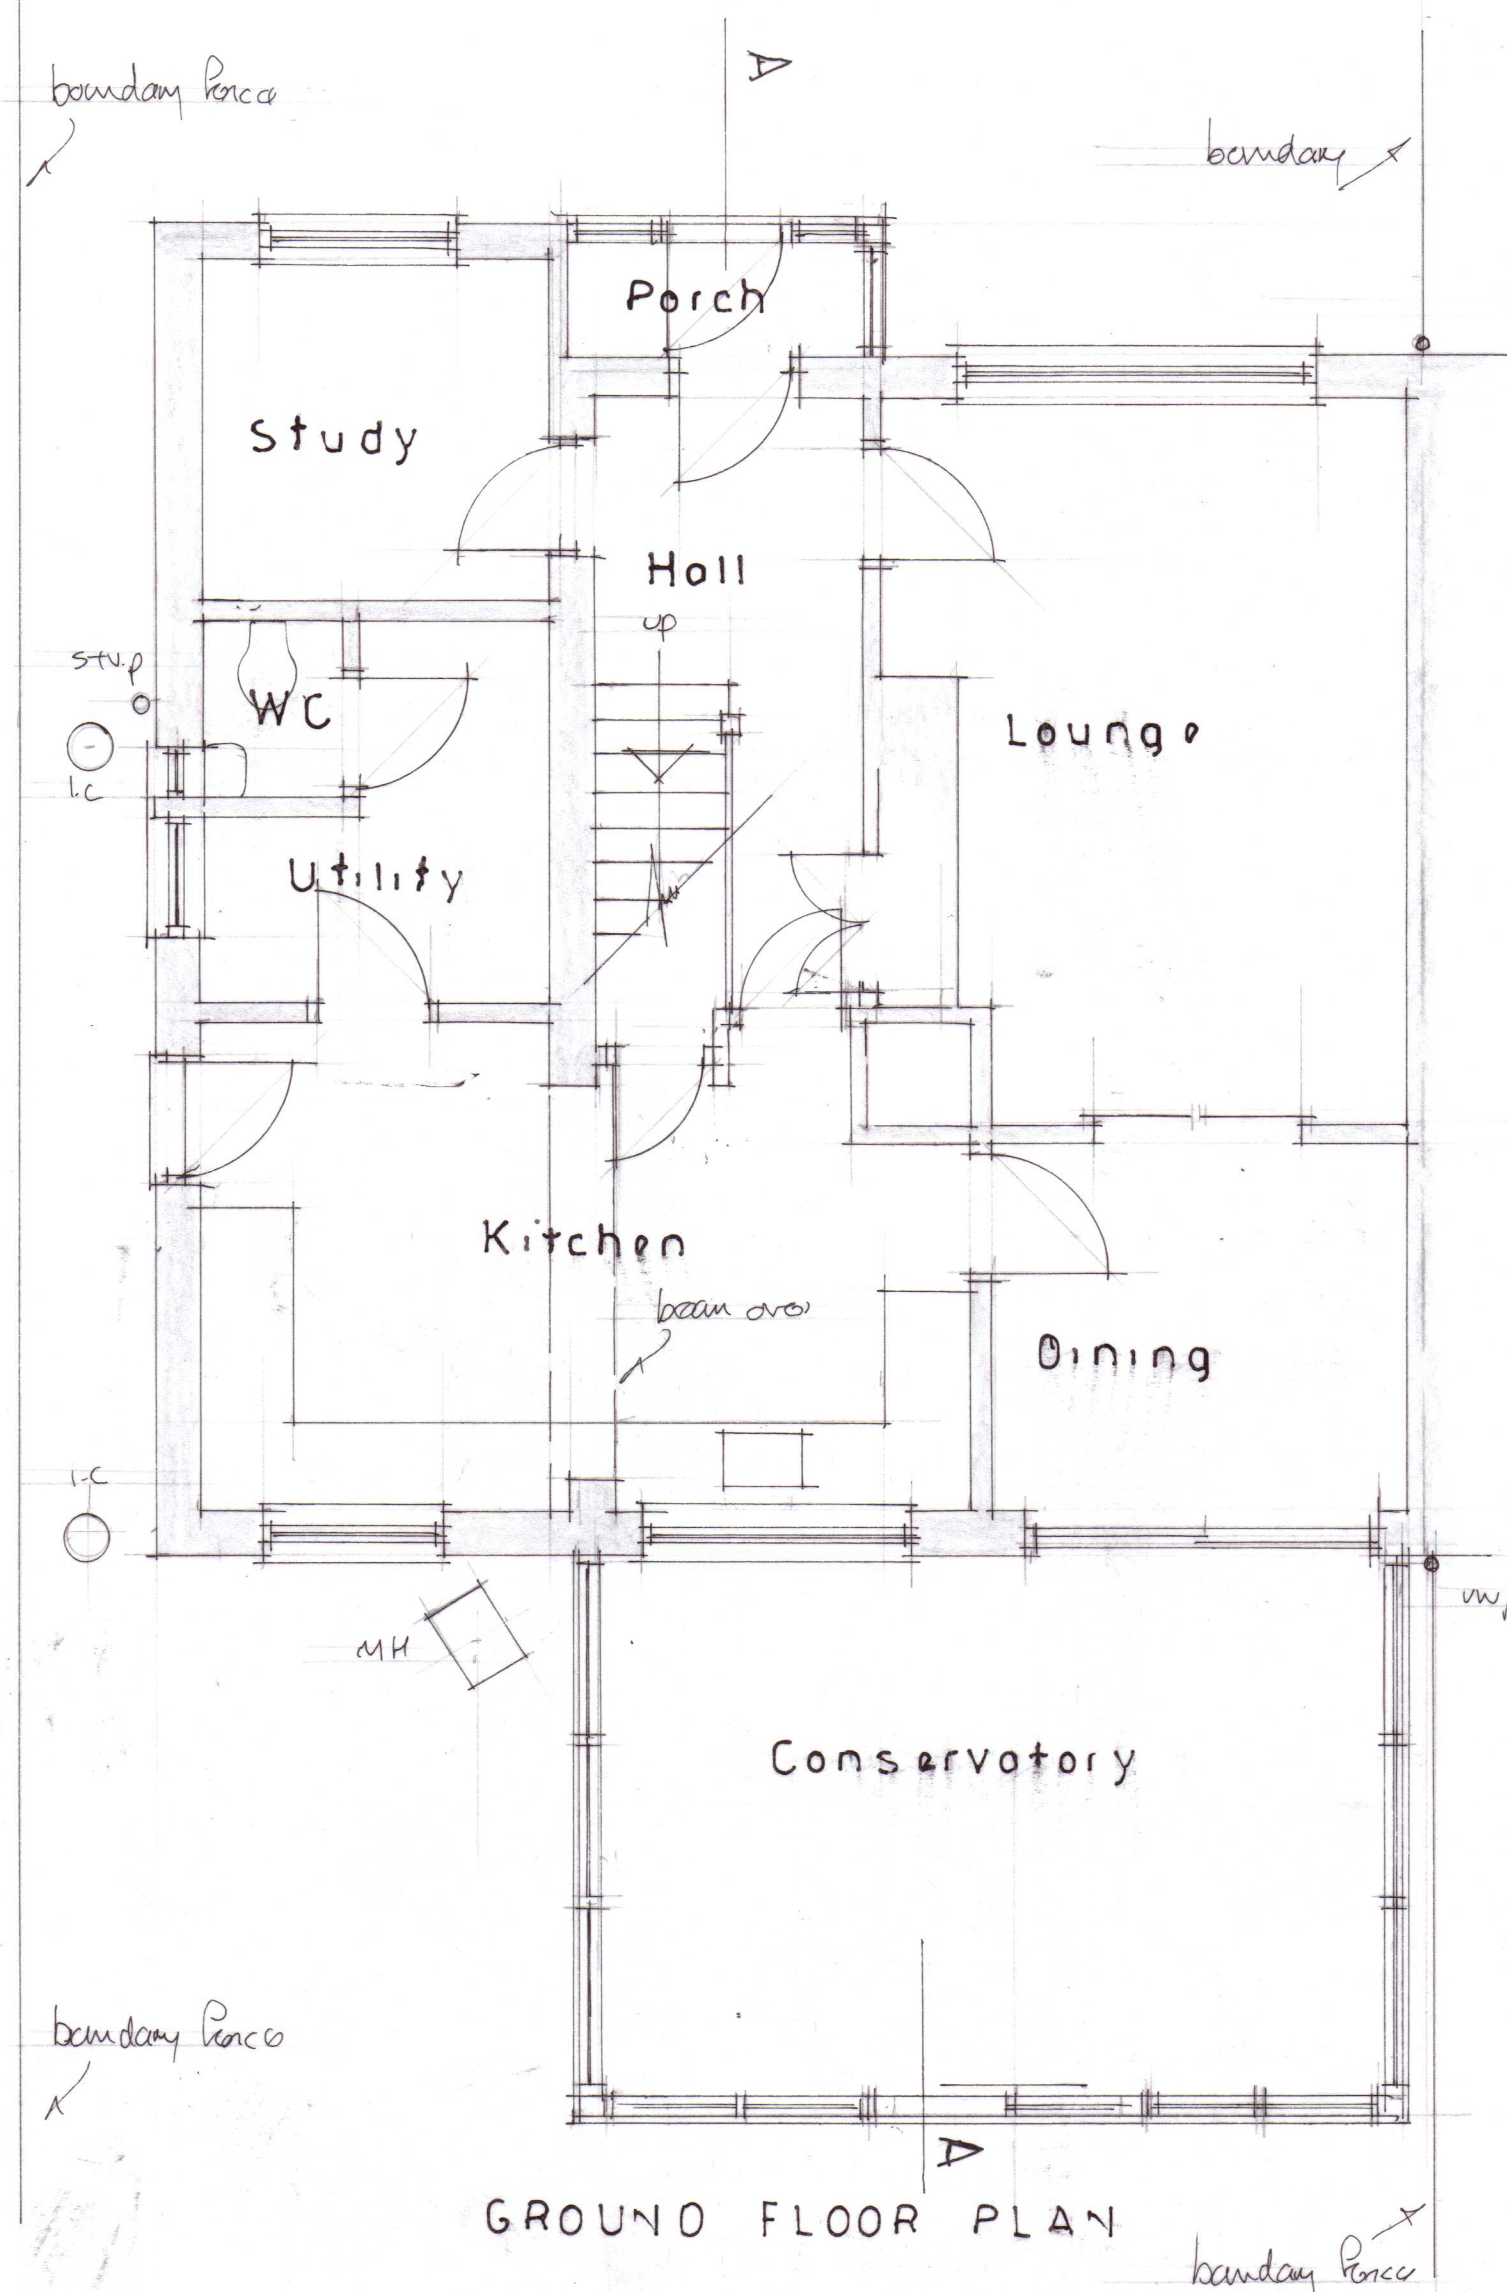

PROPOSED EXTENSION AT 67 DERRIADS LANE, CHIPPENHAM, WILTS SN14 0QL
EXISTING FLOOR PLANS, SECTION AND ELEVATIONS Scale 1/50 SITE PLAN Scale 1/500

300m at a scale of 1/500 All Paper Size

DL1A
As existing site plan added