




Window A

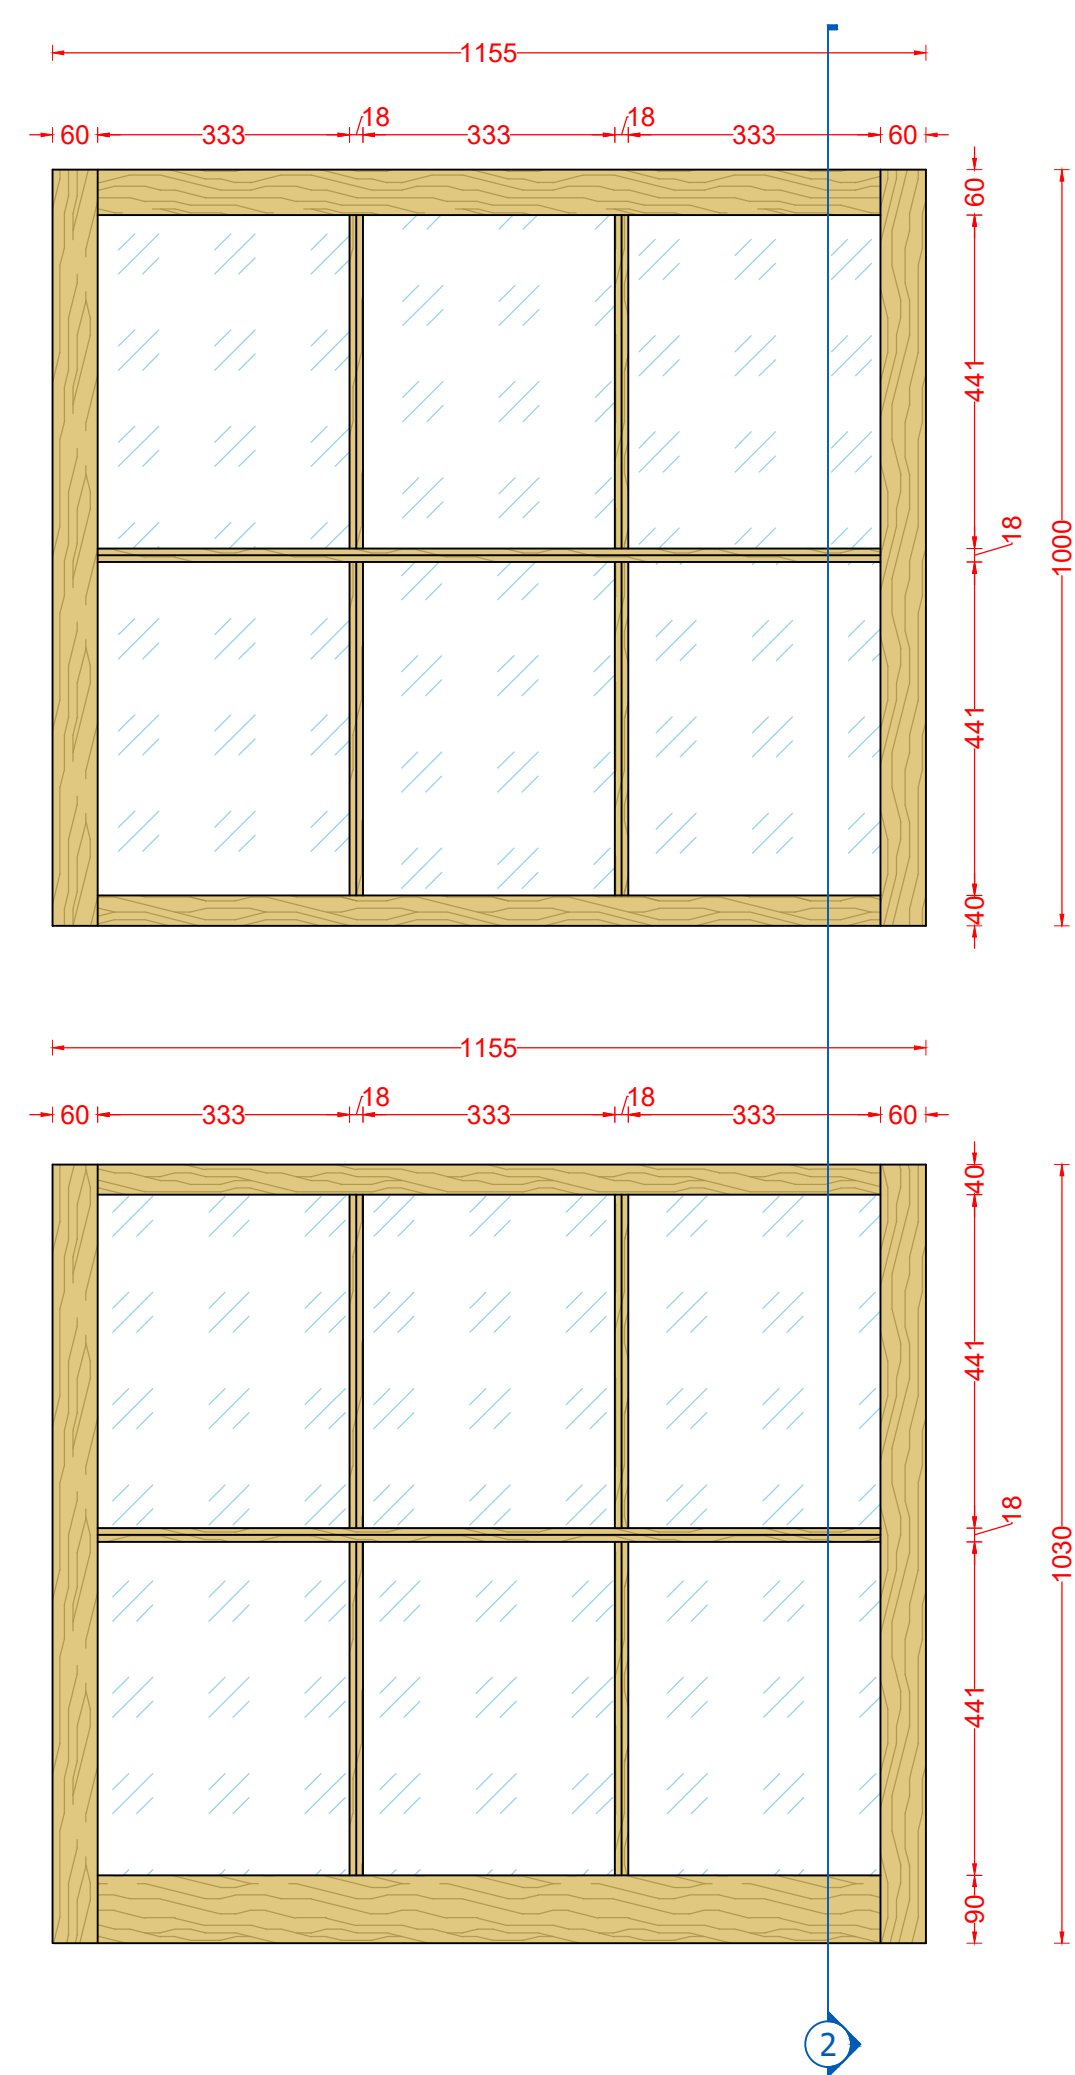

1 Bedroom 2
Scale: 1:10

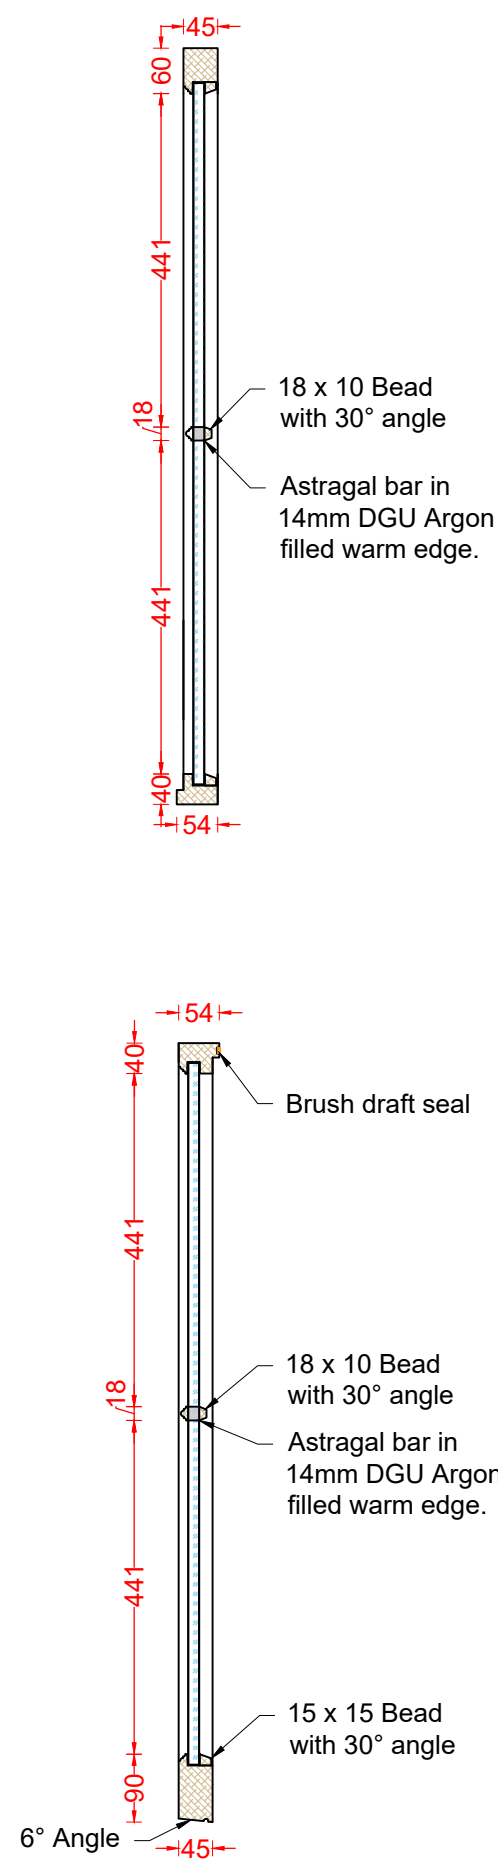

2 Section
Scale: 1:10

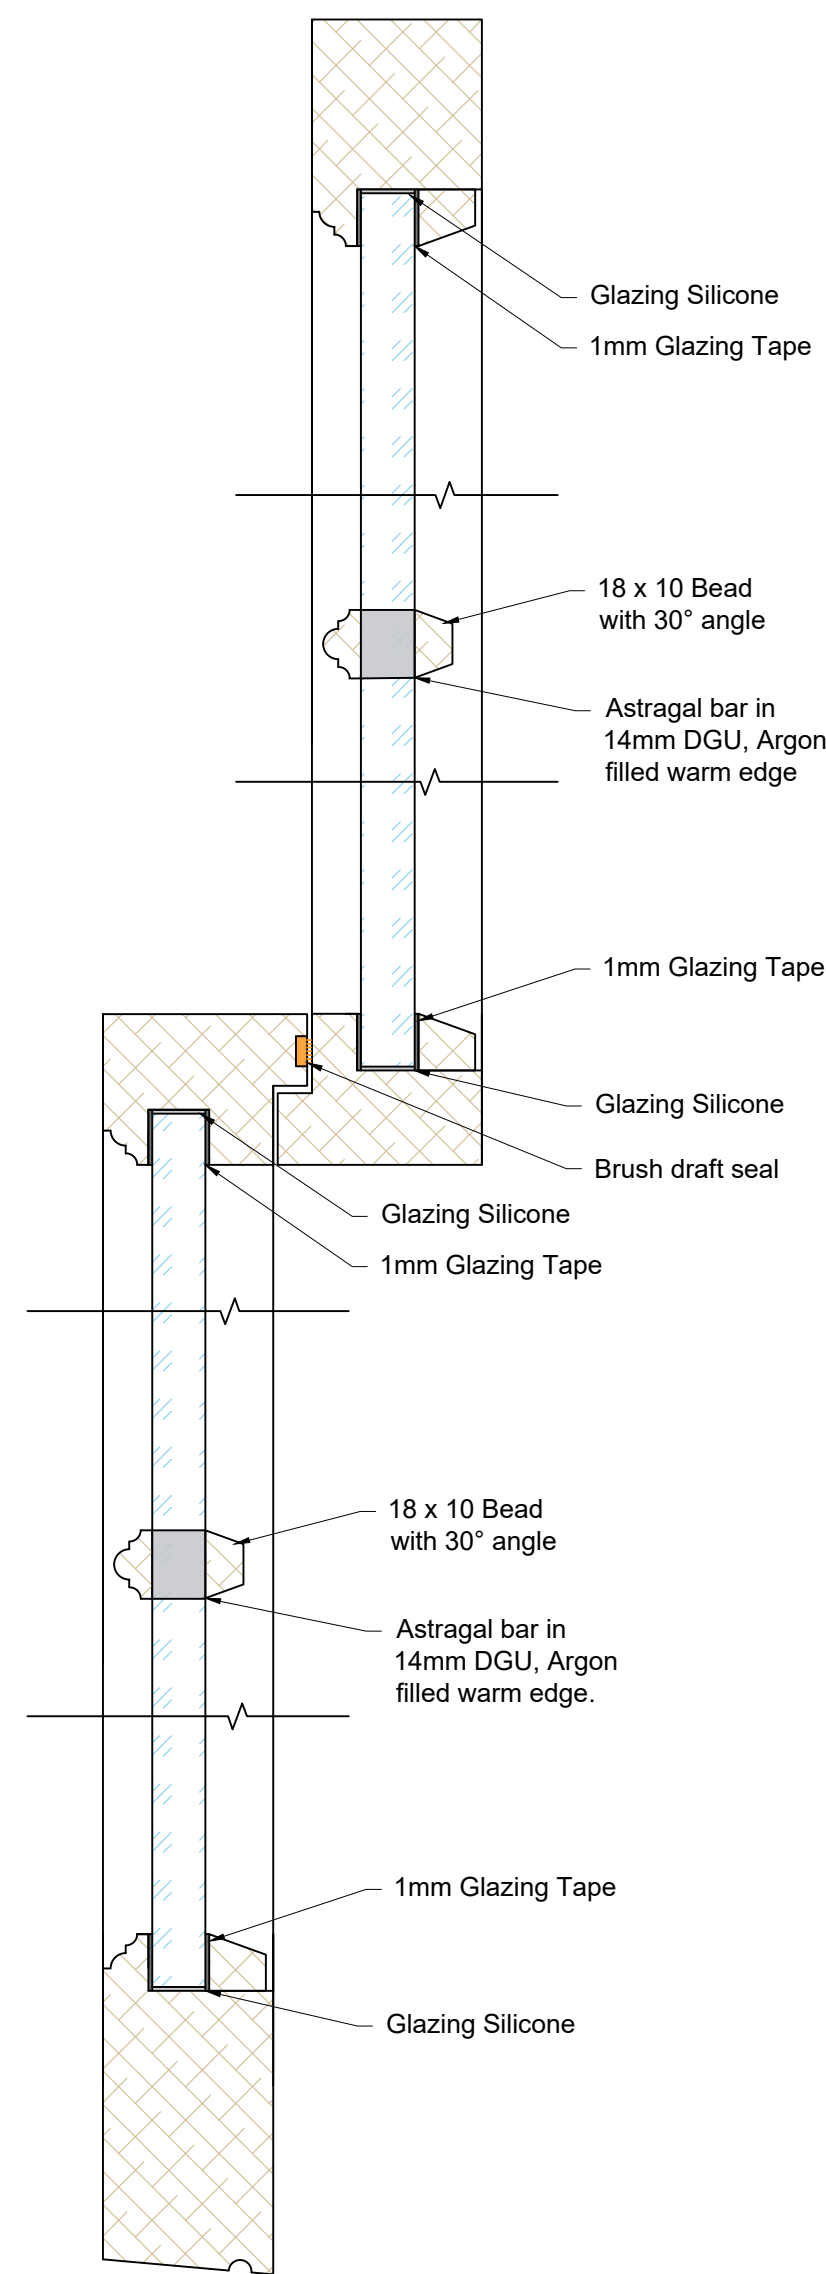

2 Section
Scale: 1:2

0 1 2
Dimensions in CM

NOTES	

REVISIONS		BY	DATE
REV	DETAILS	TM	05/10/2021
R0	First Draft		

For Approval



STROUDEN
THE JOINERY COMPANY

DRAWINGS PROPERTY OF
Strouden Joinery LTD
194 Stanley Green Road
Poole
Dorset
BH15 3AH
Tel: 01202 696123
www.stroudenjoinery.com
sales@stroudenjoinery.co.uk

CLIENT	C.T.W.S
PROJECT	32 The Halve
DRAWING TITLE	Bedroom 2
PROJECT NUMBER	1413
DRAWING NUMBER	

DRAWN BY	KH	SCALE	As Shown @ A1
CHECKED BY		DATE	28/09/2026
REVISION			