

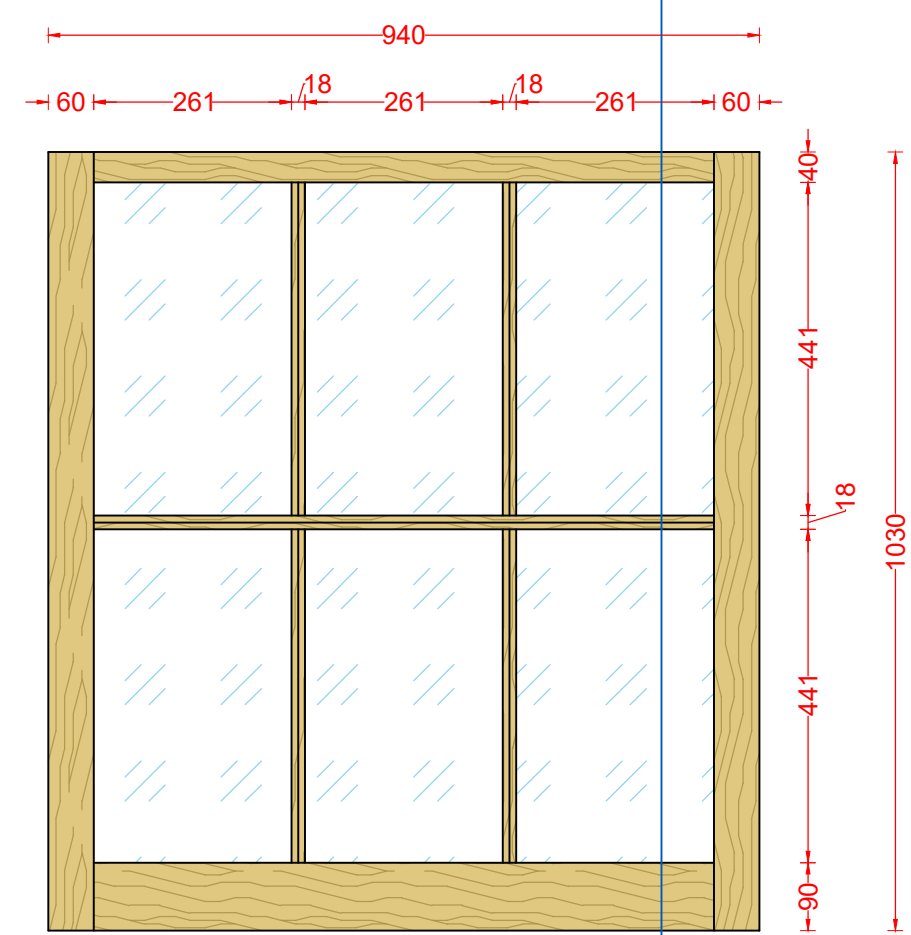
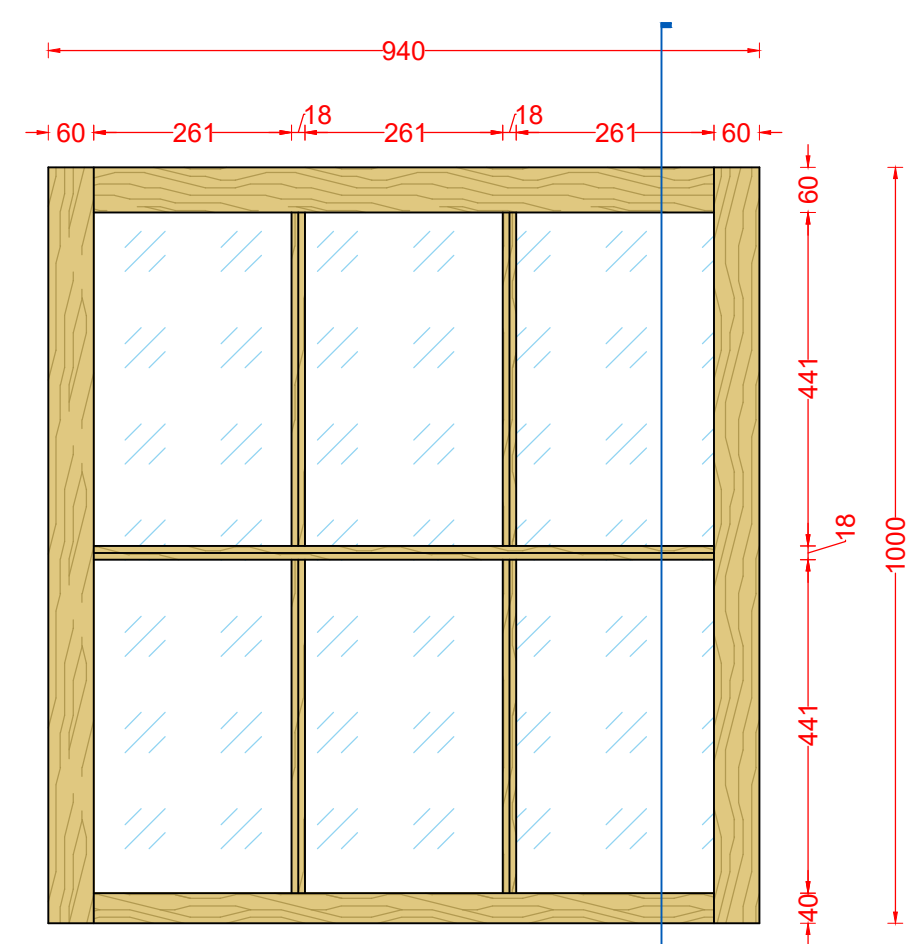



Window B

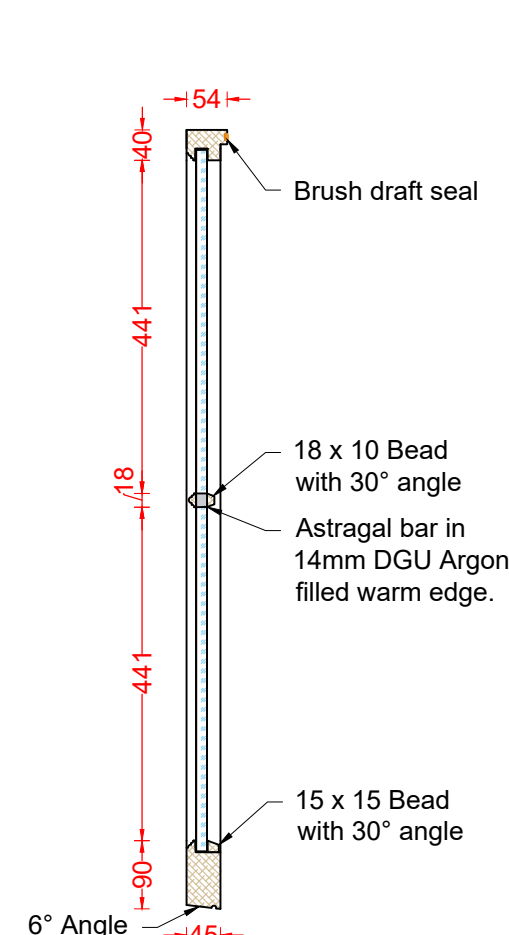


1 Bedroom 1 Right
Scale: 1:10

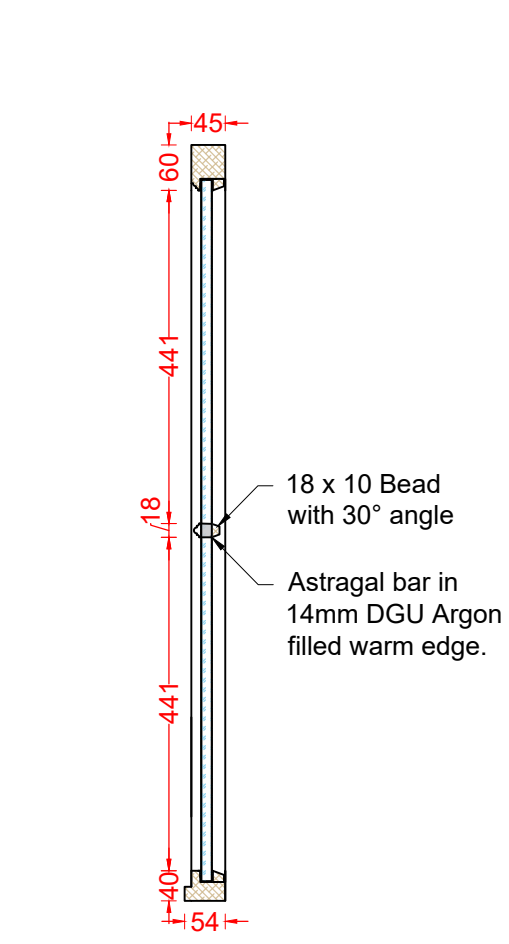

2 Section
Scale: 1:10

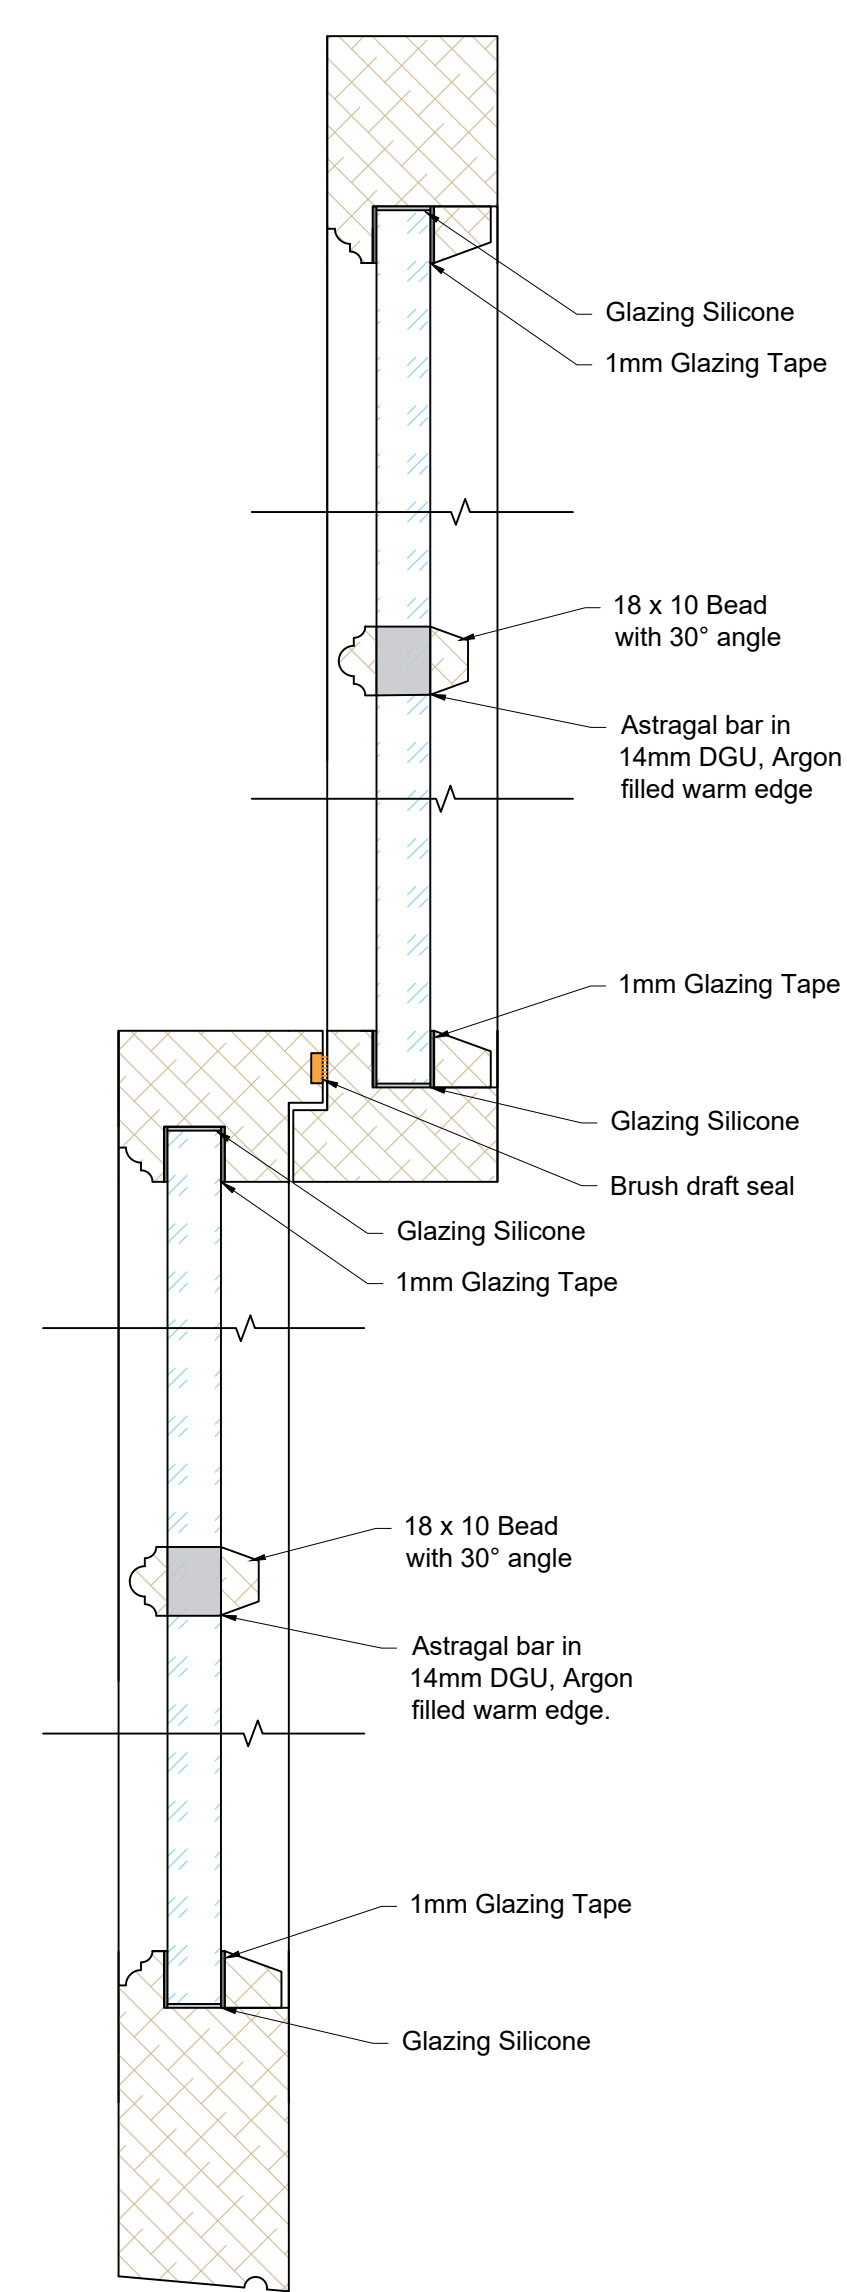

2 Section
Scale: 1:2

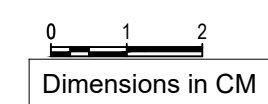

NOTES

REV	DETAILS	BY	DATE
R0	First Draft	TM	04/09/2026

For Approval



STROUDEN
THE JOINERY COMPANY

DRAWINGS PROPERTY OF
Strouden Joinery LTD
194 Stanley Green Road
Poole
Dorset
BH15 3AH
Tel: 01202 696123
www.stroudenjoinery.com
sales@stroudenjoinery.co.uk

CLIENT	CTWS
PROJECT	32 The Halve
DRAWING TITLE	Bedroom 1 Right
PROJECT NUMBER	1413
DRAWING NUMBER	1

DRAWN BY	TM	SCALE	As Shown @ A1
CHECKED BY	KH	DATE	28/09/2026
REVISION	R0		