



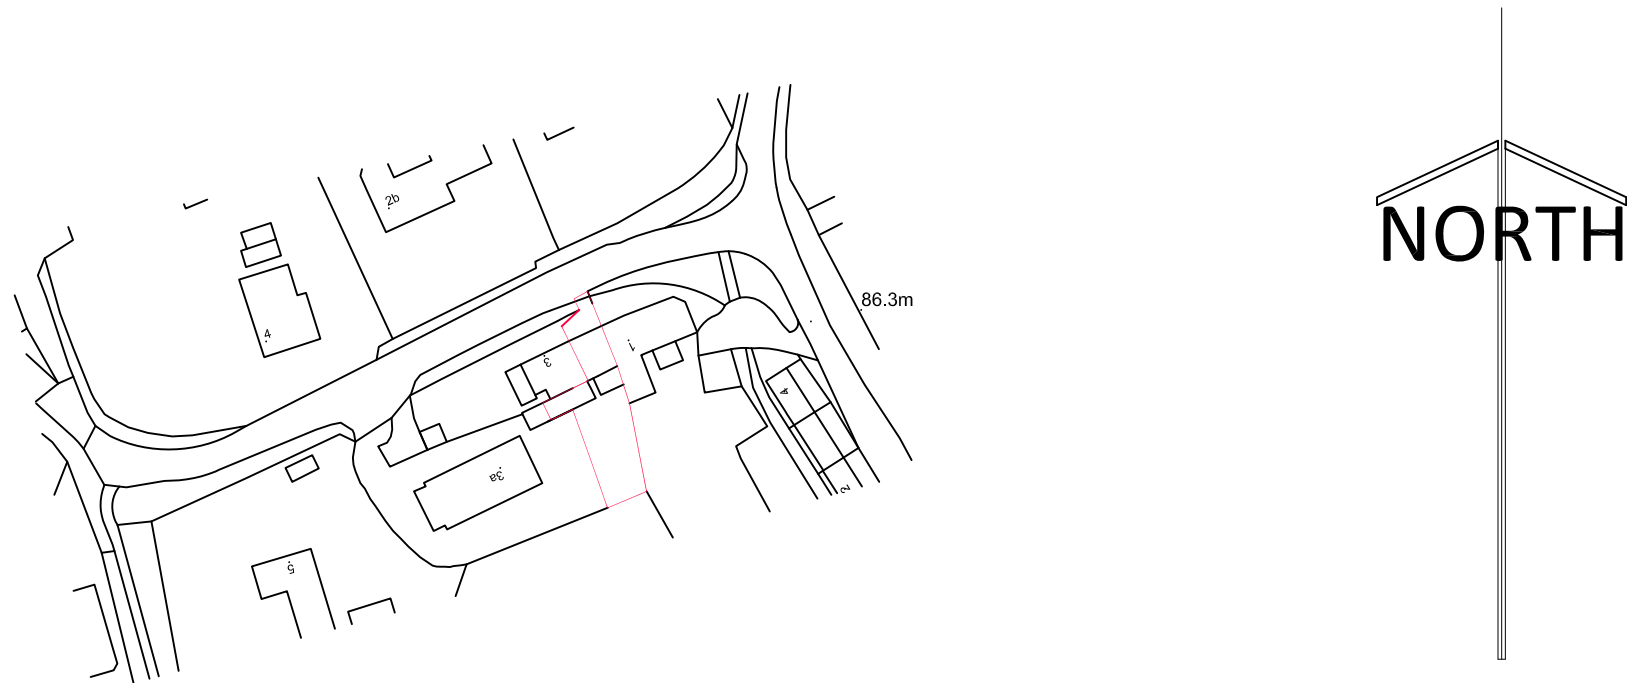

?Crown Copyright and database rights 2025 OS Licence no. AC0000849896

LOCATION PLAN 1:1250

0 10 20 30 40 50 metres

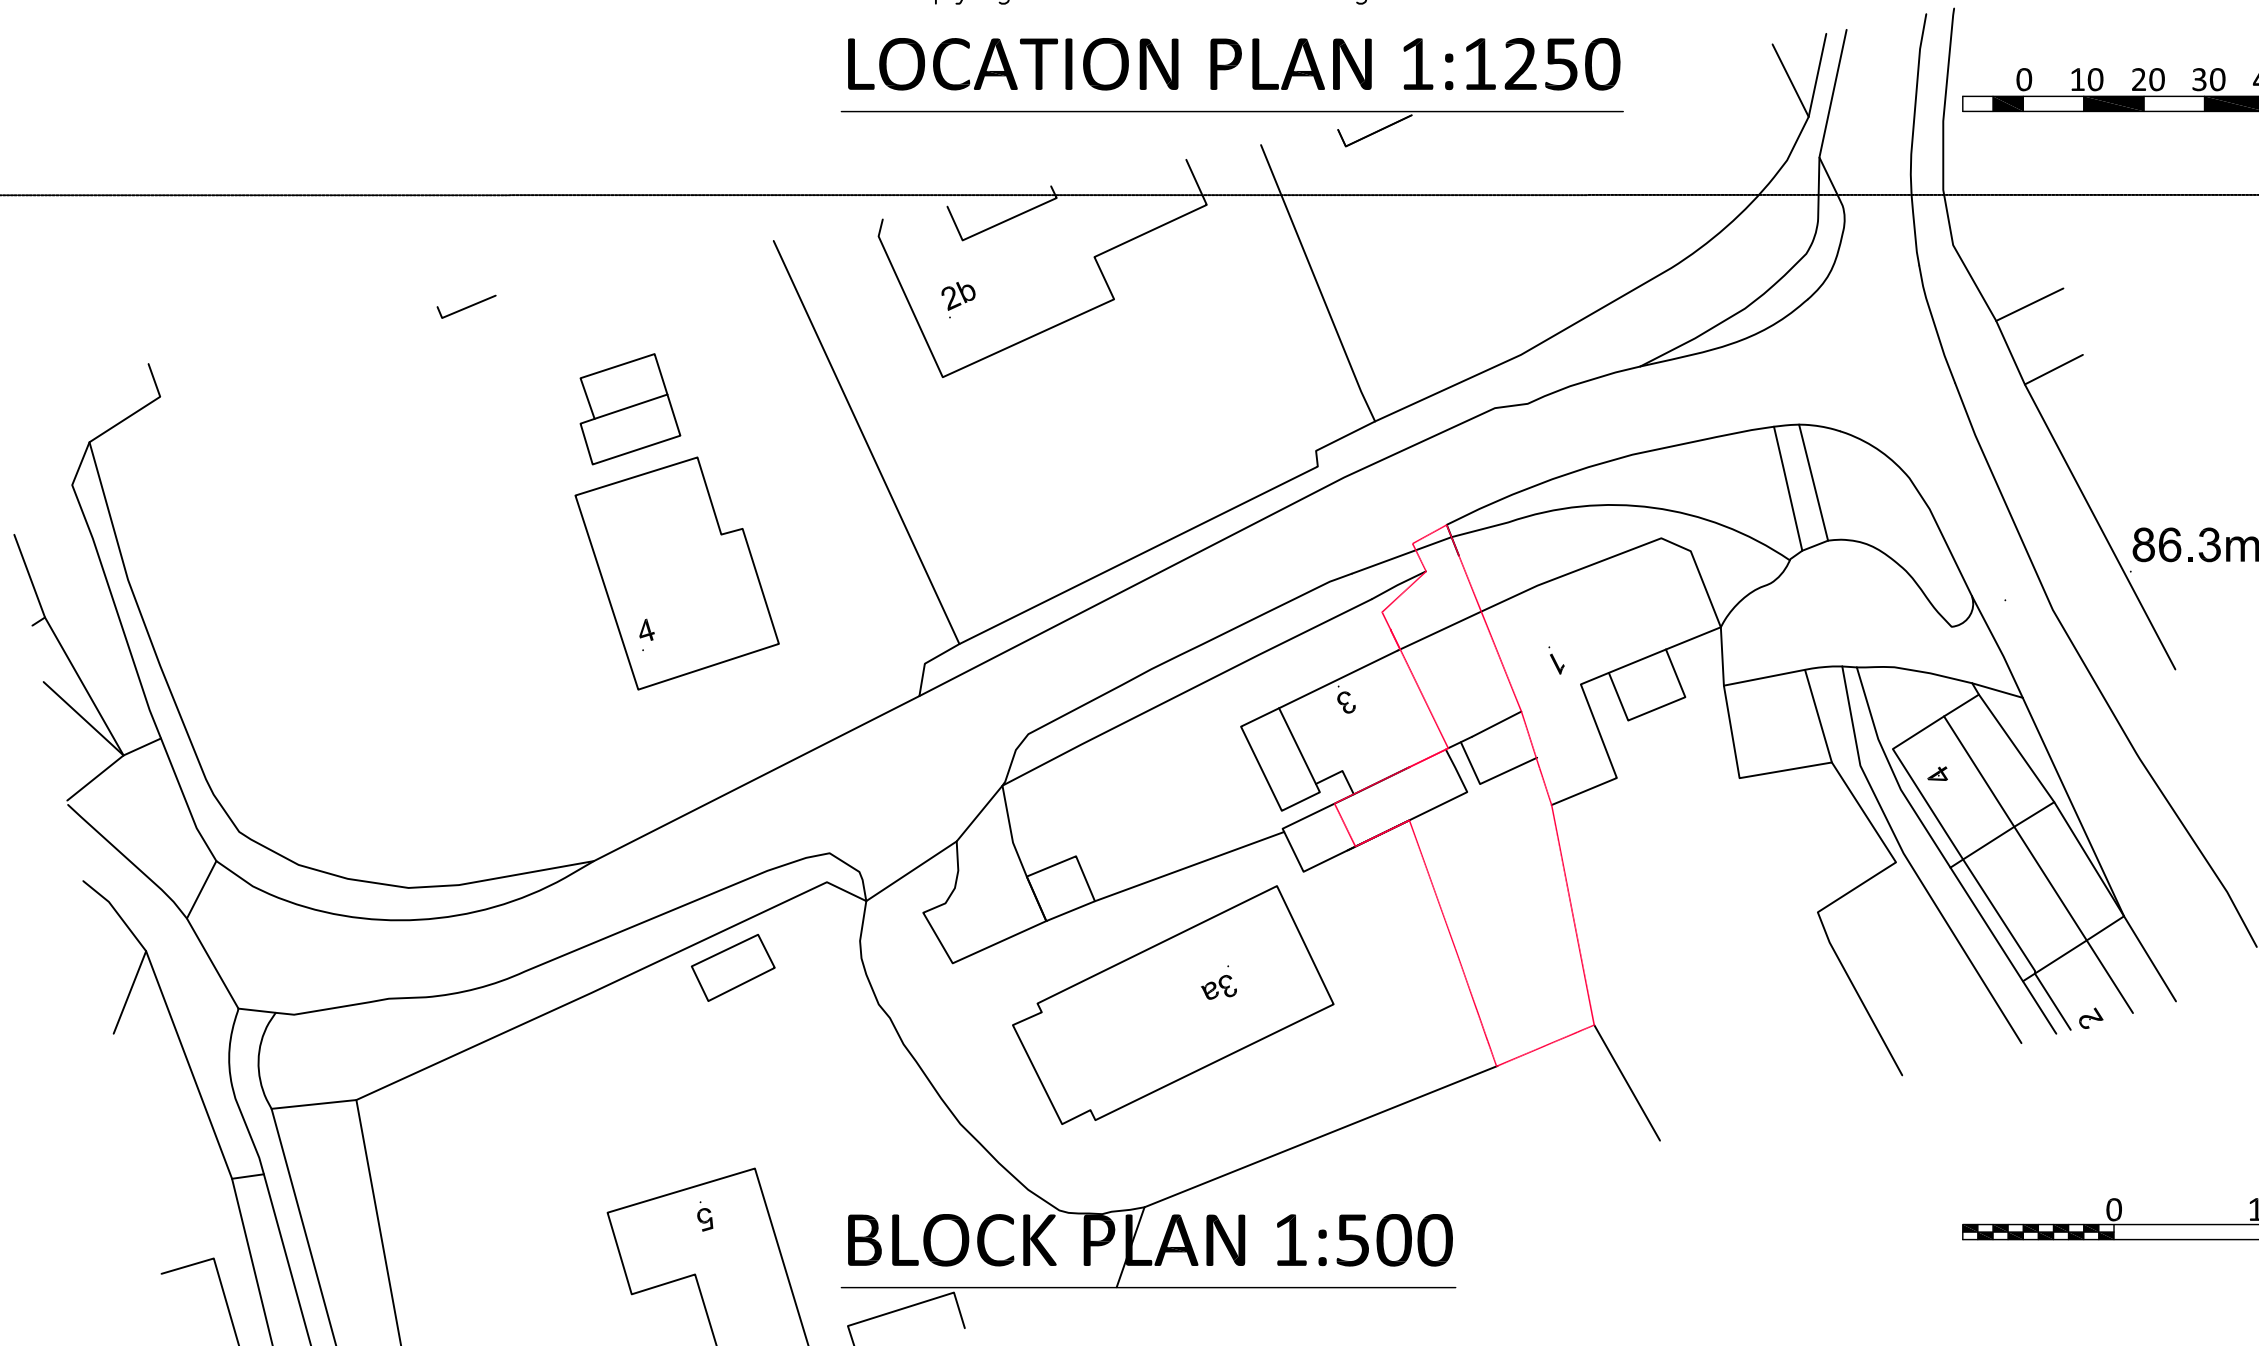

BLOCK PLAN 1:500

0 10 20 metres

**LARNER
SING
LIMITED**

**CHARTERED PRACTICE
FOR BUILDING DESIGN
& PLANNING**

CONTACT ADDRESSES: UK - 20 LOWER STREET,
ROCE, SOMERSET, BA11 8PU
= FRANCE - 100 RUE DE LA RUE, 40000, DOCKETS
= TEL: 01753 800000 FAX: 01753 800001
EMAIL: INFO@LARNER-SING.COM
= DIRECTION DES TRAVAUX DES BÂTIMENTS

C	Red line further corrected	24.9.26
A	Red line corrected	23.9.26

Revisions

Project Title

**2 LOWER ROAD
EDINGTON**

Drawing Title

**BLOCK AND
LOCATION PLAN
AS EXISTING**

This drawing is copyright

Sheet size
A3

Date
DEC 25

Scale
AS SHOWN

Prepared by
IDS

Drawing Number
814/BLEb