



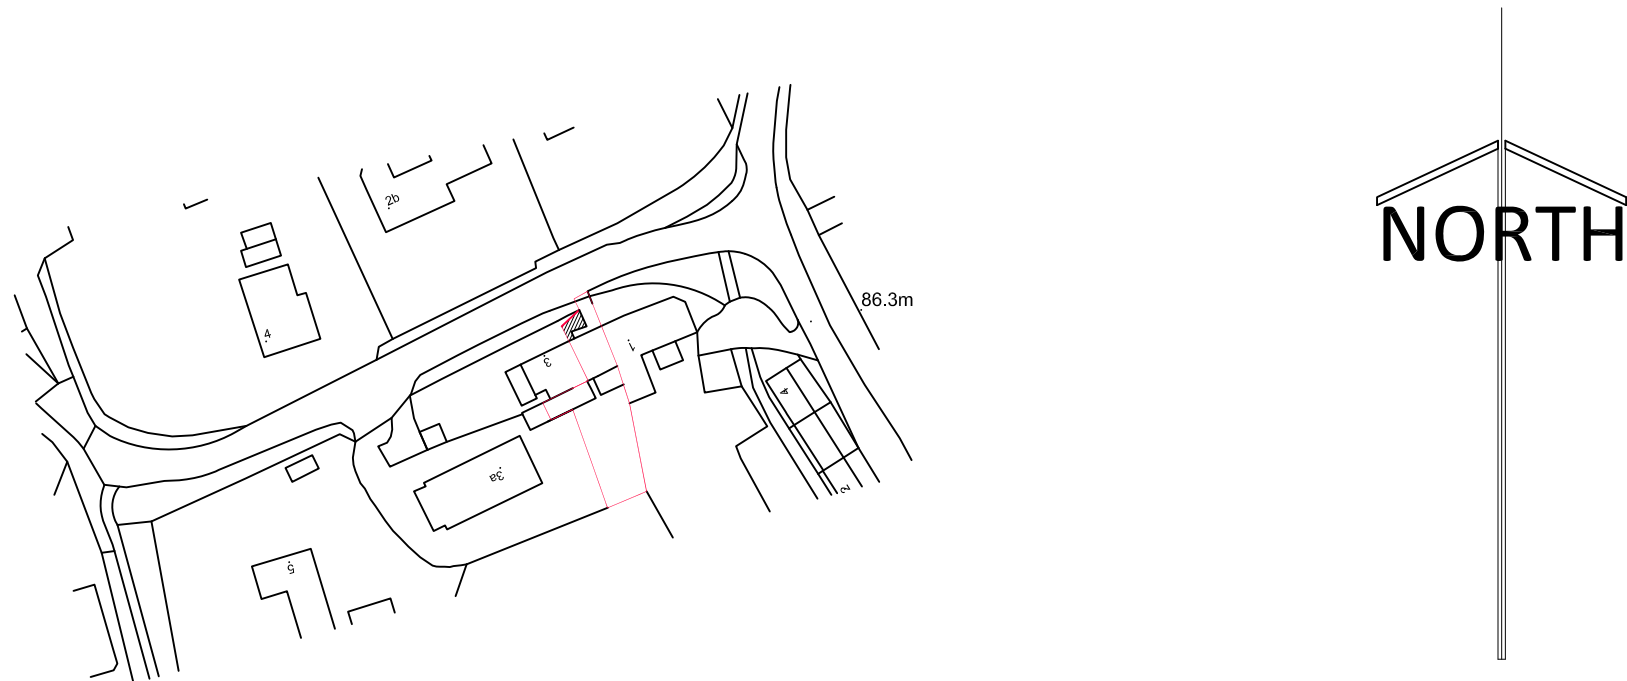

?Crown Copyright and database rights 2025 OS Licence no. AC0000849896

LOCATION PLAN 1:1250

0 10 20 30 40 50 metres

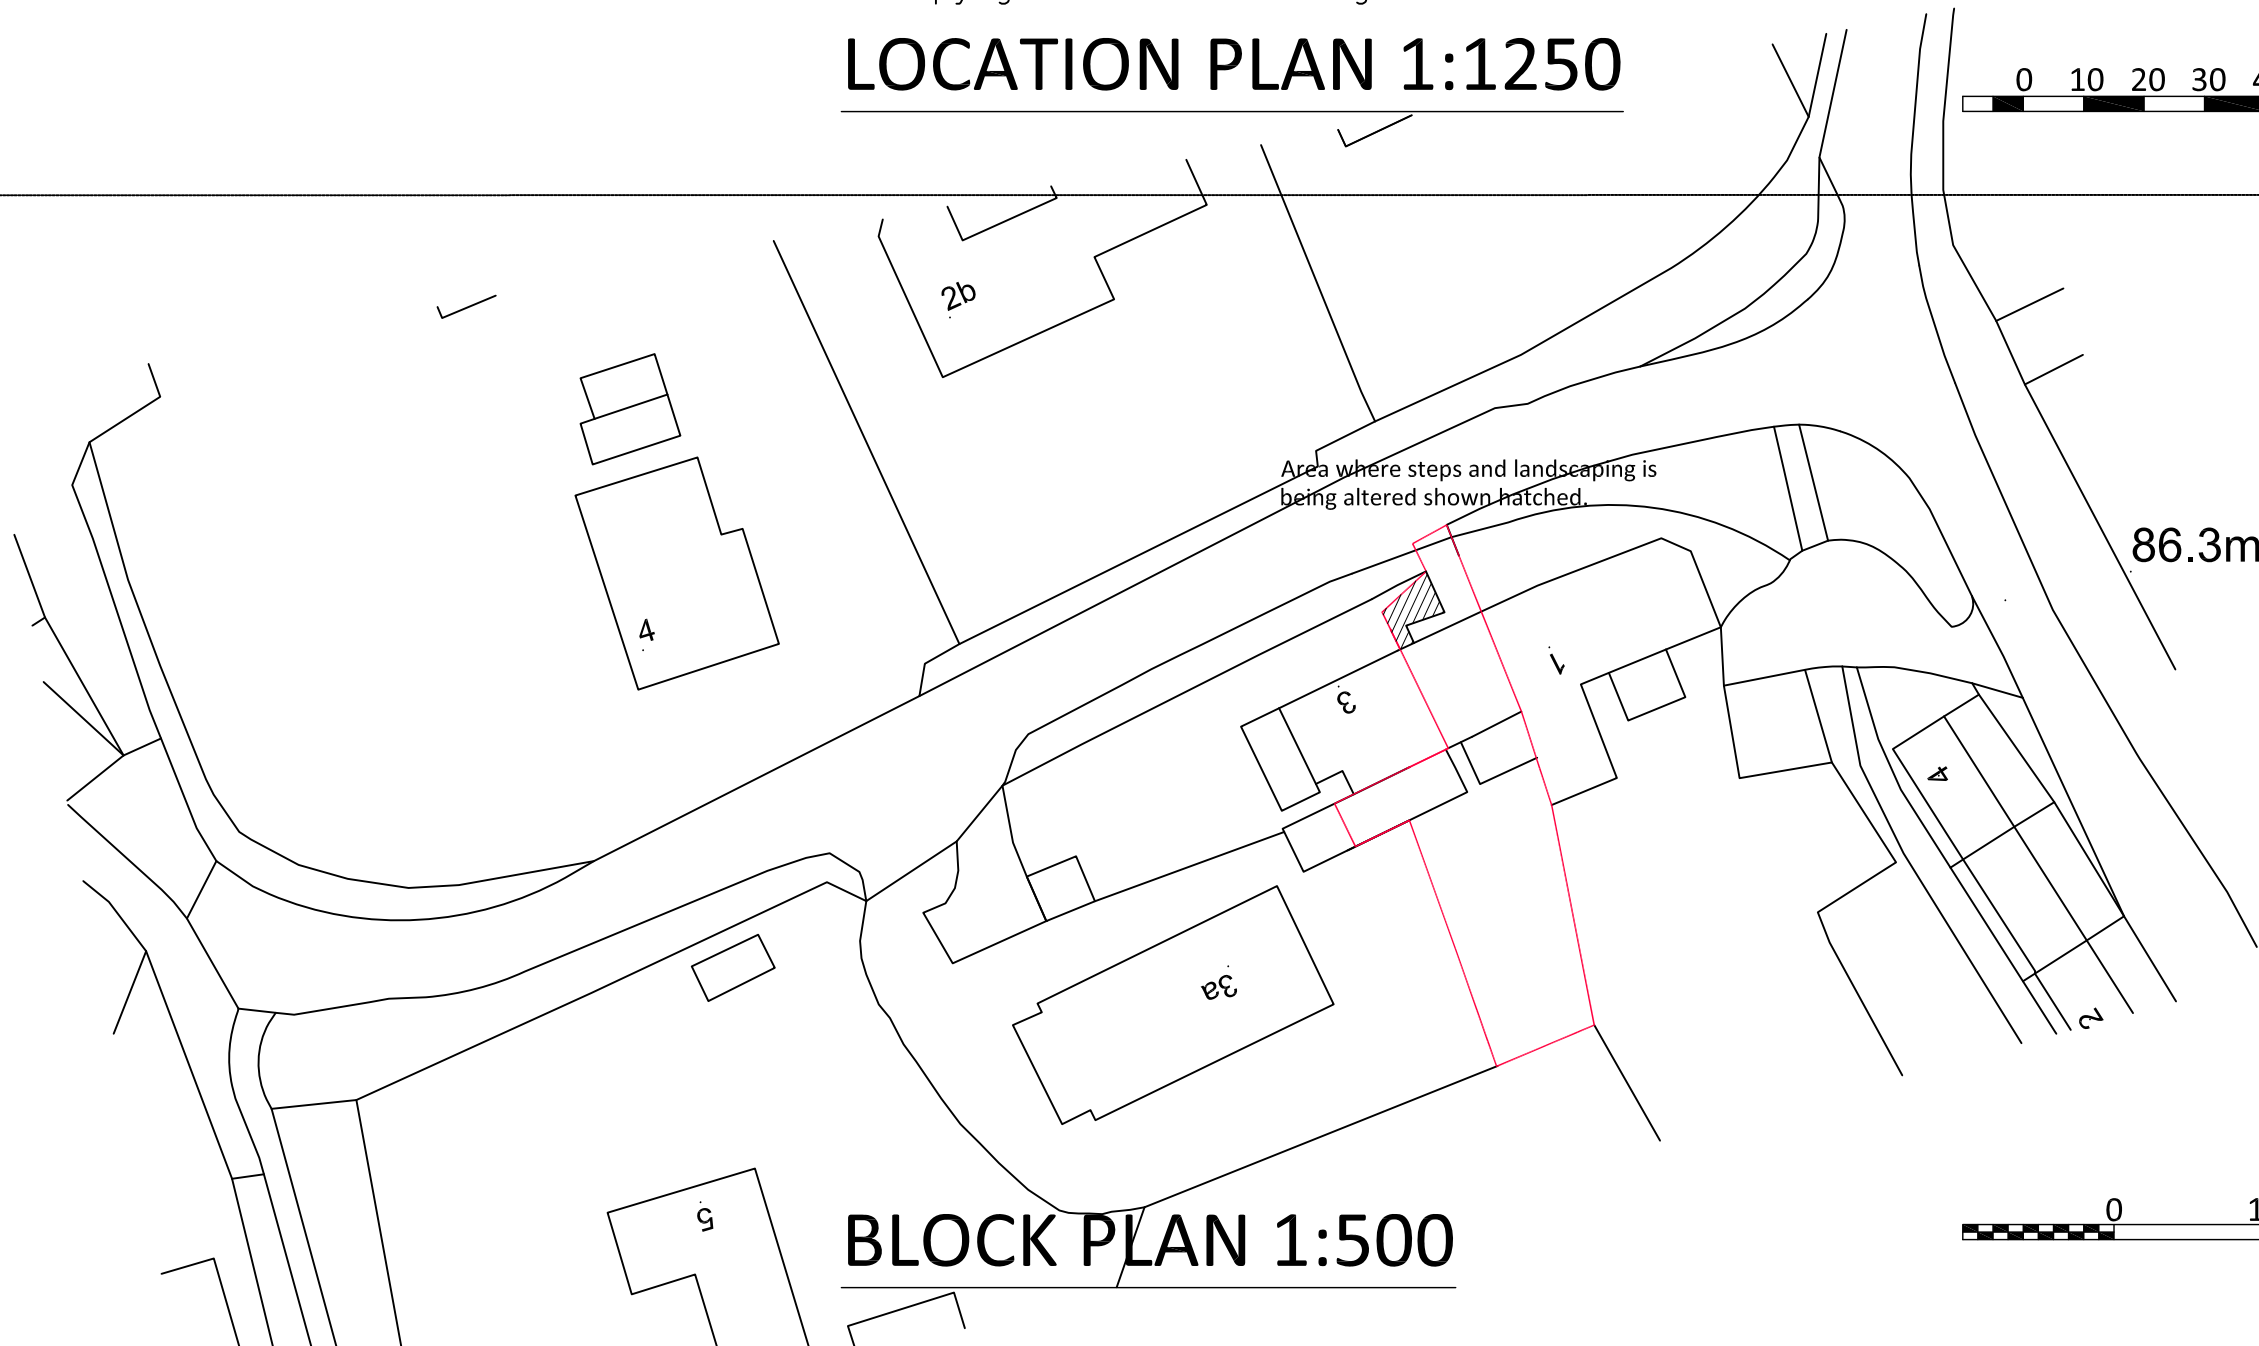

Area where steps and landscaping is being altered shown hatched.

86.3m

BLOCK PLAN 1:500

0 10 20 metres

**LARNER
SING
LIMITED**
CHARTERED PRACTICE
FOR BUILDING DESIGN
& PLANNING

CONTACT ADDRESSES: UK - 20 LOWER STREET,
ROCE, SOMERSET, BA11 8PU
= FRANCE - 100 RUE DE LA RUE, 40000, DUNKERQUE
= Tel: +44 (0) 1376 898888 or +44 (0) 1793 42041
EMAIL: info@larnersing.com
= DUKERQUE 100 RUE DE LA RUE 40000 FRANCE

C	Red line further corrected	23.9.26
B	Hatching shown to area of the new steps	28.8.26
A	Red line corrected	23.9.26

Revisions

Project Title
**2 LOWER ROAD
EDINGTON**

Drawing Title
**BLOCK AND
LOCATION PLAN
AS PROPOSED**

This drawing is copyright
Sheet size
A3
Date
DEC 25
Scale
AS SHOWN
Prepared by
IDS
Drawing Number
814/BLPc