



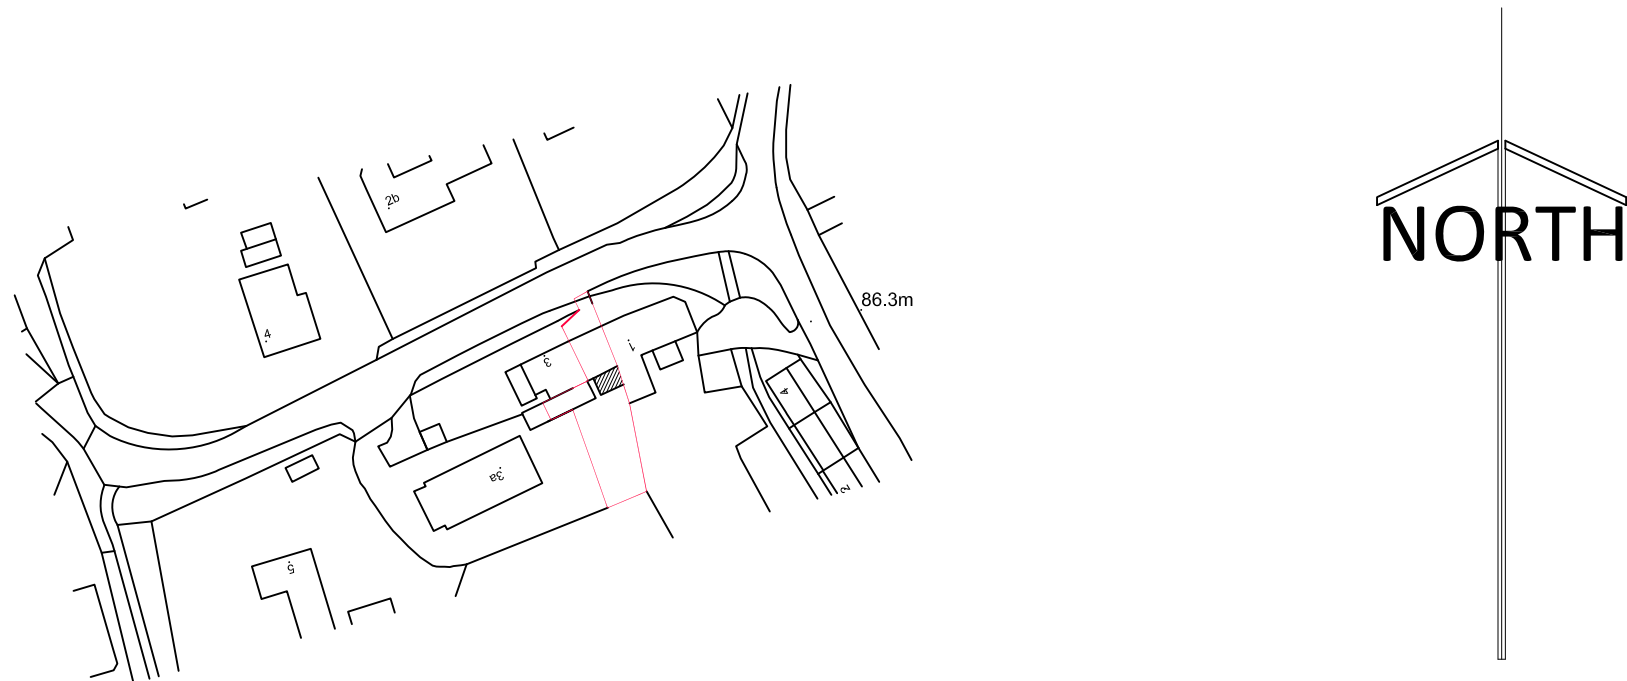

?Crown Copyright and database rights 2025 OS Licence no. AC0000849896

LOCATION PLAN 1:1250

0 10 20 30 40 50 metres

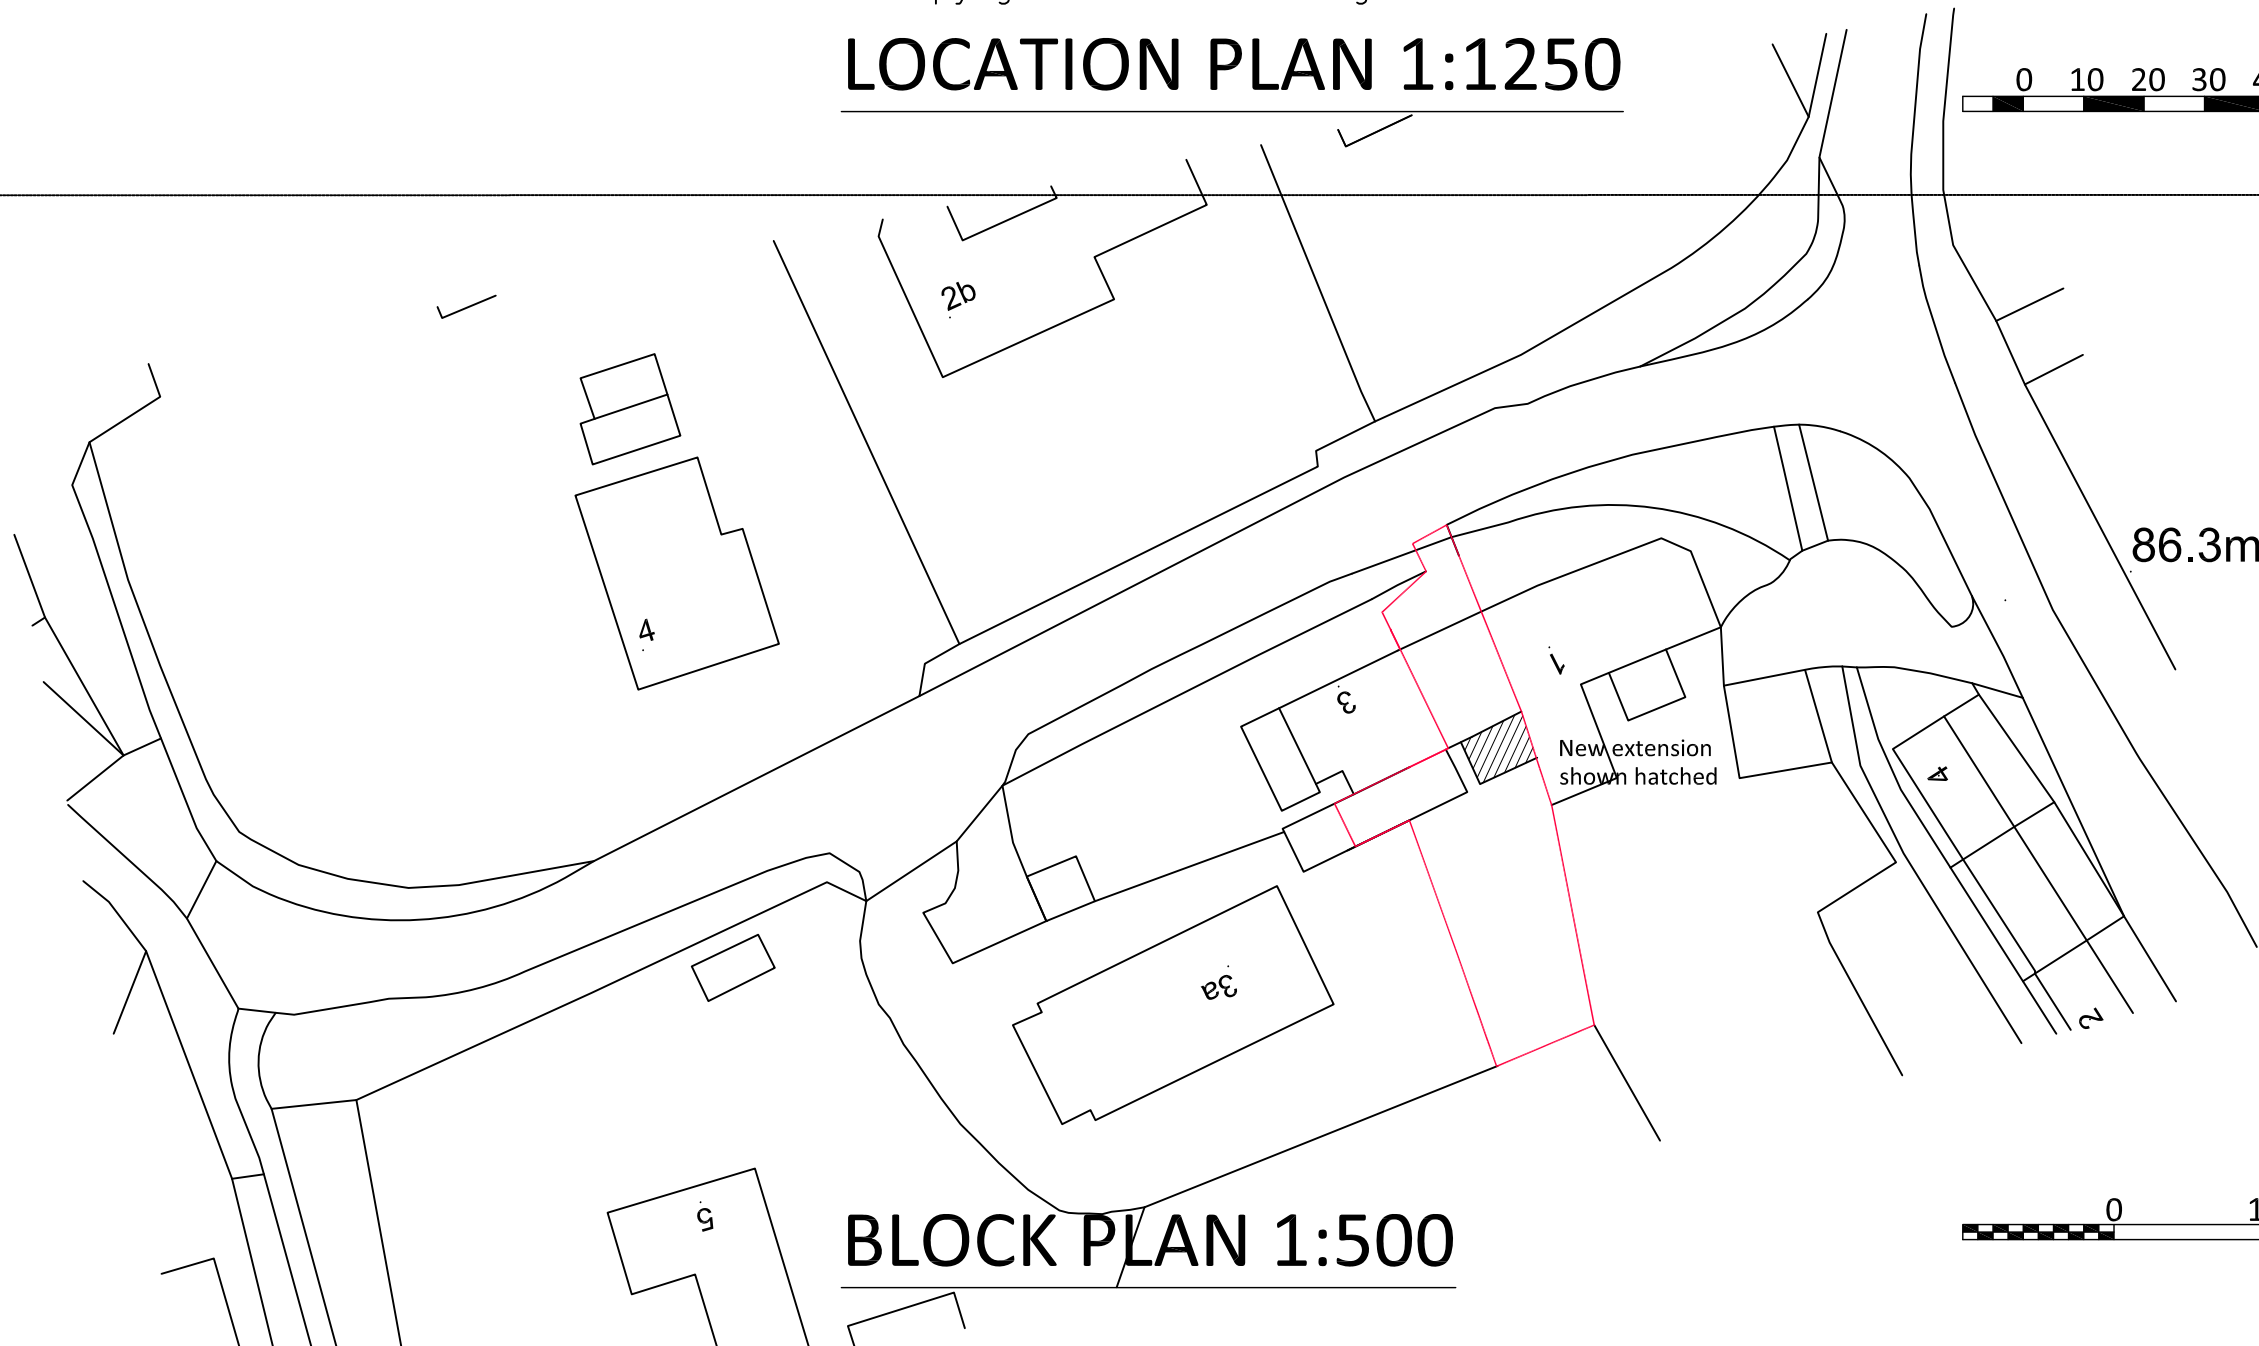

BLOCK PLAN 1:500

0 10 20 metres

**LARNER
SING
LIMITED**

**CHARTERED PRACTICE
FOR BUILDING DESIGN
& PLANNING**

CONTACT ADDRESSES: UK - 20 LOWER STREET,
ROCE, SOMERSET, BA11 8PU
= FRANCE - 100 RUE DE LA VILLE, 40000, DUNKERQUE
= TEL: +44 (0) 1376 500000 OR +44 (0) 1376 500001
EMAIL: INFO@LARNER-SING.COM
= DUKKERTOR 100 RUE DE LA VILLE 40000 DUNKERQUE

C	Red line further corrected	24.9.26
A	Red line corrected	23.9.26

Revisions

Project Title

**2 LOWER ROAD
EDINGTON**

Drawing Title

**BLOCK AND
LOCATION PLAN
AS PROPOSED**

This drawing is copyright

Sheet size

A3

Date

DEC 25

Scale

AS SHOWN

Prepared by

IDS

Drawing Number

814/BLPb