
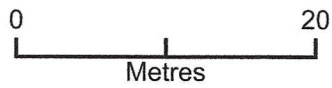


Mill House_SP3 4RY

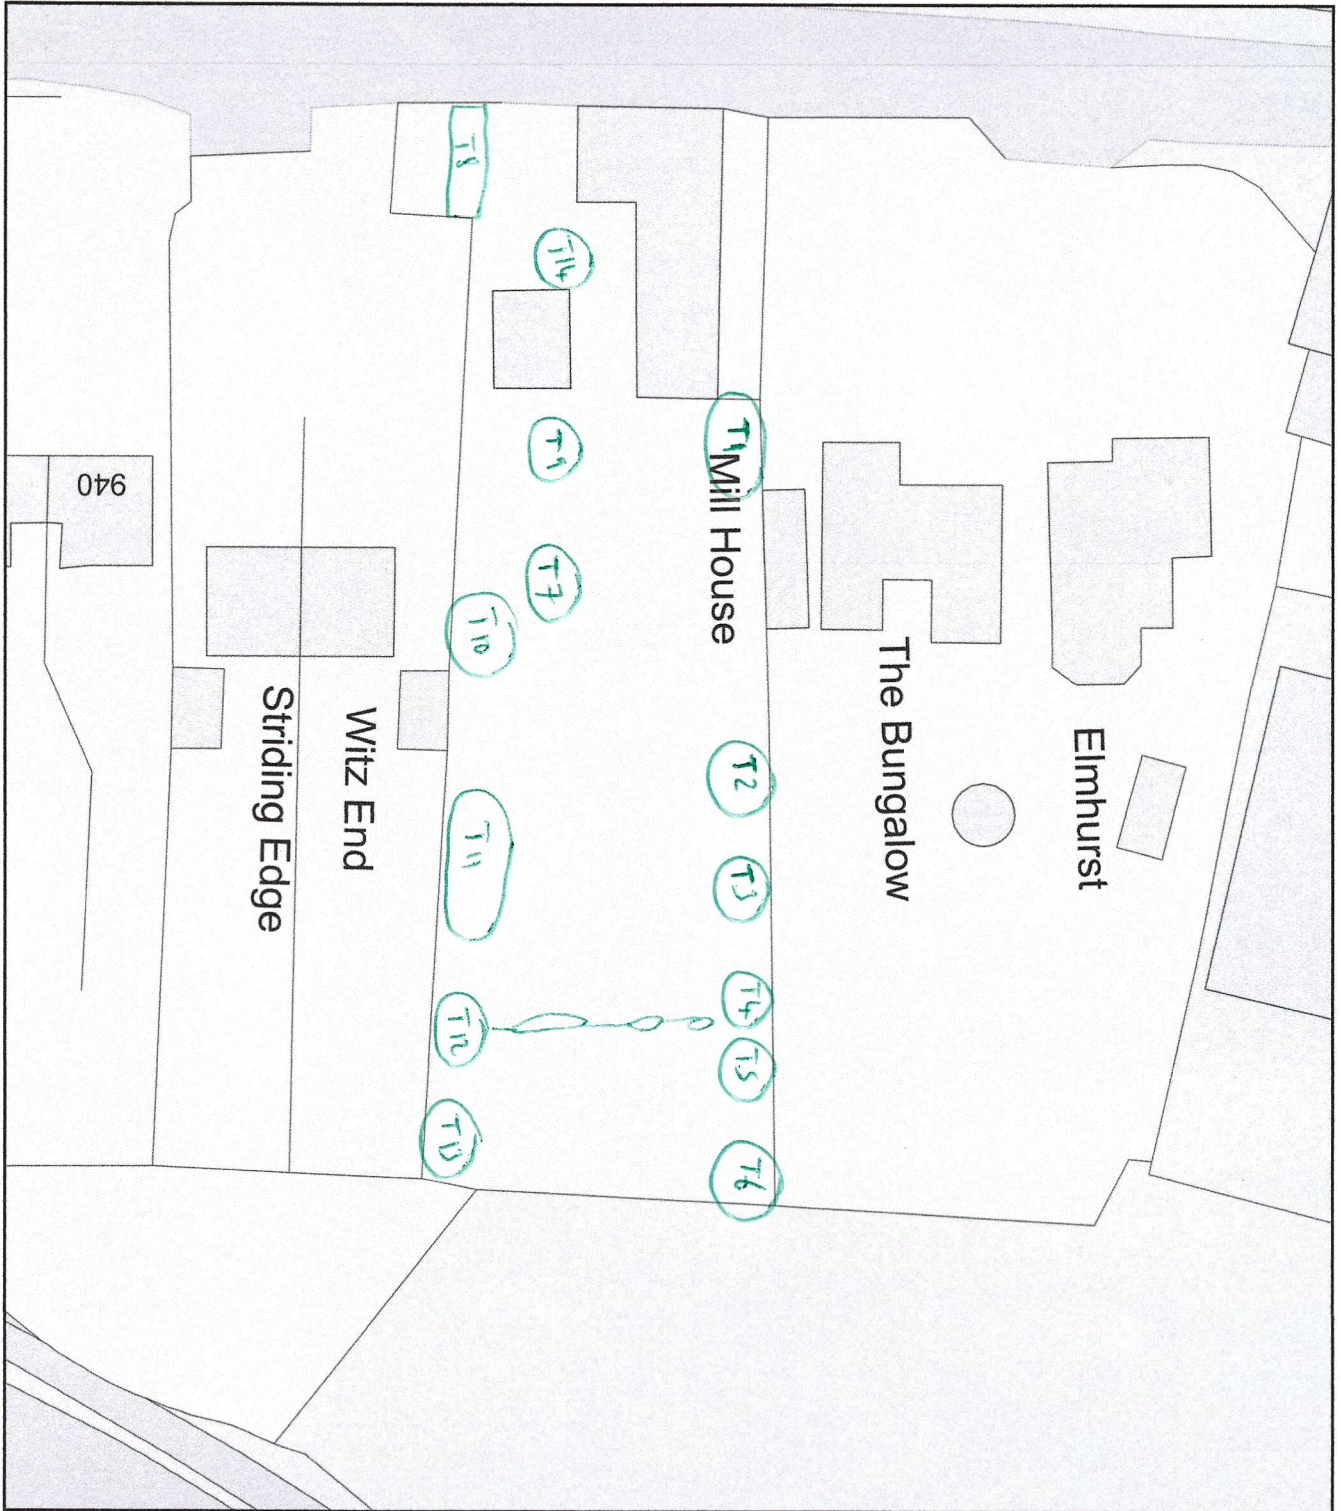

Plan Produced for: Green Farm Tree Care

Date Produced: 25 Sep 2026

Plan Reference Number: TQRQM26268111856477

Scale: 1:500 @ A4