


North elevation 1:100

East elevation 1:100

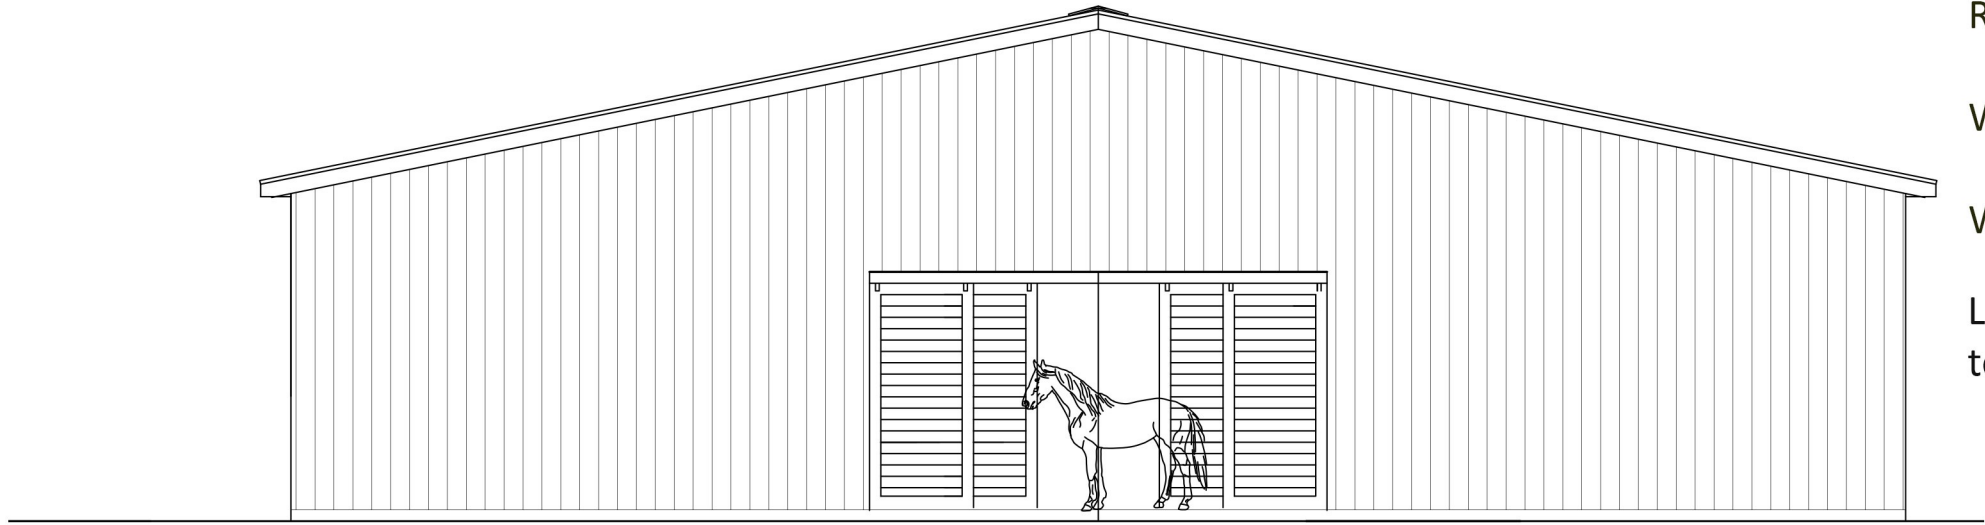


FACING MATERIALS:

Roof: Grey (metal) profiled agricultural sheeting.


Walls: Natural finish vertical wooden boarding

Windows: Grey casements


Louvres in North & South elevations:
to be in natural-finish wood.

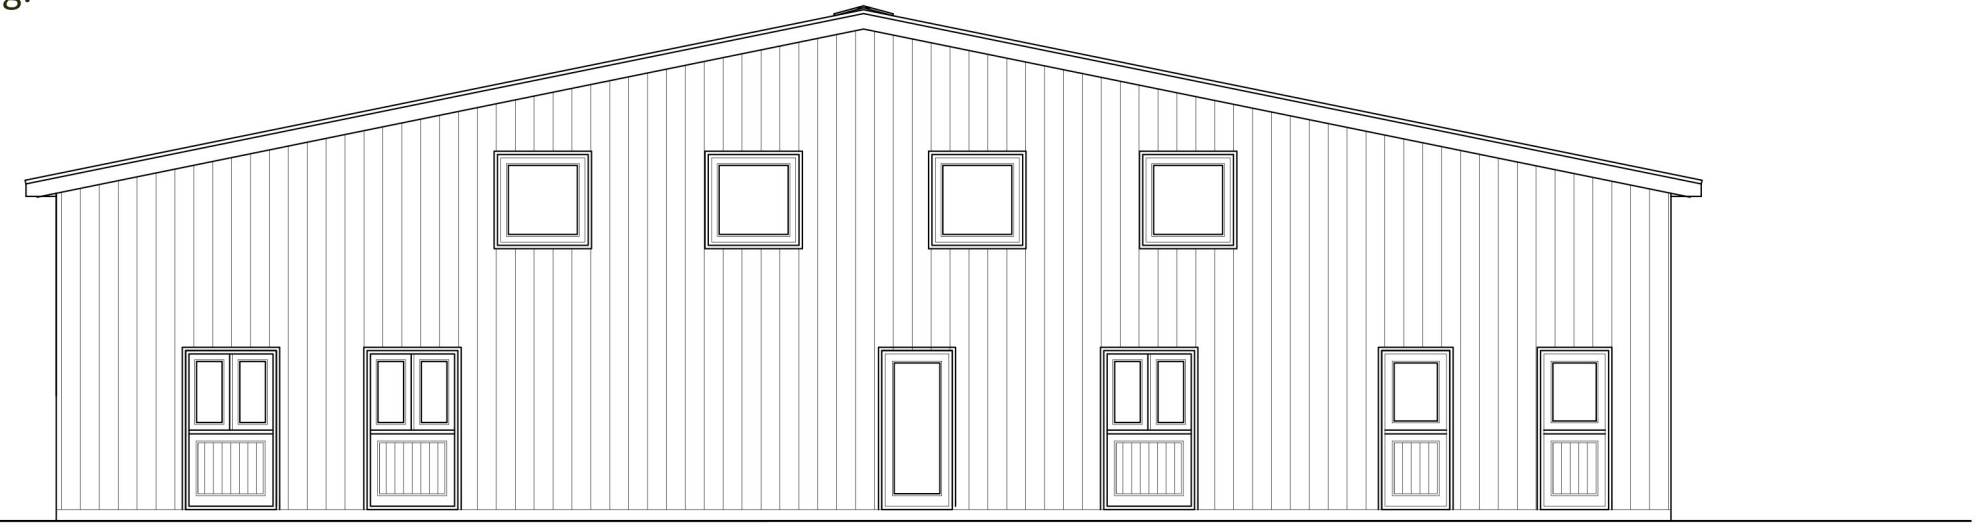

West elevation 1:100

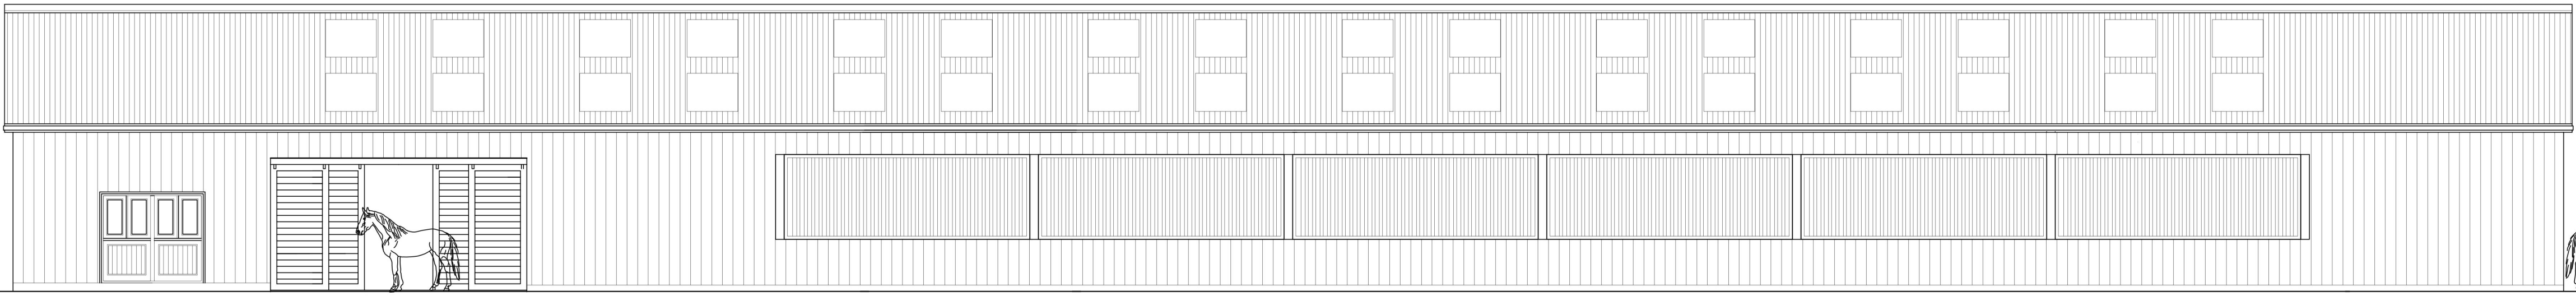


South elevation 1:100

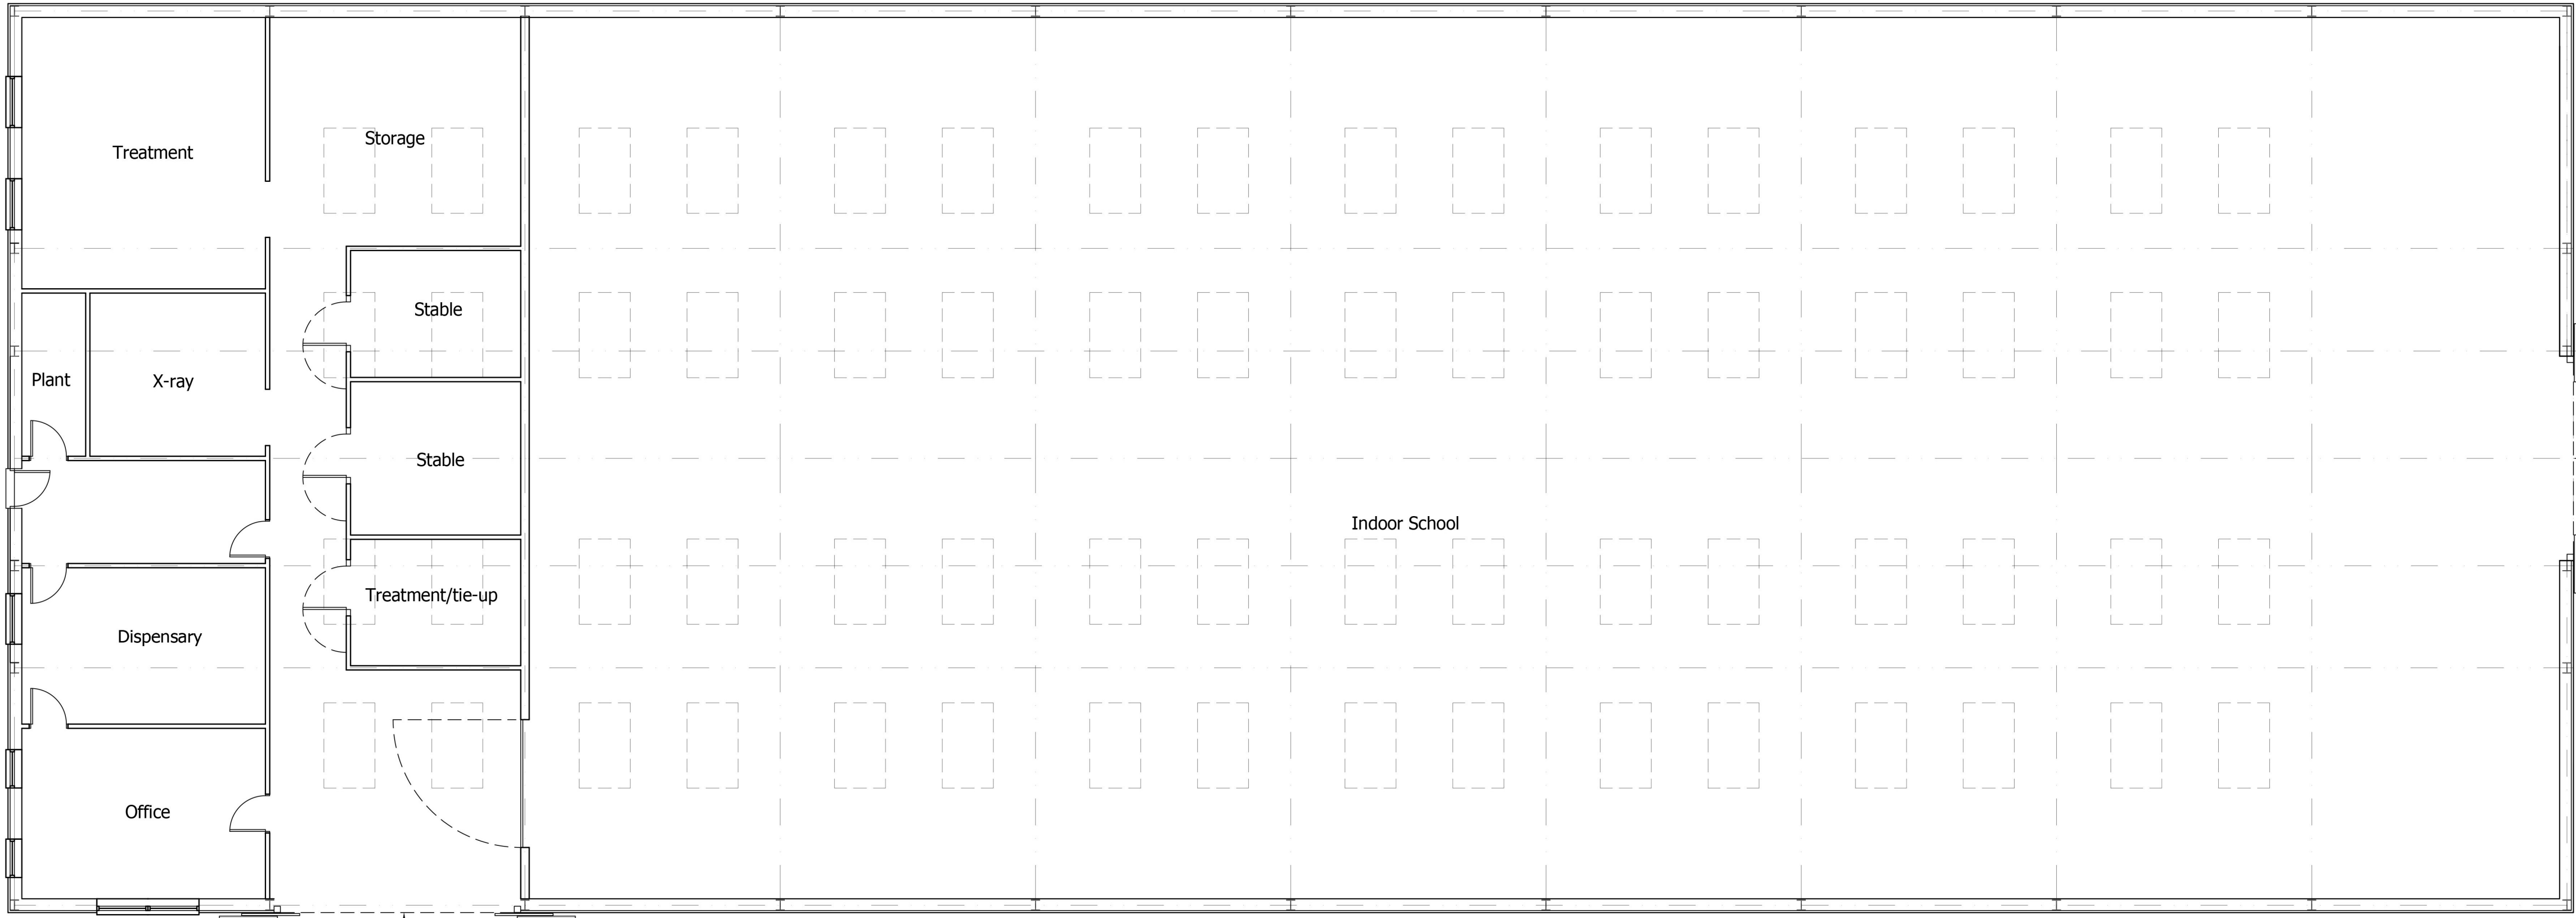

Proposed plan of Barn 1:100

Sliding doors

External sliding doors

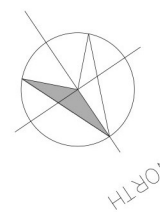

PROJECT
The Mill House, Poulton, Marlborough

REVISION	DATE	AMENDMENTS
0	1	2
3	4	5
6	7	8
9	10	m

SCALE BAR - 1:100

Proposed barn
MATHEWSON WATERS ARCHITECTS
1:100 @ A1
The Old Surgery
Crowle Road · Lambourn
Berkshire · RG17 8NR
enquiries@mw-architects.co.uk
01488 732131
www.mw-architects.co.uk
© MATHEWSON WATERS ARCHITECTS LTD
17128.106 E
Winchester
07540 726562
RIBA #
Chartered Practice