



REVISIONS:

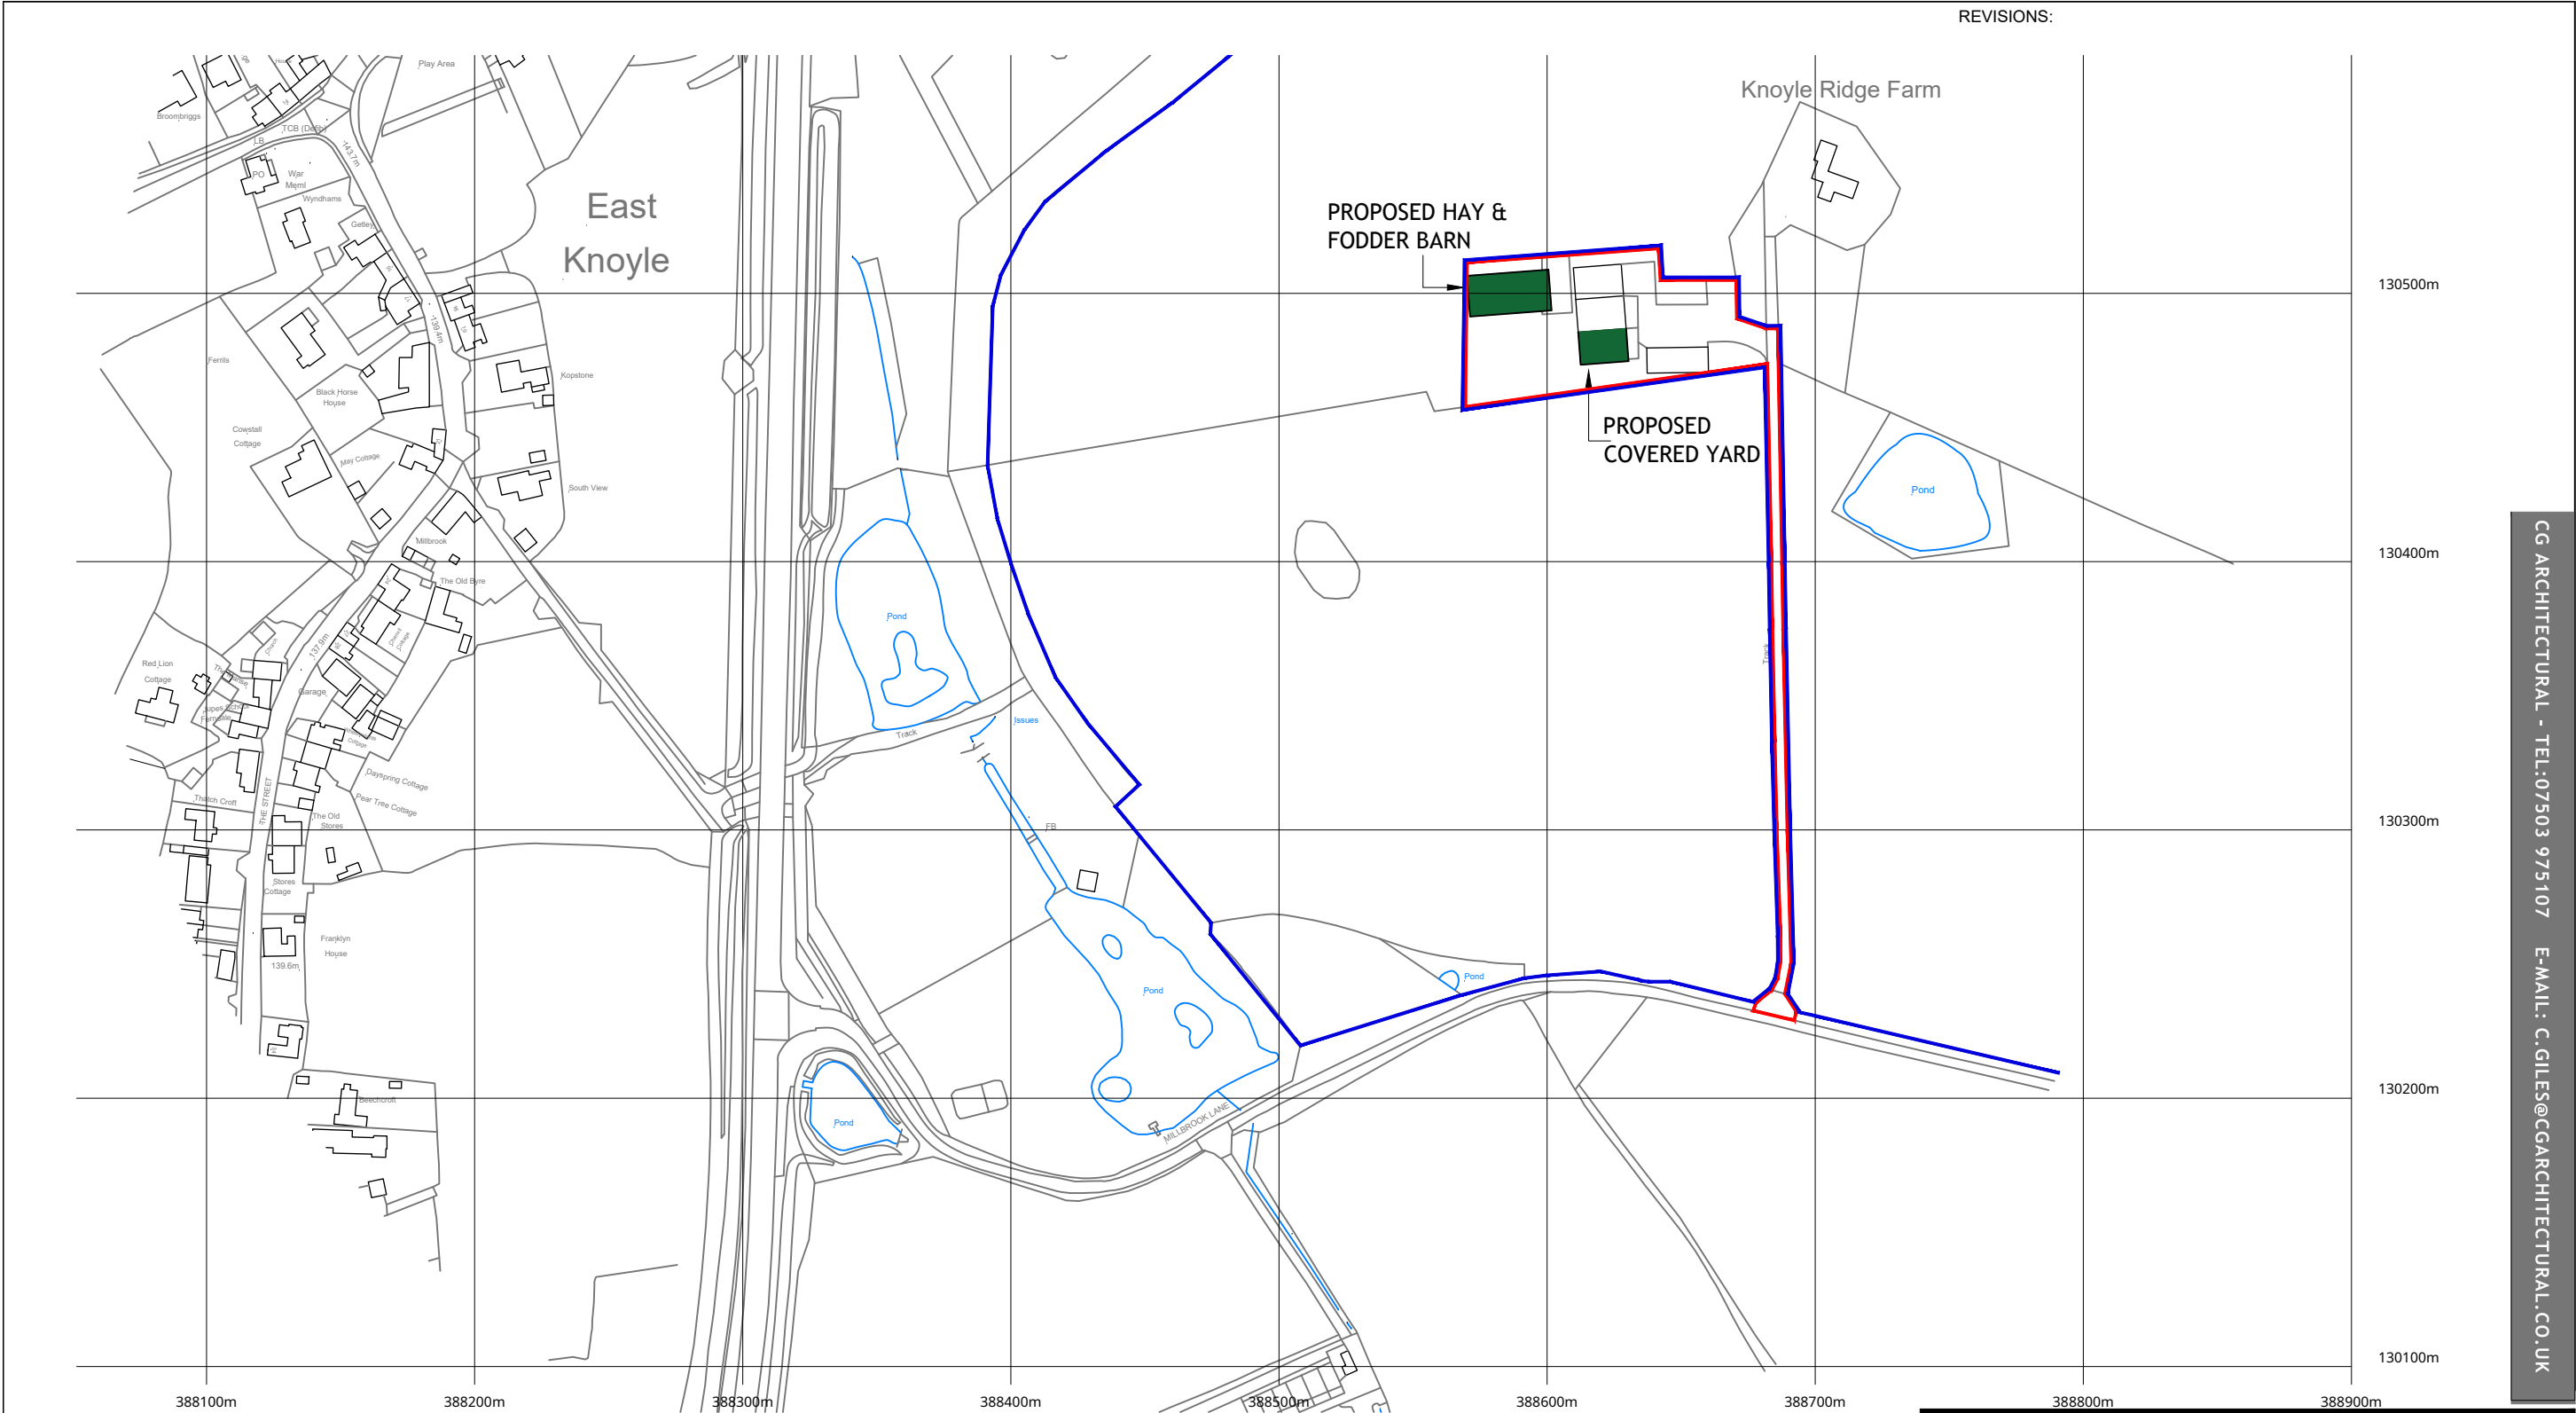


©Crown Copyright and database rights 2026 OS Licence no. AC0000849896

Application Area
Other land under ownership of the applicant

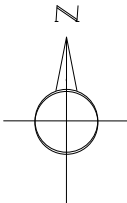

LOCATION PLAN SCALE 1:2500

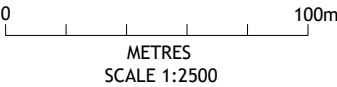

PROJECT TITLE AND ADDRESS:
PROPOSED BARN AND COVERED YARD
KNOYLE RIDGE FARM, MILLBROOK LANE,
EAST KNOYLE. WILTSHIRE
SP3 6BY

DRAWING TITLE:
LOCATION PLAN

SCALE: 1:2500 @ A3	DRAWN BY: CMG	DATE: SEPT '26
PROJECT NUMBER: 1698	DRAWING NUMBER: 01	REVISION -

LOCATION PLAN KNOYLE RIDGE FARM

CG ARCHITECTURAL - TEL:07503 975107 E-MAIL: C.GILES@CGARCHITECTURAL.CO.UK