

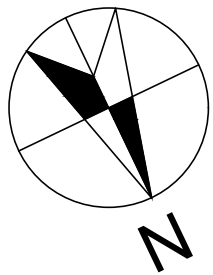


NOTE: NOT FOR CONSTRUCTION

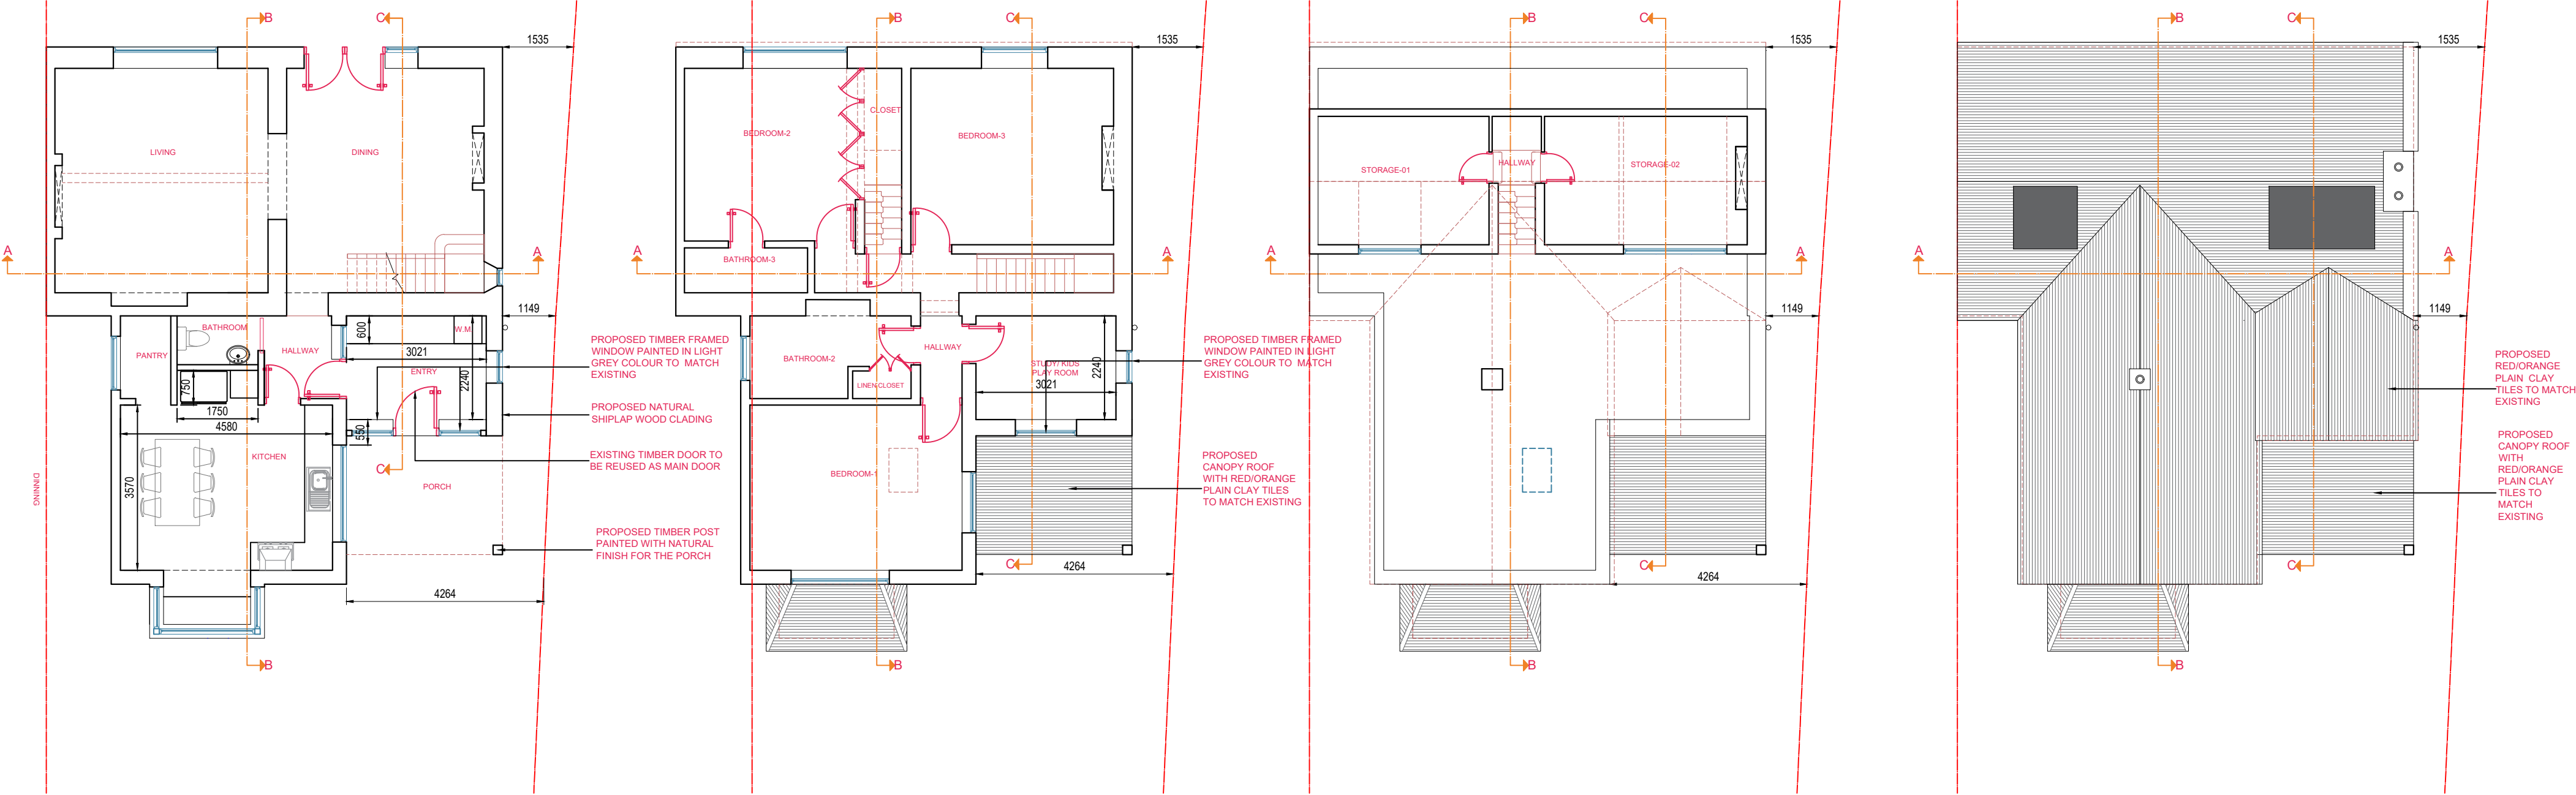

KEY: — SITE BOUNDARY

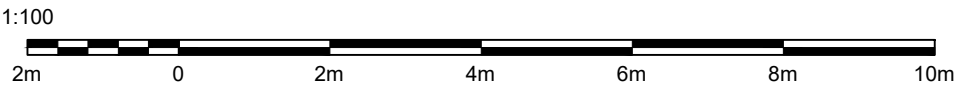

Copyright in design of this drawing is the property of BAYA

- Reproduction in whole or in part is forbidden without written permission from BAYA
- All dimensions to be cross checked on site prior to construction. Any discrepancies to be reported to BAYA immediately
- Print out to actual size.
- Copyright in design of this drawing is the property of BAYA

29 Ashley Road, Bradford-on-Avon
BA15 1RU

Date:29/09/2026

Scale: As noted @ A2

Drawing Code: 29/AR-06

Revision: R2

Amended Proposed Plans



0800 998 7701 info@bayadesign.co.uk
13 Clifton Vale, Bristol, BS8 4PT